


GARAGE / GARDEN STORE
48' EDEN GROVE.
WHITLEY MELKSHAM
SN12 8QJ
REF:16

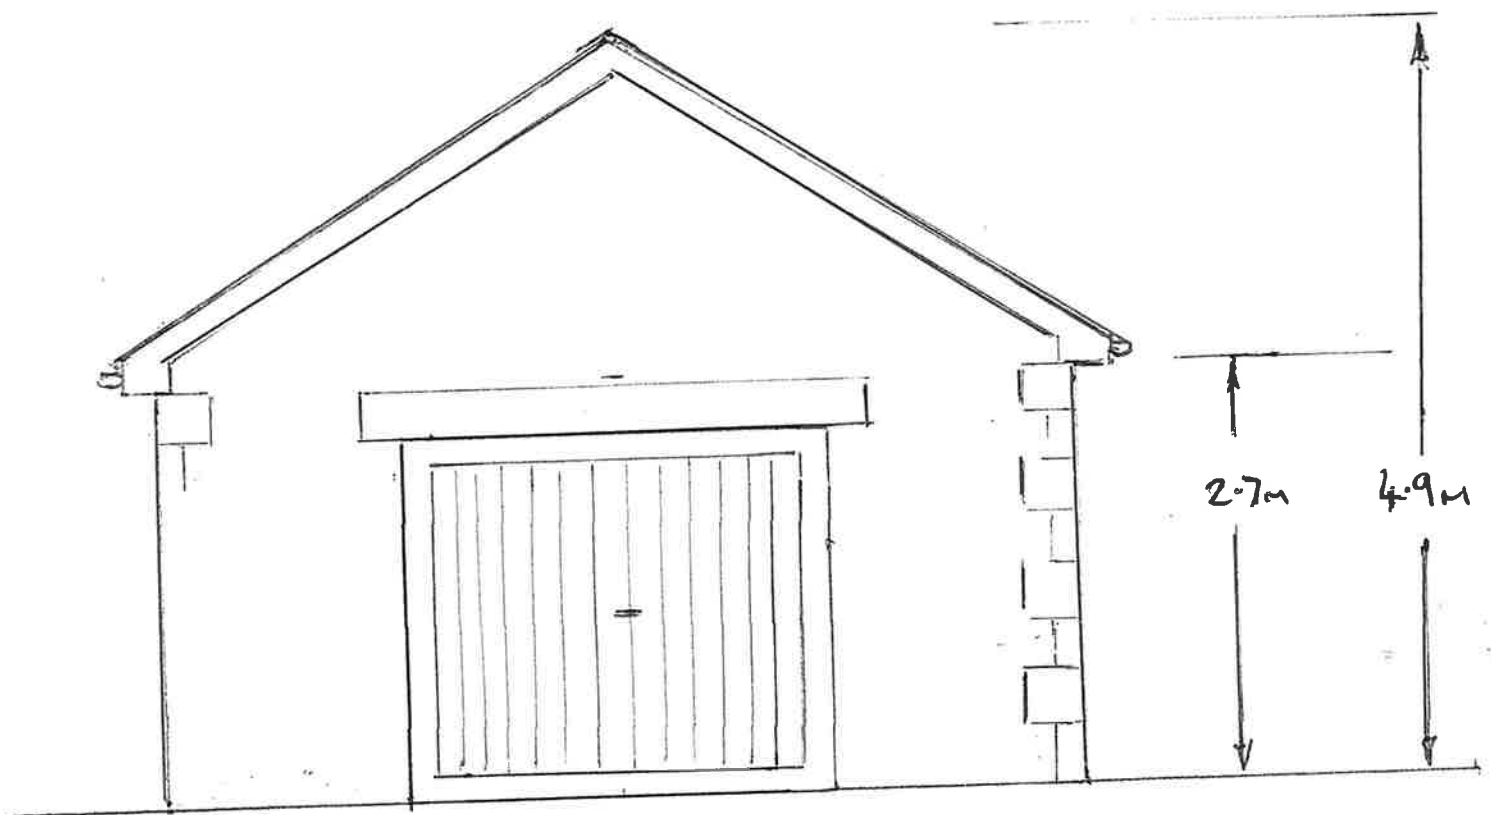

SOUTH EAST ELEVATION

STONE FACEWORK

UPVC WHITE BARGE BOARDS

0 0.5 1 1.5 2 METRES

SCALE 1:50