



First Floor Plan

Proposed Drawings - New Dwelling, St Ediths Marsh

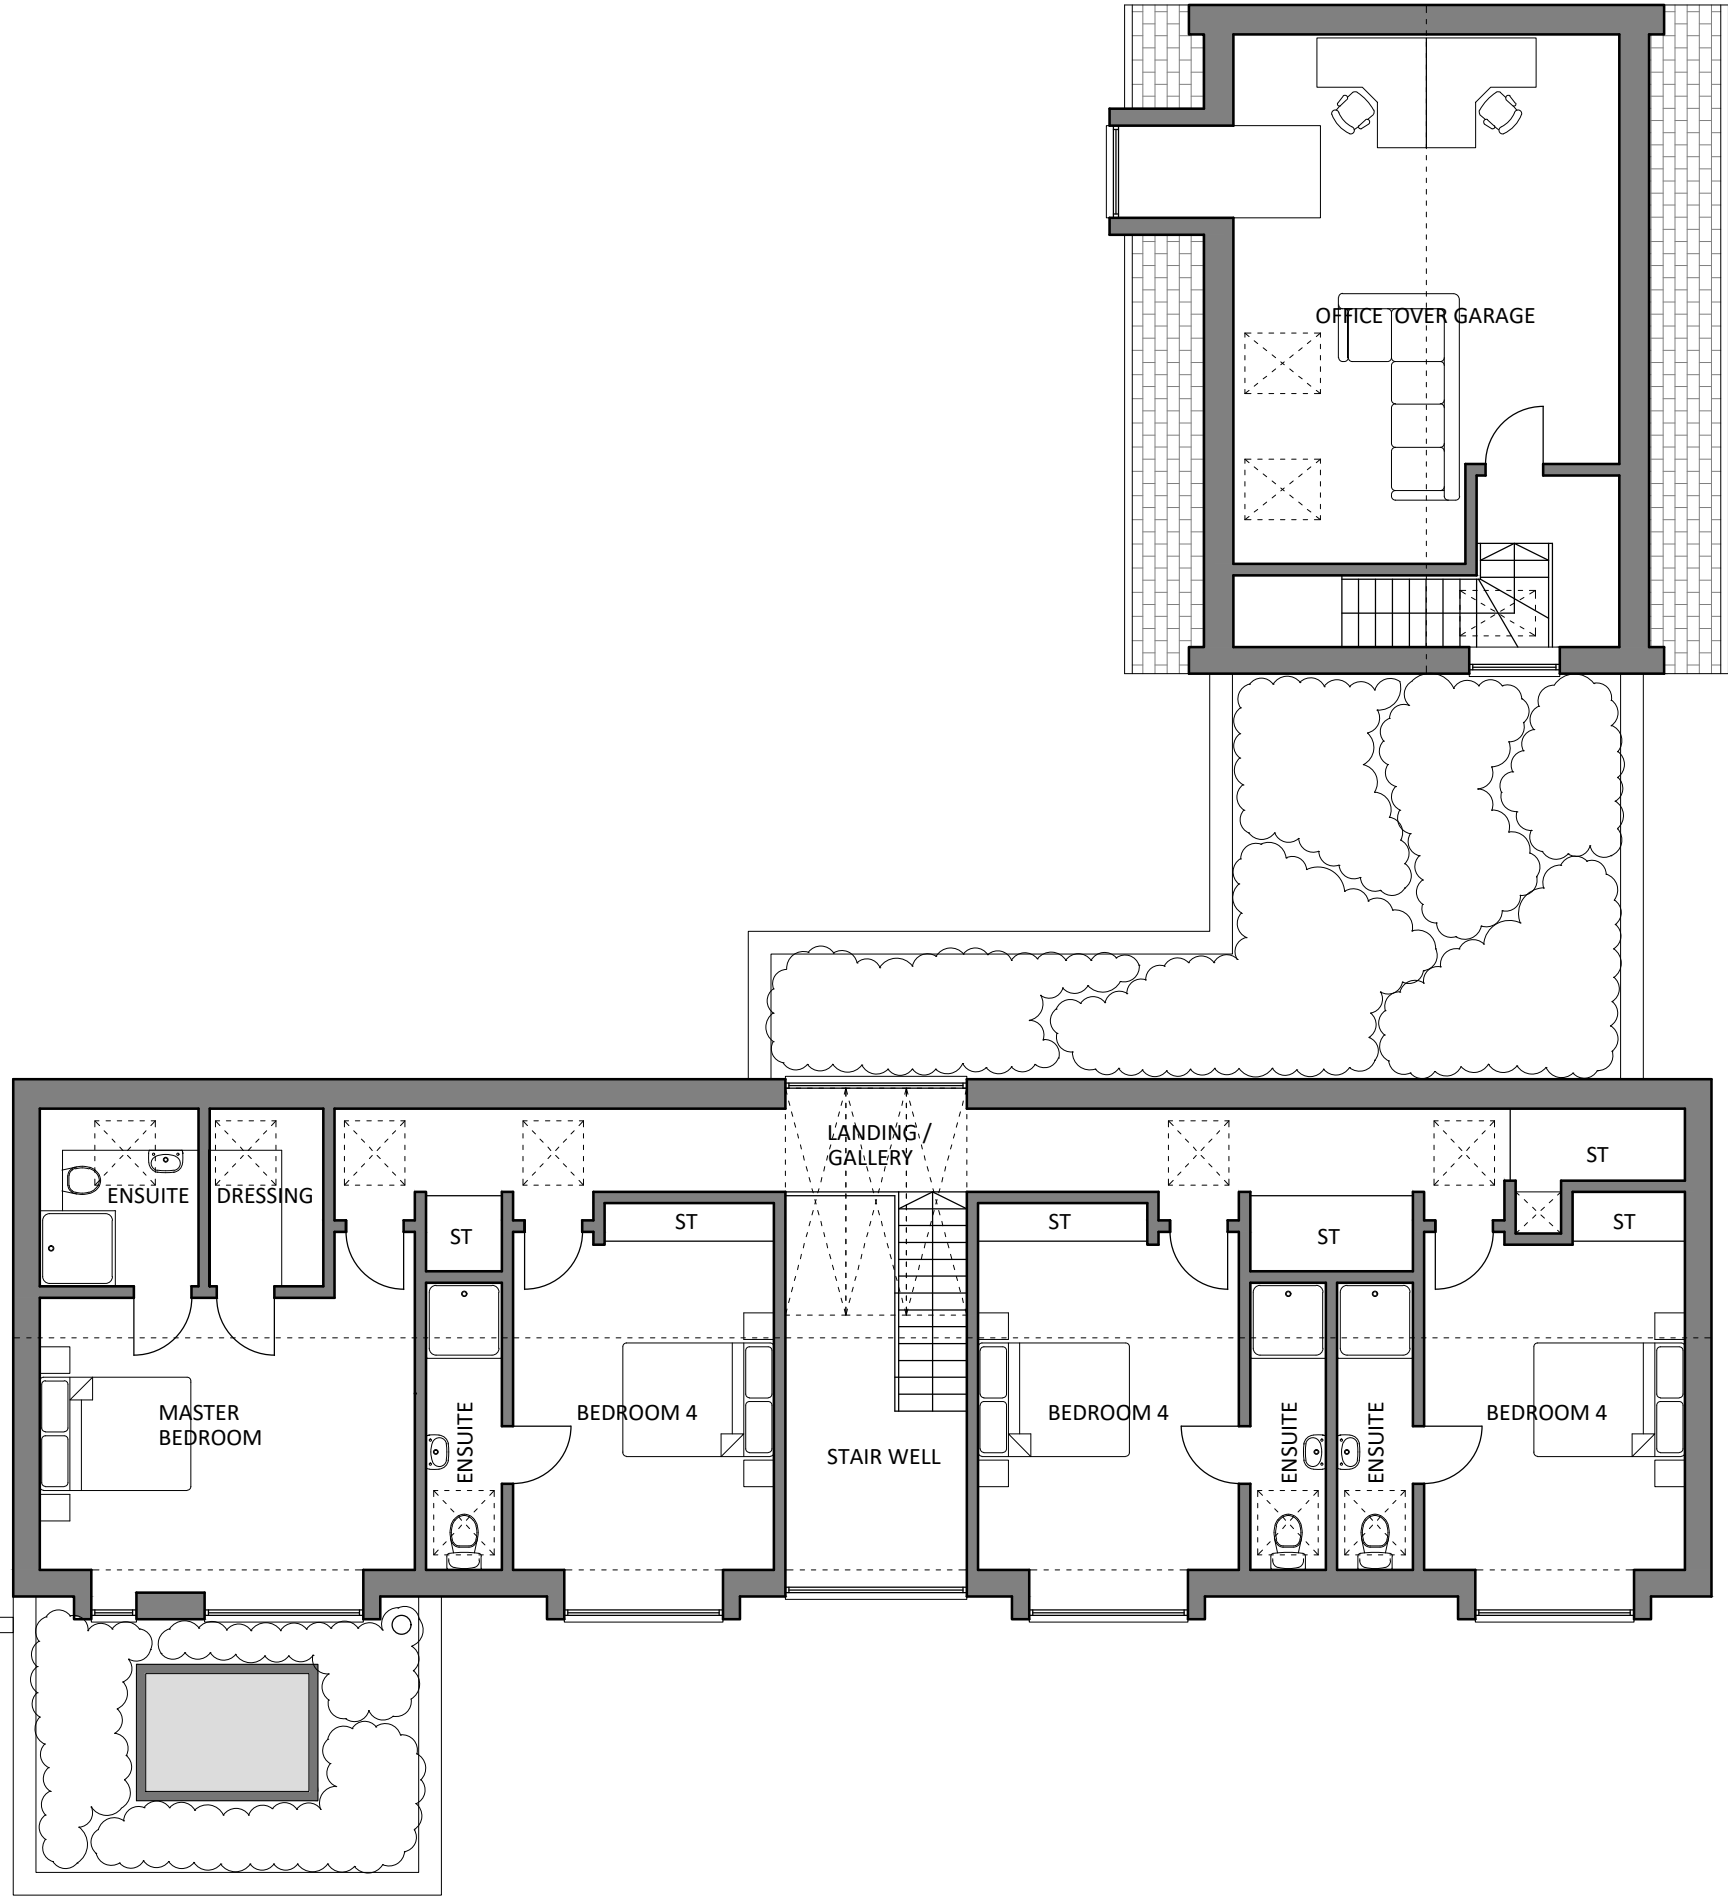

ISSUED FOR PLANNING

 

CLIENT Mark Burbadge
PROJECT New Dwelling, St Ediths Marsh
DRWG TITLE Proposed First Floor Plan
DRWG NO A17 25 40 P05 Rev A
DRAWN NB
SCALE 1:100 @ A3
DATE 31.03.26
CHK'D NB

atelier 17 ltd

Atelier 17 Ltd, 28 Southleigh, Bradford On Avon, Wiltshire, BA15 2EQ
nigel.a.w.bedford@gmail.com www.atelier17.co.uk F.(01225) 862900

This drawing is copyright. Responsibility is not accepted for errors made by others in scaling from this drawing. All dimensions to be checked on site prior to commencement of work. All construction information should be taken from figured dimensions only. Only to be used on the site for which designed. Any discrepancies are to be reported to the architect.