



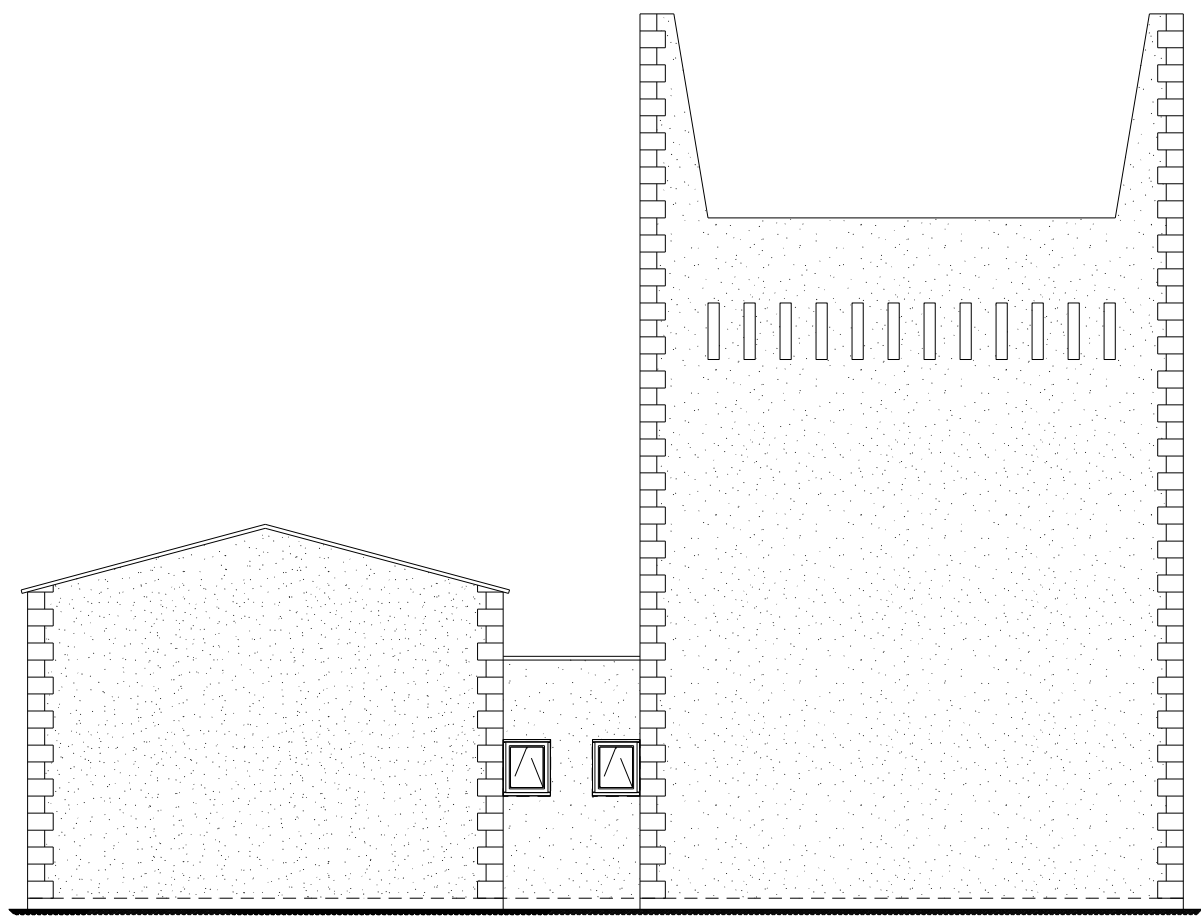


NORTH ELEVATION

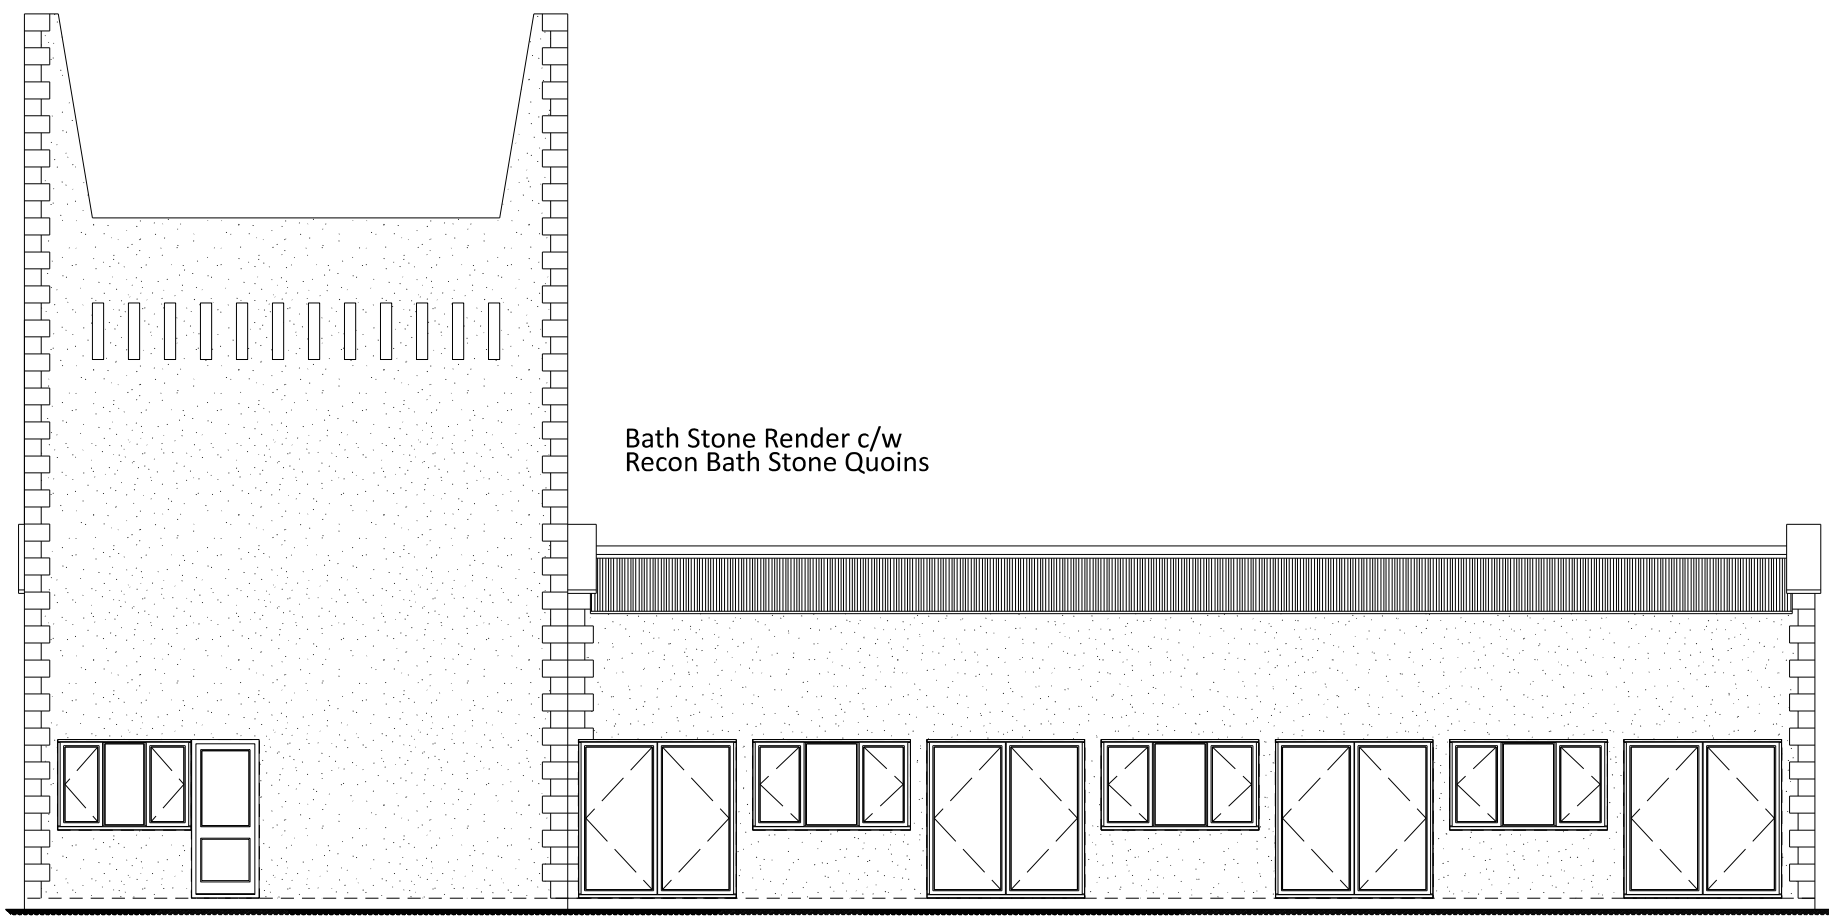


WEST ELEVATION

AS PROPOSED

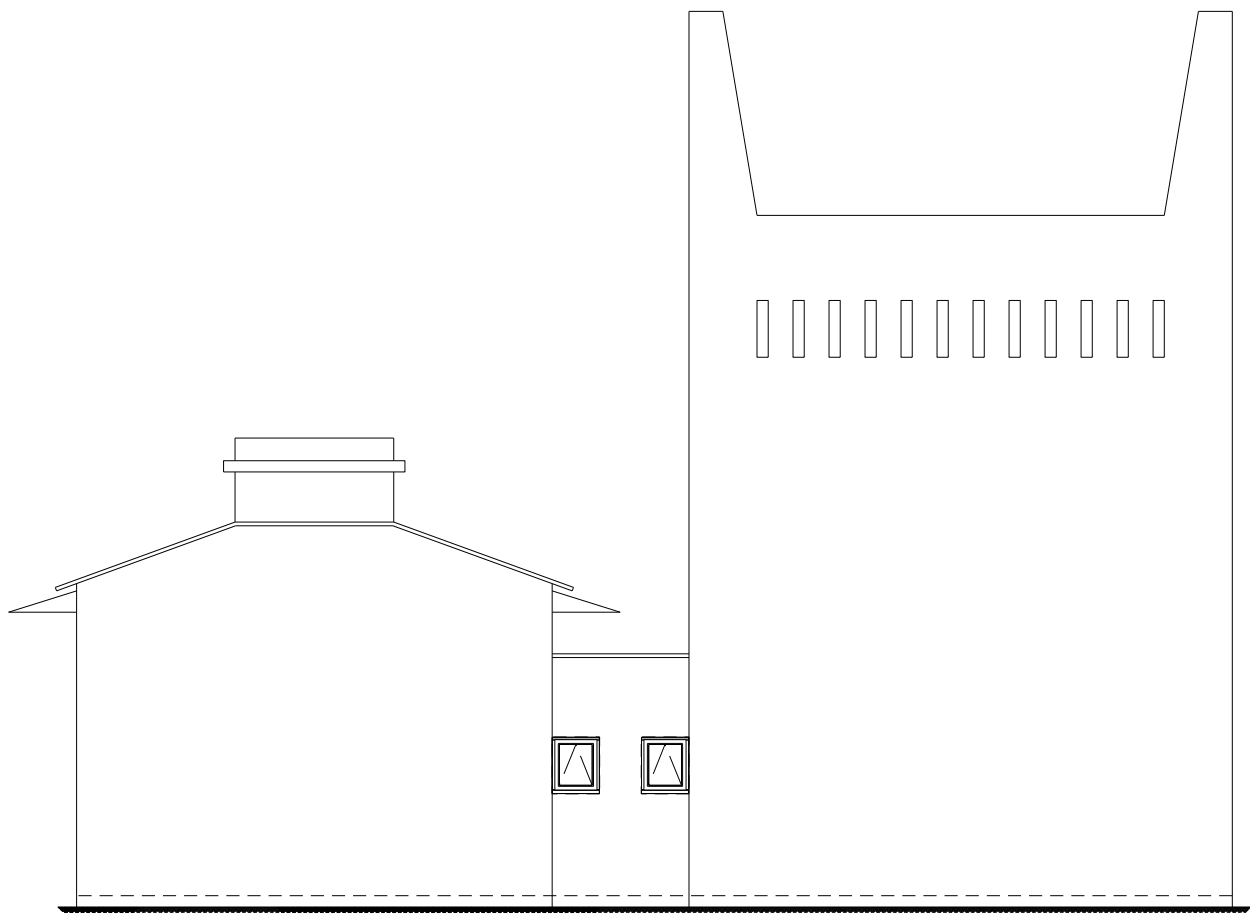


NORTH ELEVATION

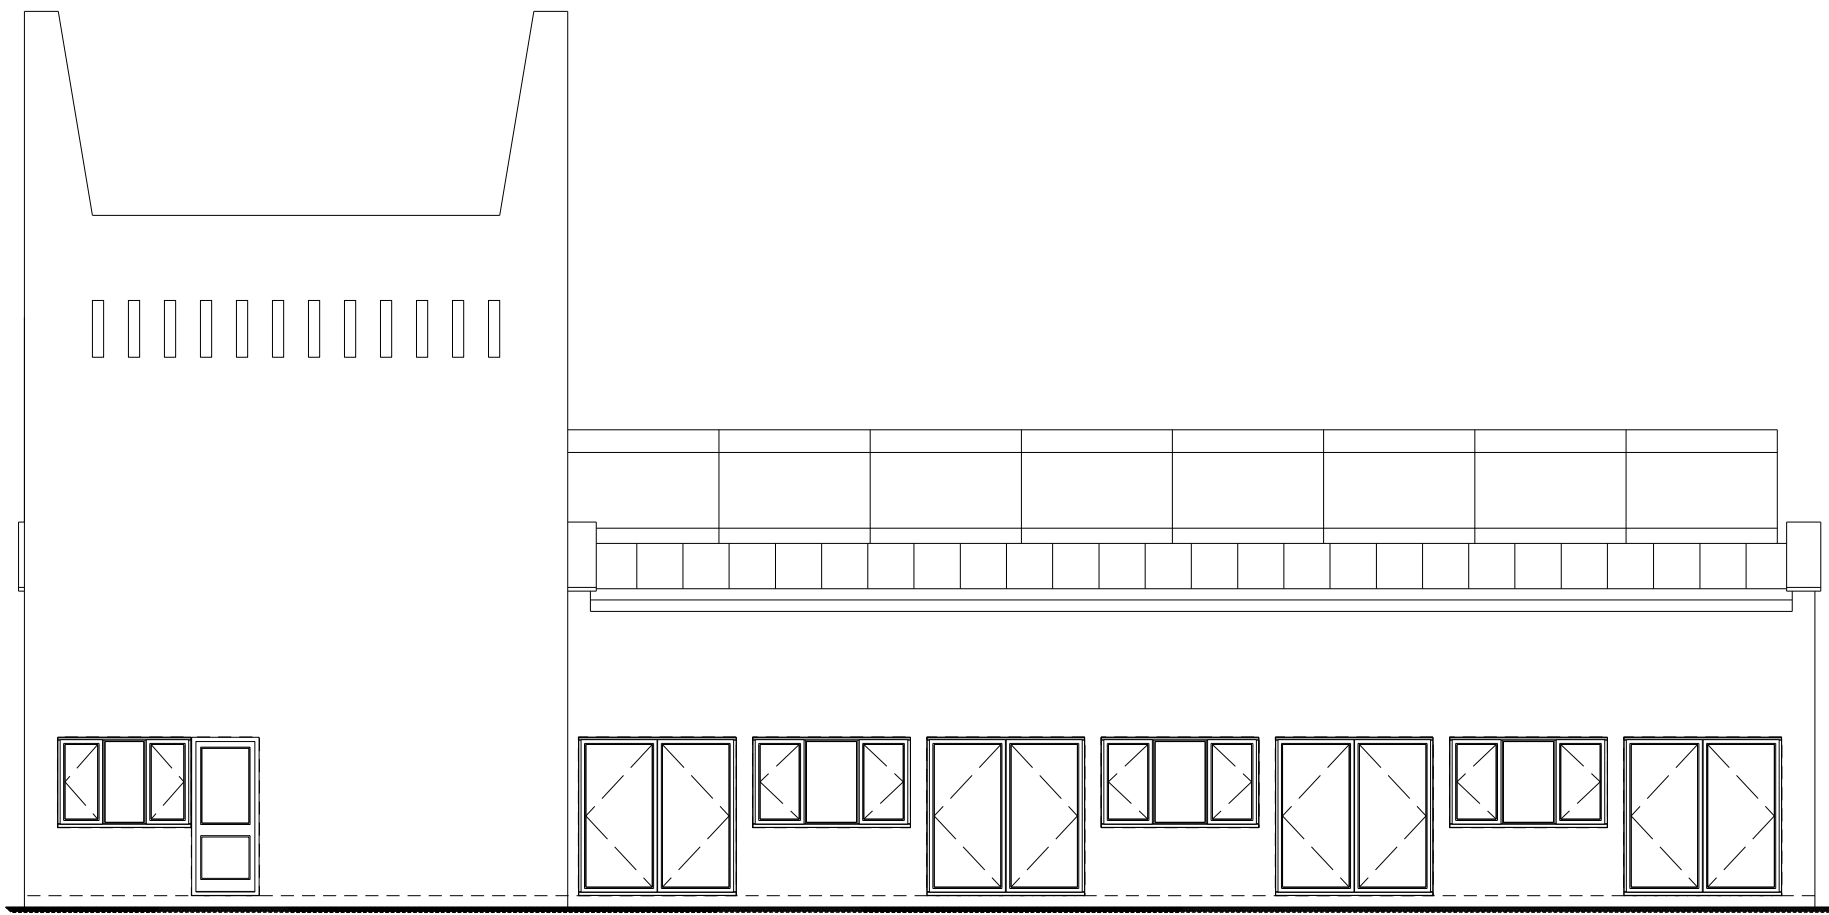

WEST ELEVATION

AS APPROVED

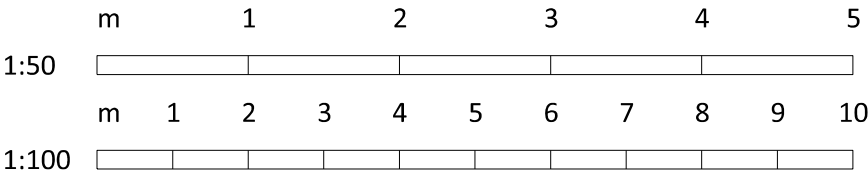

E		
D		
C		
B		
A		
Rev	Date	Notes
 TOWN AND COUNTRY PLANNING DEVELOPMENT CONSULTANTS LPC (TRULL) LTD., TRULL, TETSBURY, GLOUCESTERSHIRE GL8 8SQ Tel: 01285 841433 email: admin@lpcnld.com		
Client Barry Bakshin		
Project Proposed ??? The Stoneyard Polkey Lane Corsham		
Drawing North & West Elevations		Scale 1:100 @ A2
Date	Feb 26	Drawing Number LPC 5510 03