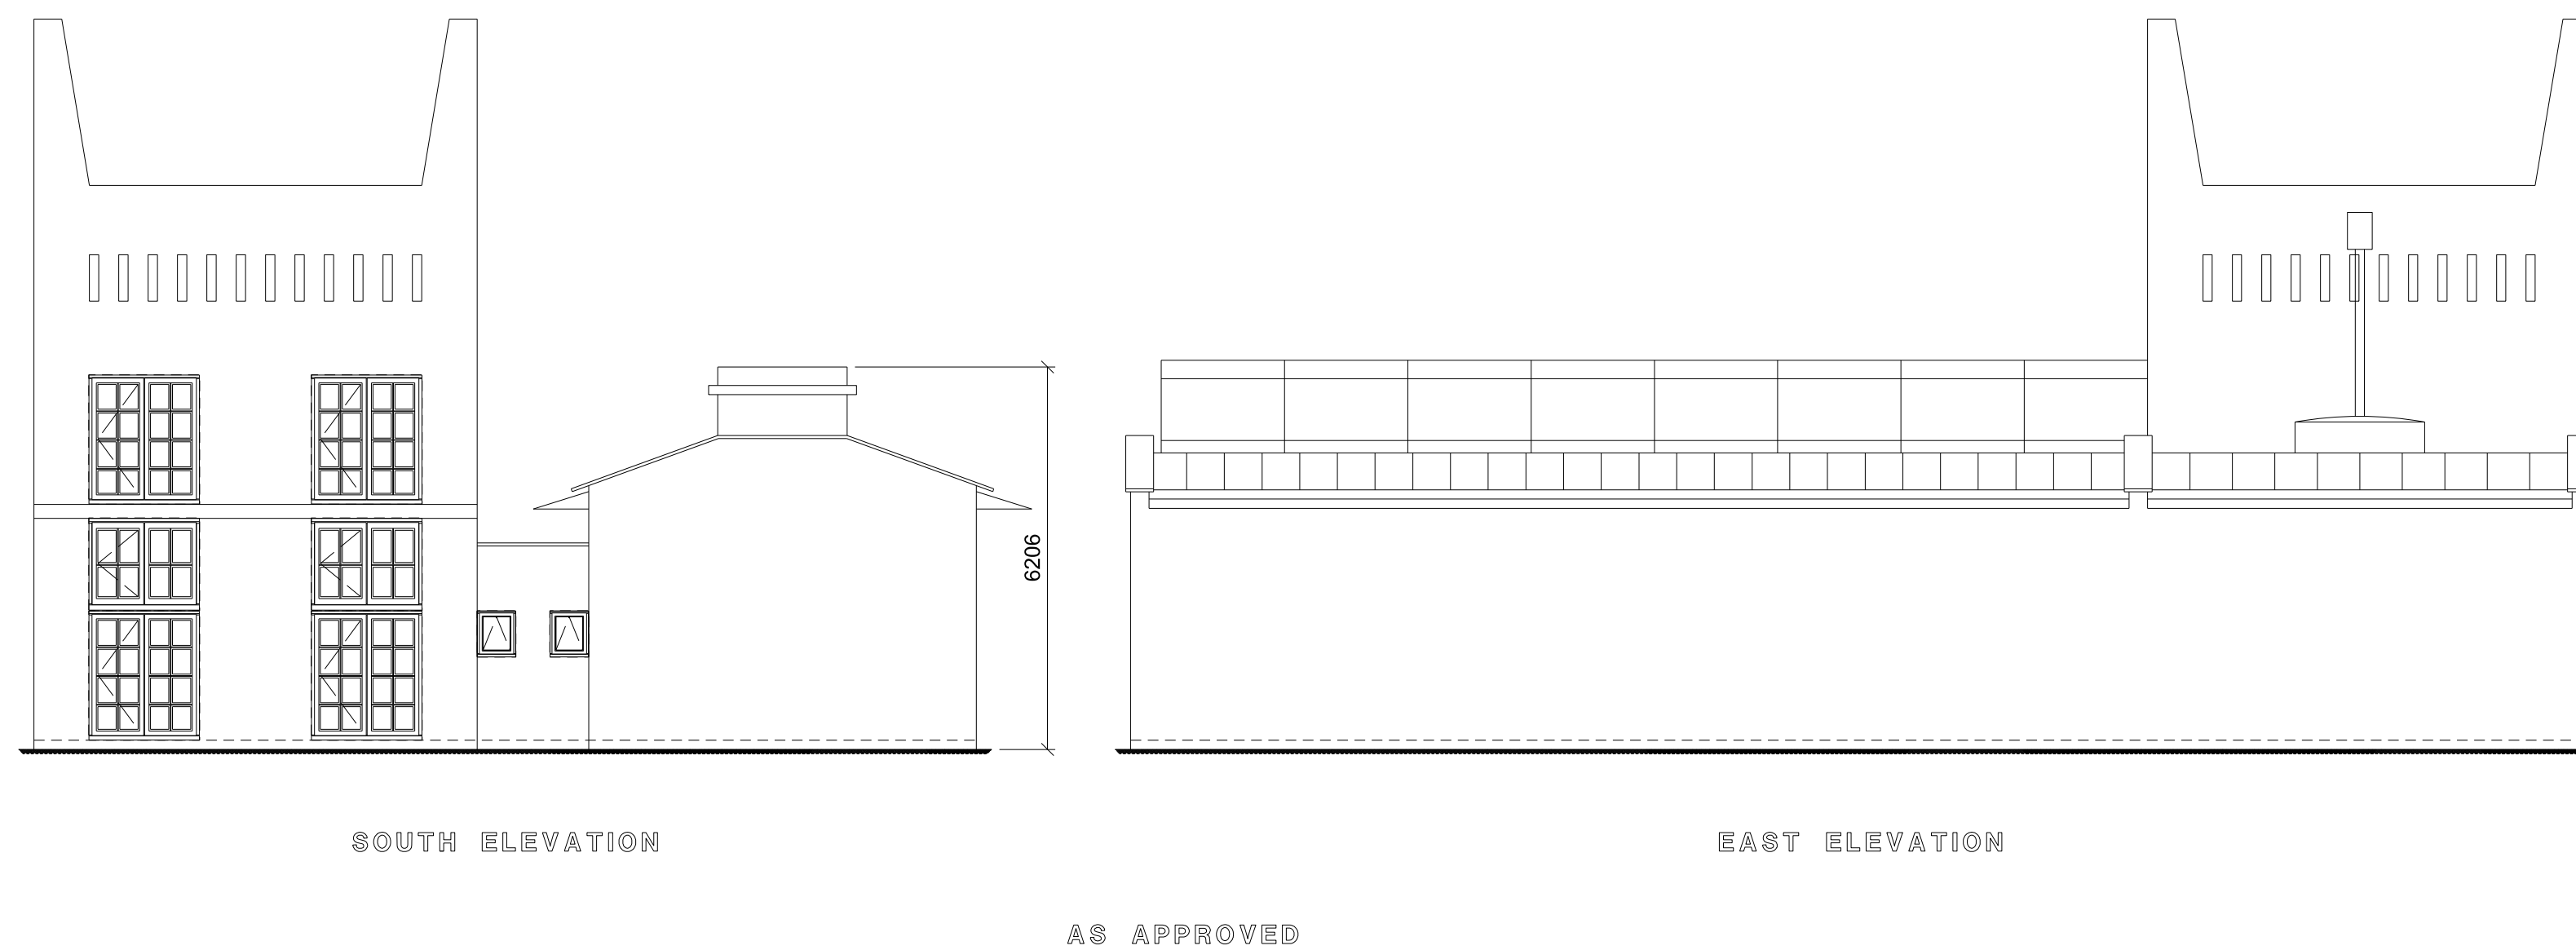
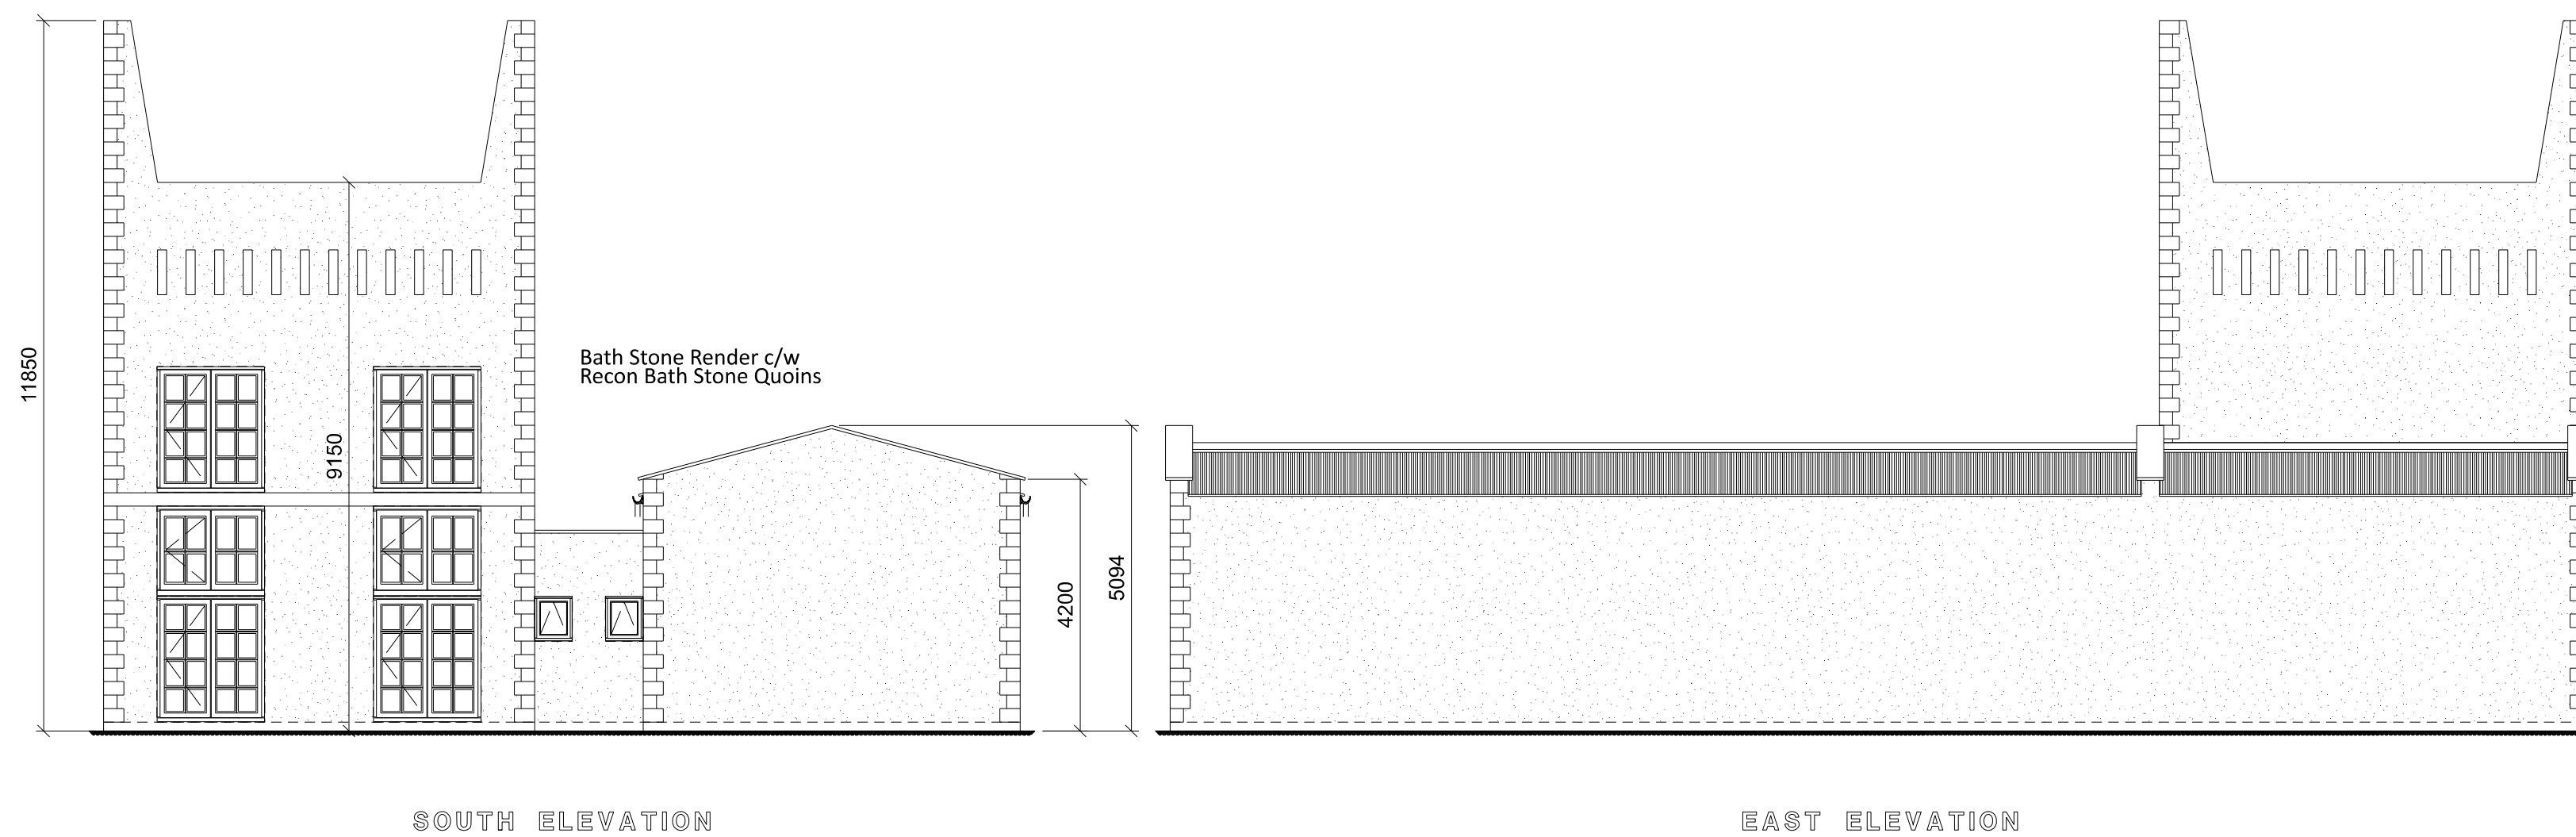


E	
D	
C	
B	
A	
Rev	Date Notes
 TOWN AND COUNTRY PLANNING CONSULTANTS LPC (TRULI) LTD, TRULL, TETSBURY, GLOUCESTERSHIRE GL8 8SQ Tel: 01285 841433 email: admin@tctrull.com	
Client Barry Balkin	
Project Proposed 777 The Stoneyard Pottery Lane Corsham	
Drawing South & East Elevations	
Date	Scale
Feb 25	1:100 @ A2
Drawing Number LPC 1510 04	