

NOTE: NOT FOR CONSTRUCTION

7 WEDMORE AVENUE, CHIPPENHAM, SN15 1QP

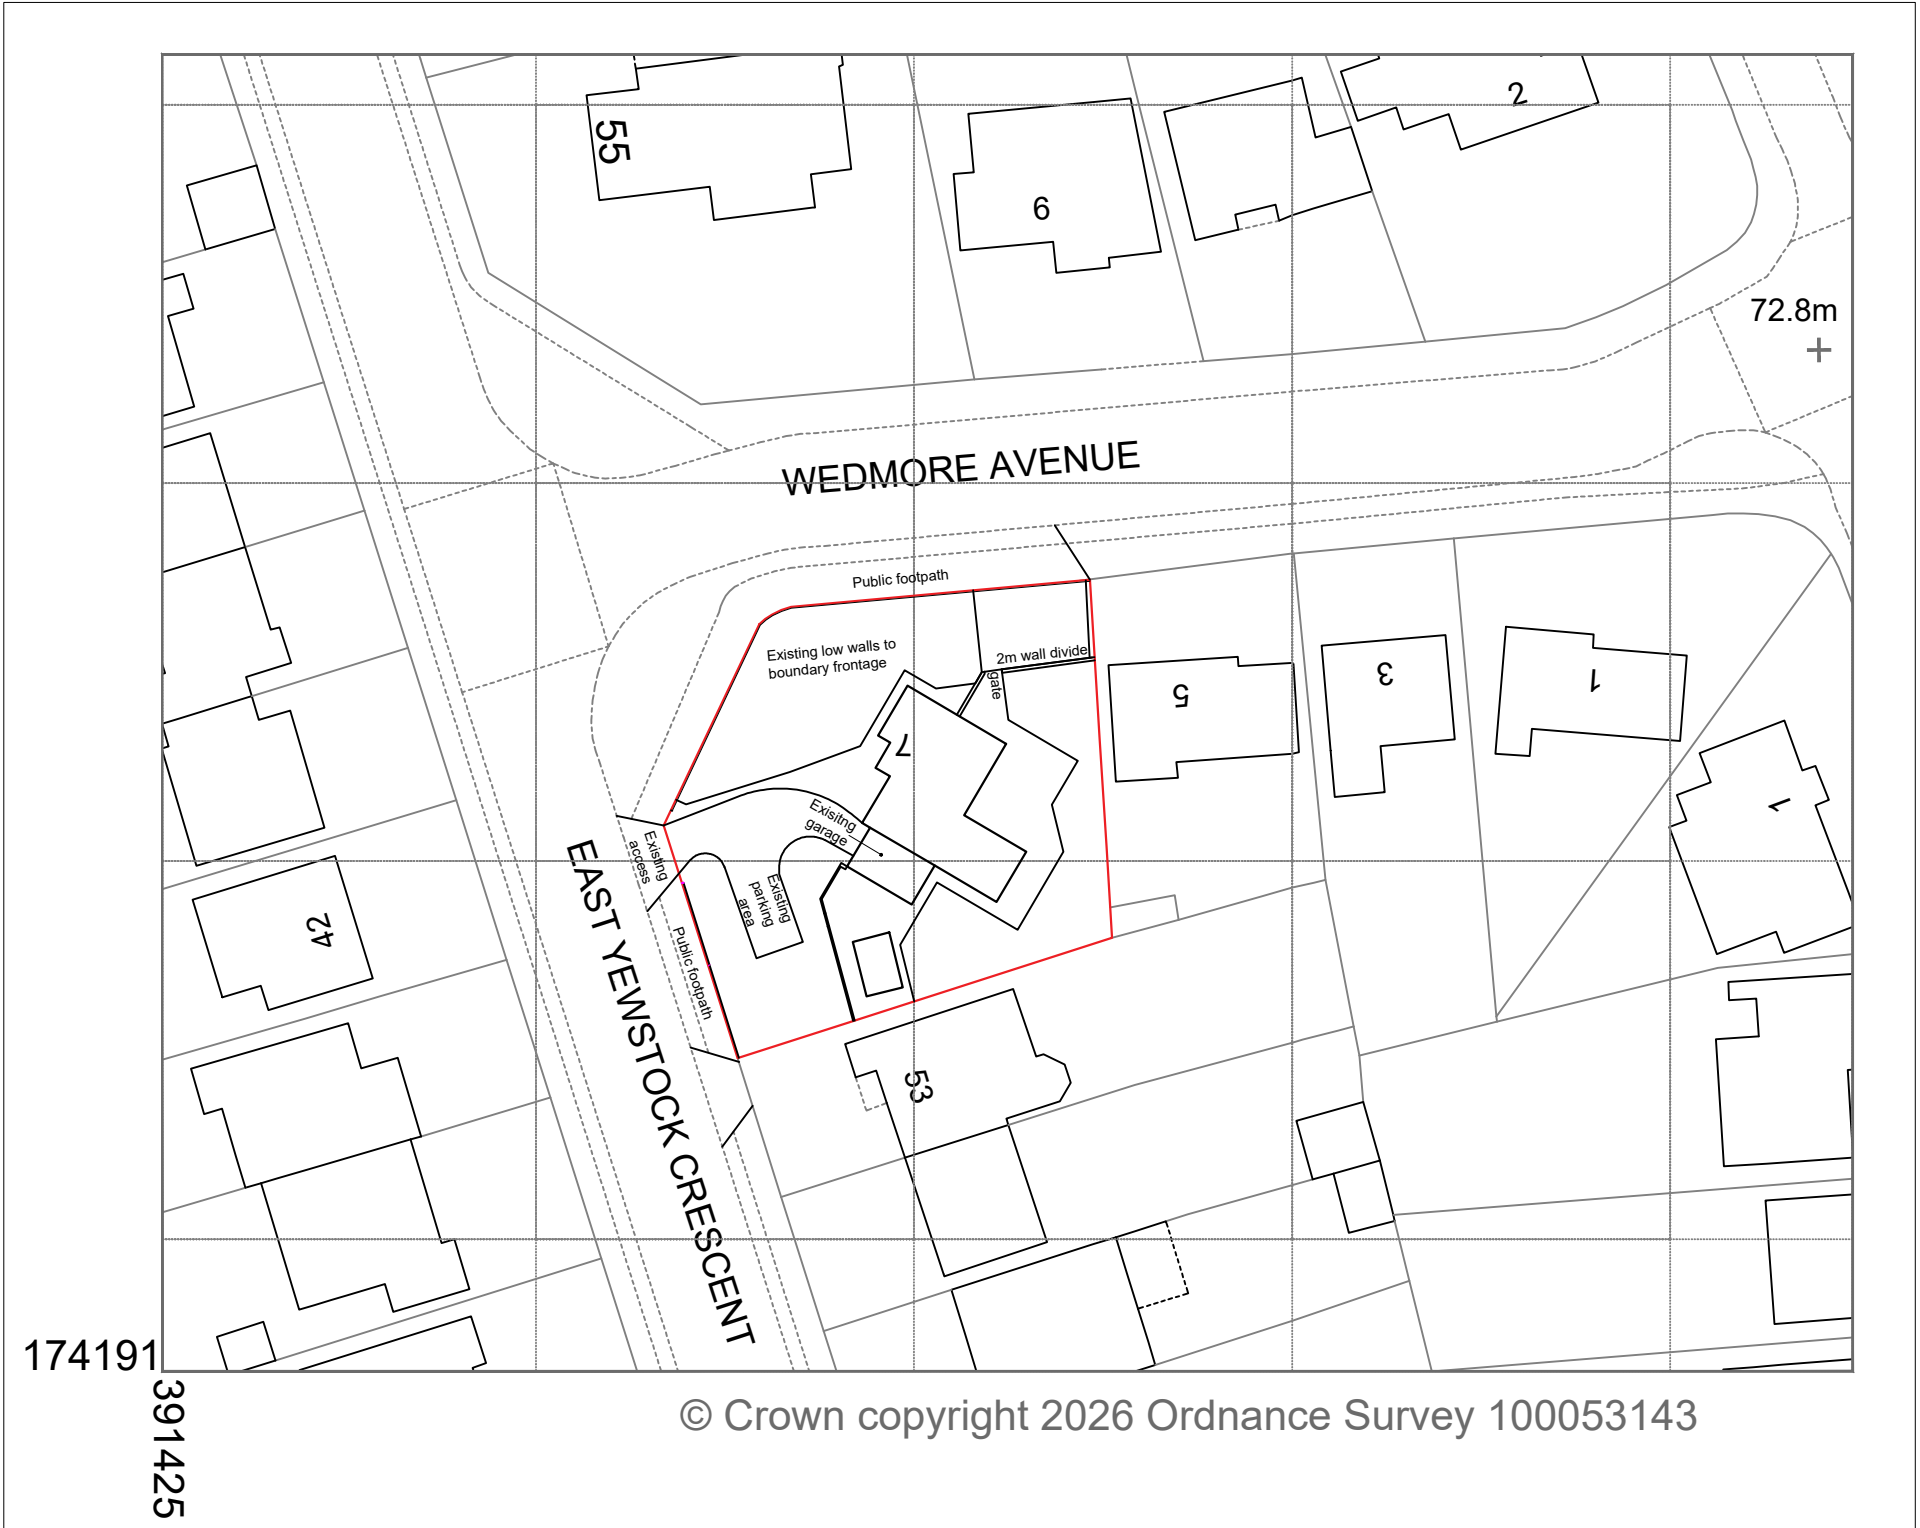


TABLE OF CONTENTS:

- 1. COVER PAGE
- 2. SITE BLOCK PLAN
- 3. SITE PLANS (EXISTING & PROPOSED)

SITE LOCATION PLAN 1:500

KEY: — SITE BOUNDARY

- Reproduction in whole or in part is forbidden without written permission from BAYA
- All dimensions to be cross checked on site prior to construction. Any discrepancies to be reported to BAYA immediately
- Print out to actual size.
- Copyright in design of this drawing is the property of BAYA

7 Wedmore Avenue, Chippenham,
SN15 1QP

Date:22/04/2026

Scale: As noted @ A2


Drawing Code: 7/WA-01

Revision: R0

Cover Page



0800 998 7701 info@bayadesign.co.uk
13 Clifton Vale, Bristol, BS8 4PT

 

Copyright in design of this drawing is the property of BAYA