

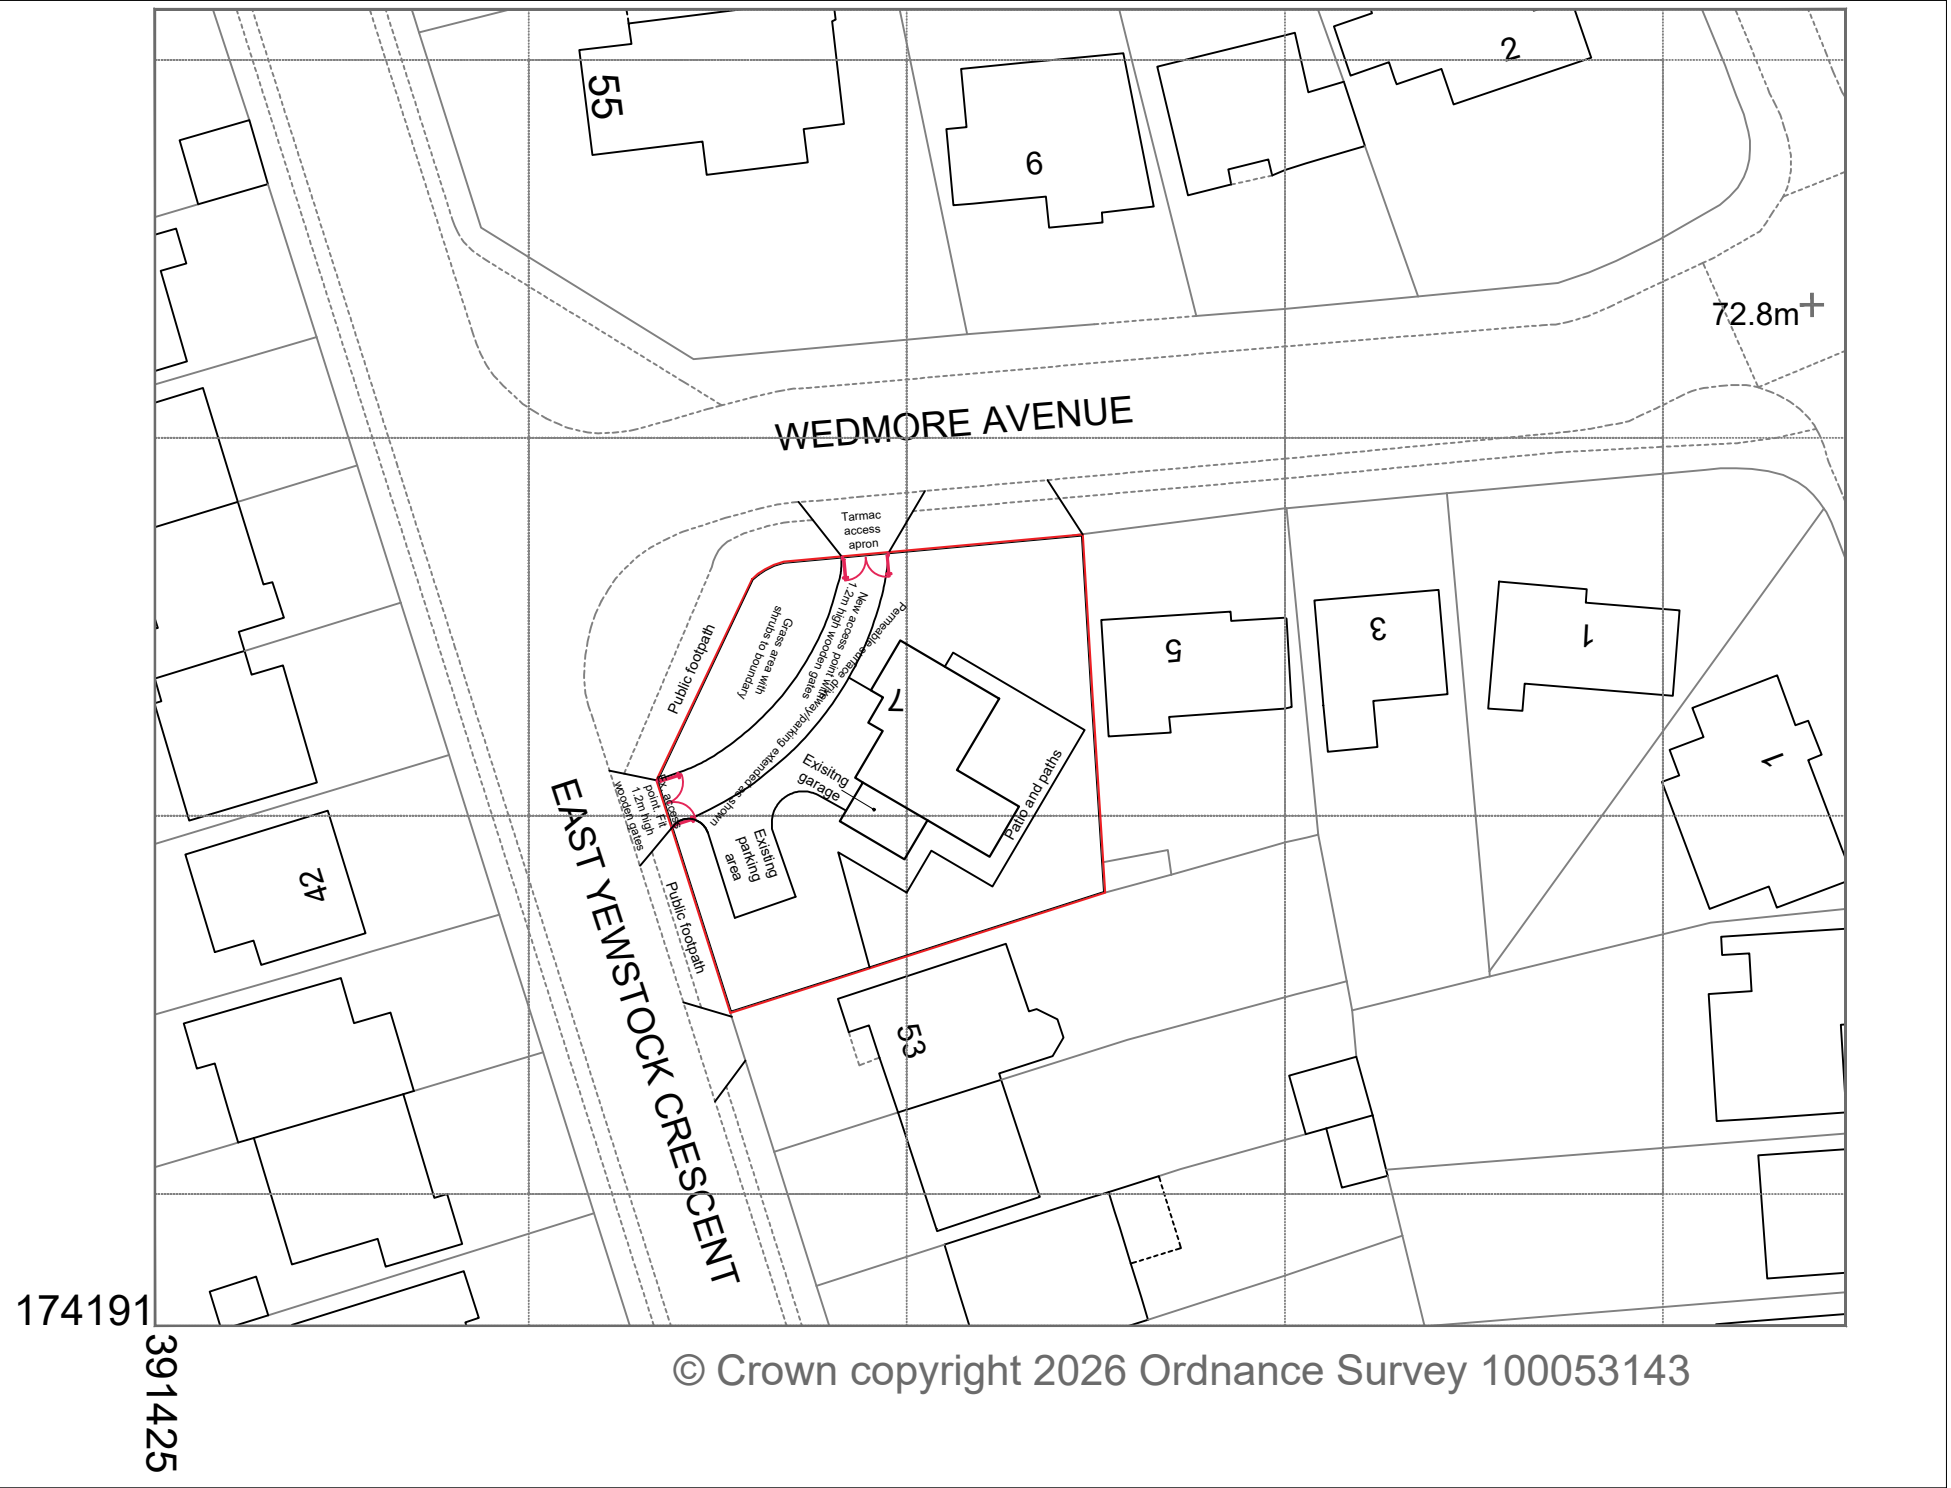


NOTE: NOT FOR CONSTRUCTION


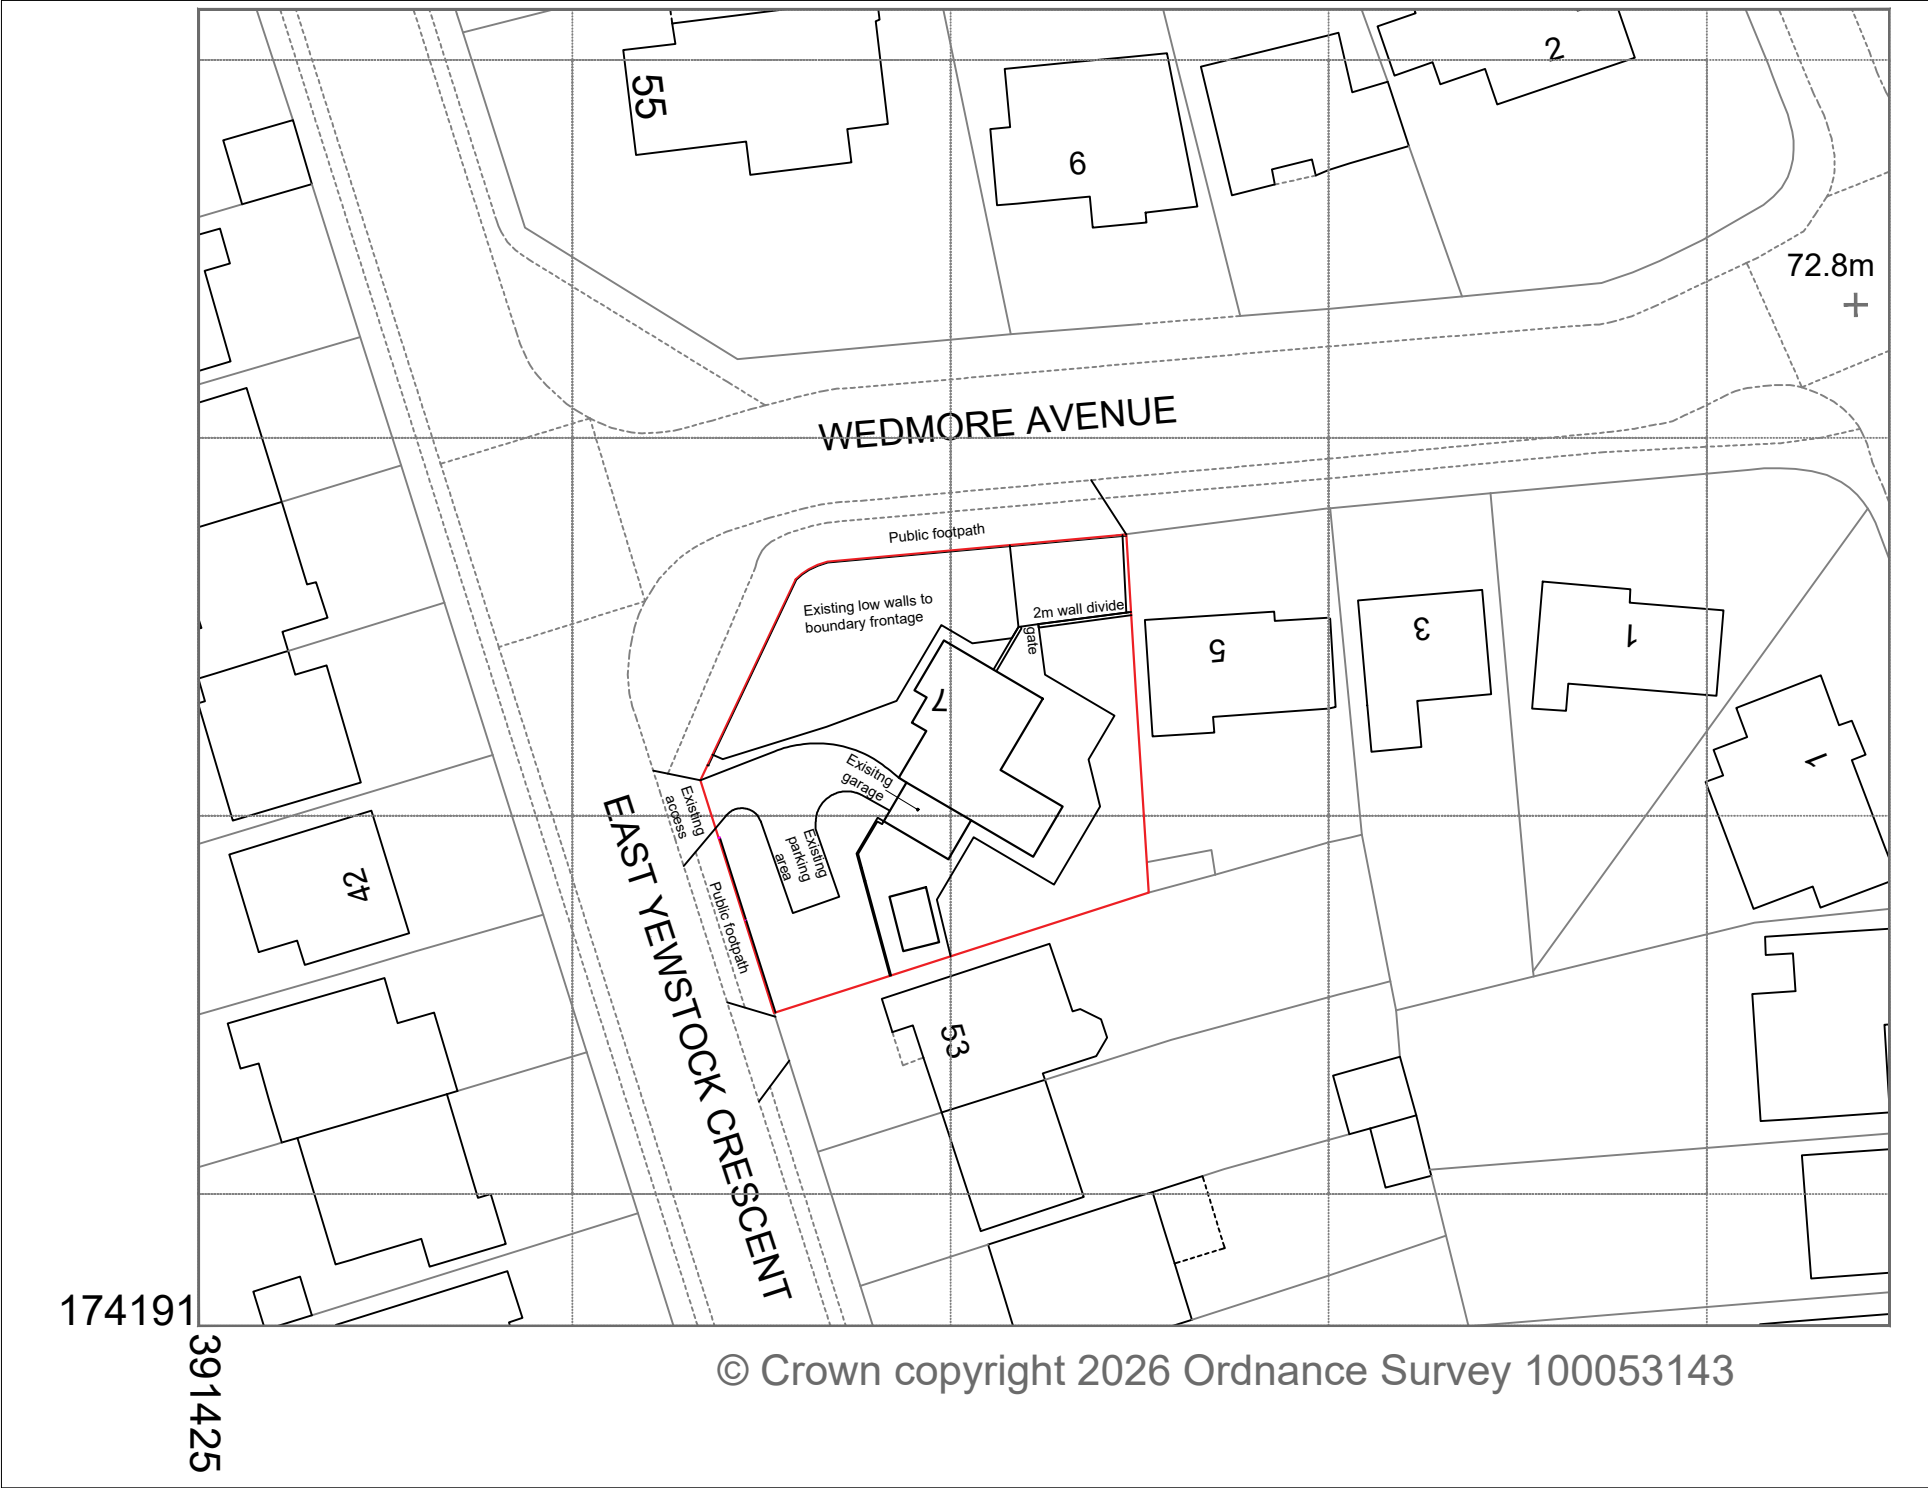


EXISTING SITE LOCATION PLAN 1:500

PROPOSED SITE LOCATION PLAN 1:500

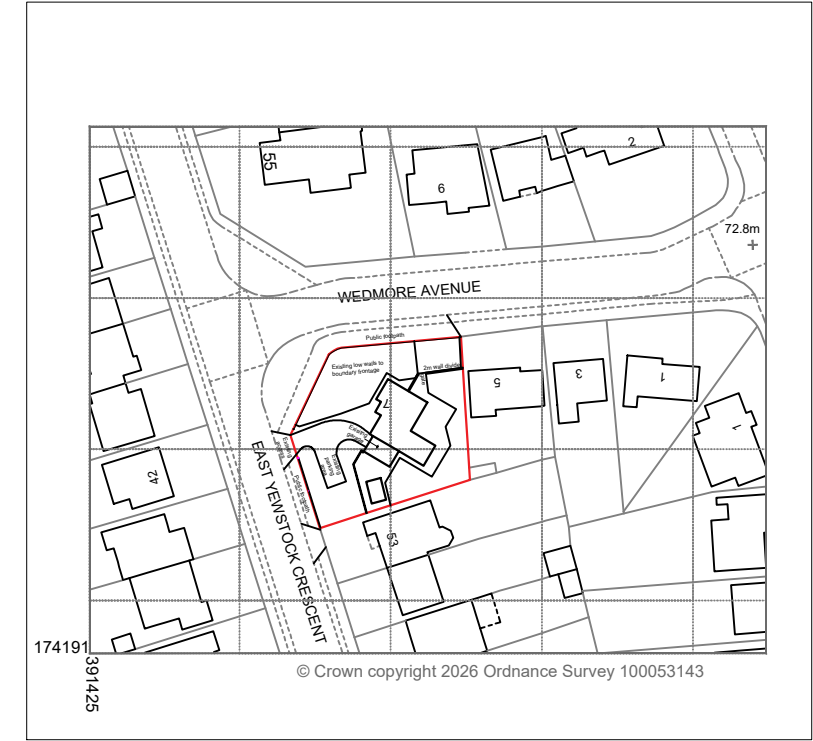

KEY: — SITE BOUNDARY

  

Copyright in design of this drawing is the property of BAYA

• Reproduction in whole or in part is forbidden without written permission from BAYA • All dimensions to be cross checked on site prior to construction. Any discrepancies to be reported to BAYA immediately • Print out to actual size. • Copyright in design of this drawing is the property of BAYA	7 Wedmore Avenue, Chippenham, SN15 1QP
	Date:22/04/2026
	Scale: As noted @ A2
	Drawing Code: 7/WA-03
	Revision: R0
Site Plans (Existing & Proposed)	



0800 998 7701 info@bayadesign.co.uk
13 Clifton Vale, Bristol, BS8 4PT