





PLANKEY
EXISTING WALLS
NEW WALLS

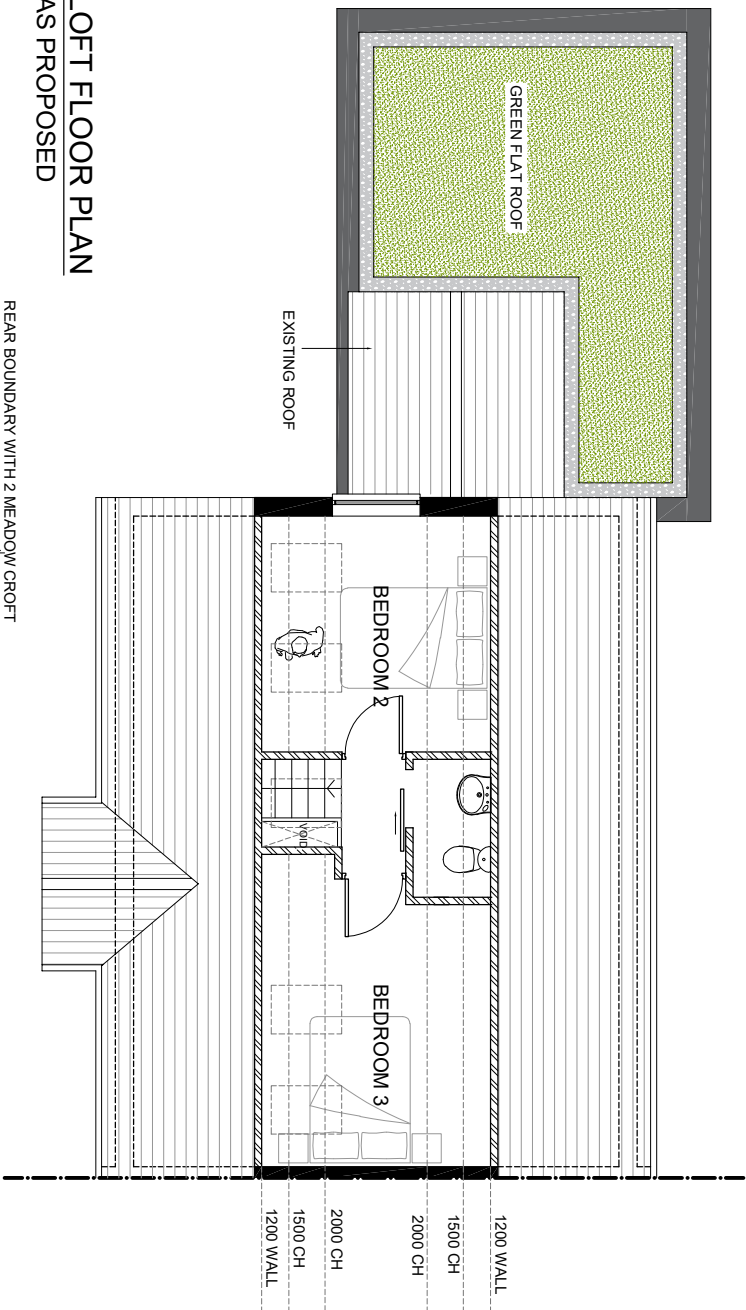


LOFT FLOOR PLAN
AS PROPOSED

GROUND FLOOR PLAN
AS PROPOSED

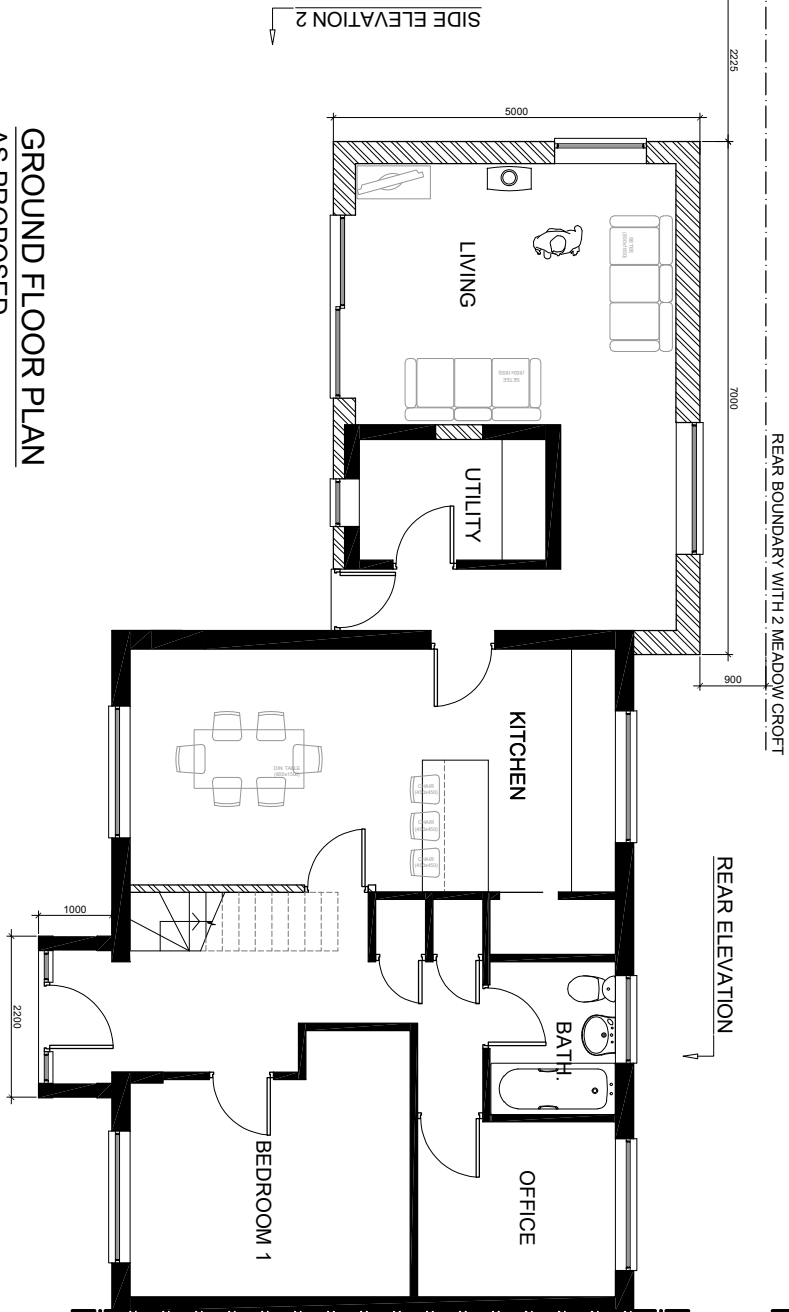


FRONT ELEVATION
AS PROPOSED

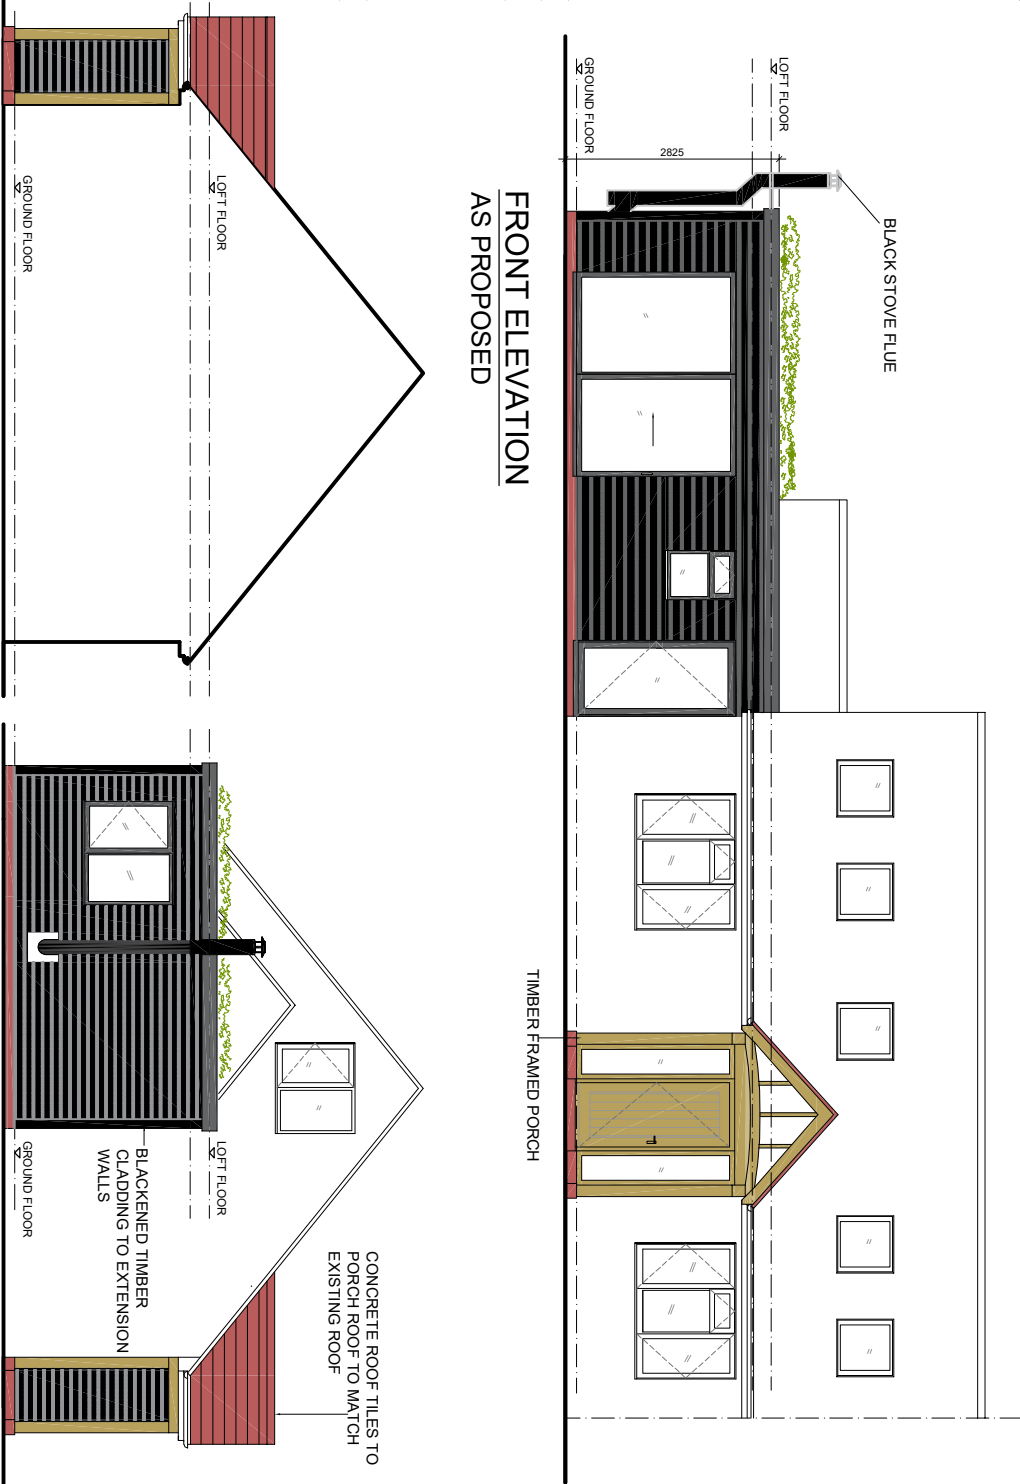

SIDE ELEVATION 1
AS PROPOSED

SIDE ELEVATION 2
AS PROPOSED

REAR ELEVATION
AS PROPOSED

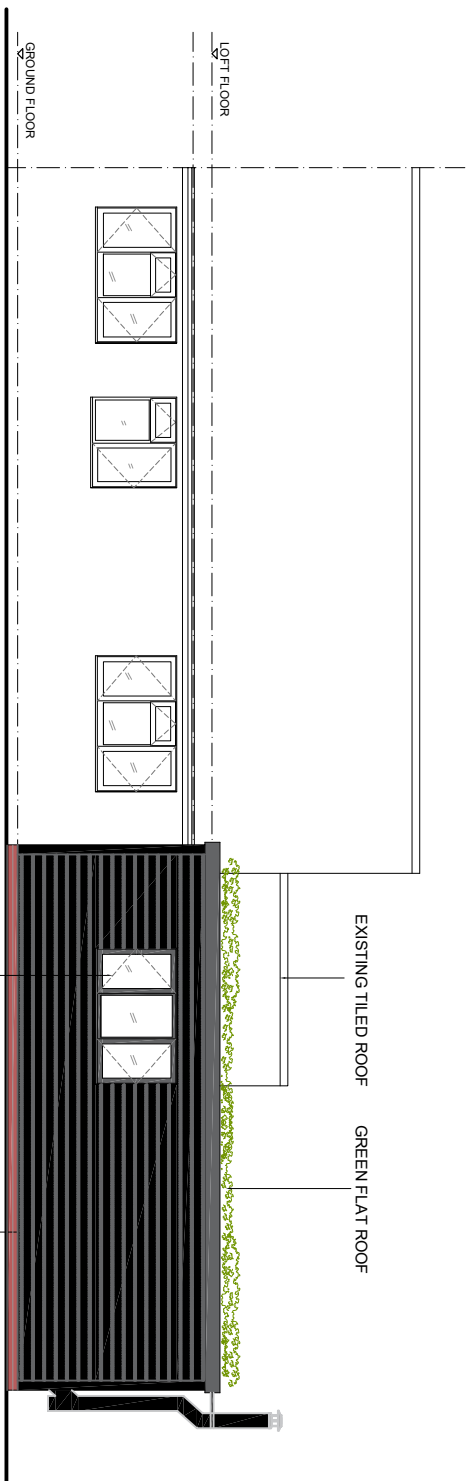

REVISION NOTES

A 05-05-2025 JD FRONT & REAR DORMER REMOVED, PORCH ADDED.

SIMPLE PLANS

PLANNING & DESIGN SERVICES

e: simpleplans76@gmail.com

TEL: 07715 707733

www.simpleplans.net

© COPYRIGHT

No part of this drawing may be reproduced without written consent.

All contractors must visit site and be responsible for taking and checking all dimensions relating to this work.

Do not scale from this drawing.

STATUS

PLANNING

PROJECT

LOFT CONVERSION & SIDE EXTENSION
1 MEADOW CROFT, CHILTON FOLIAT,
HUNGERFORD, RG17 0UA

DATE DRAWN BY

JD

SCALE

1:100@A3

DRAWING TITLE

PLANS AND ELEVATIONS
AS PROPOSED

PROJECT NO

DRAWING NO

REV

A