



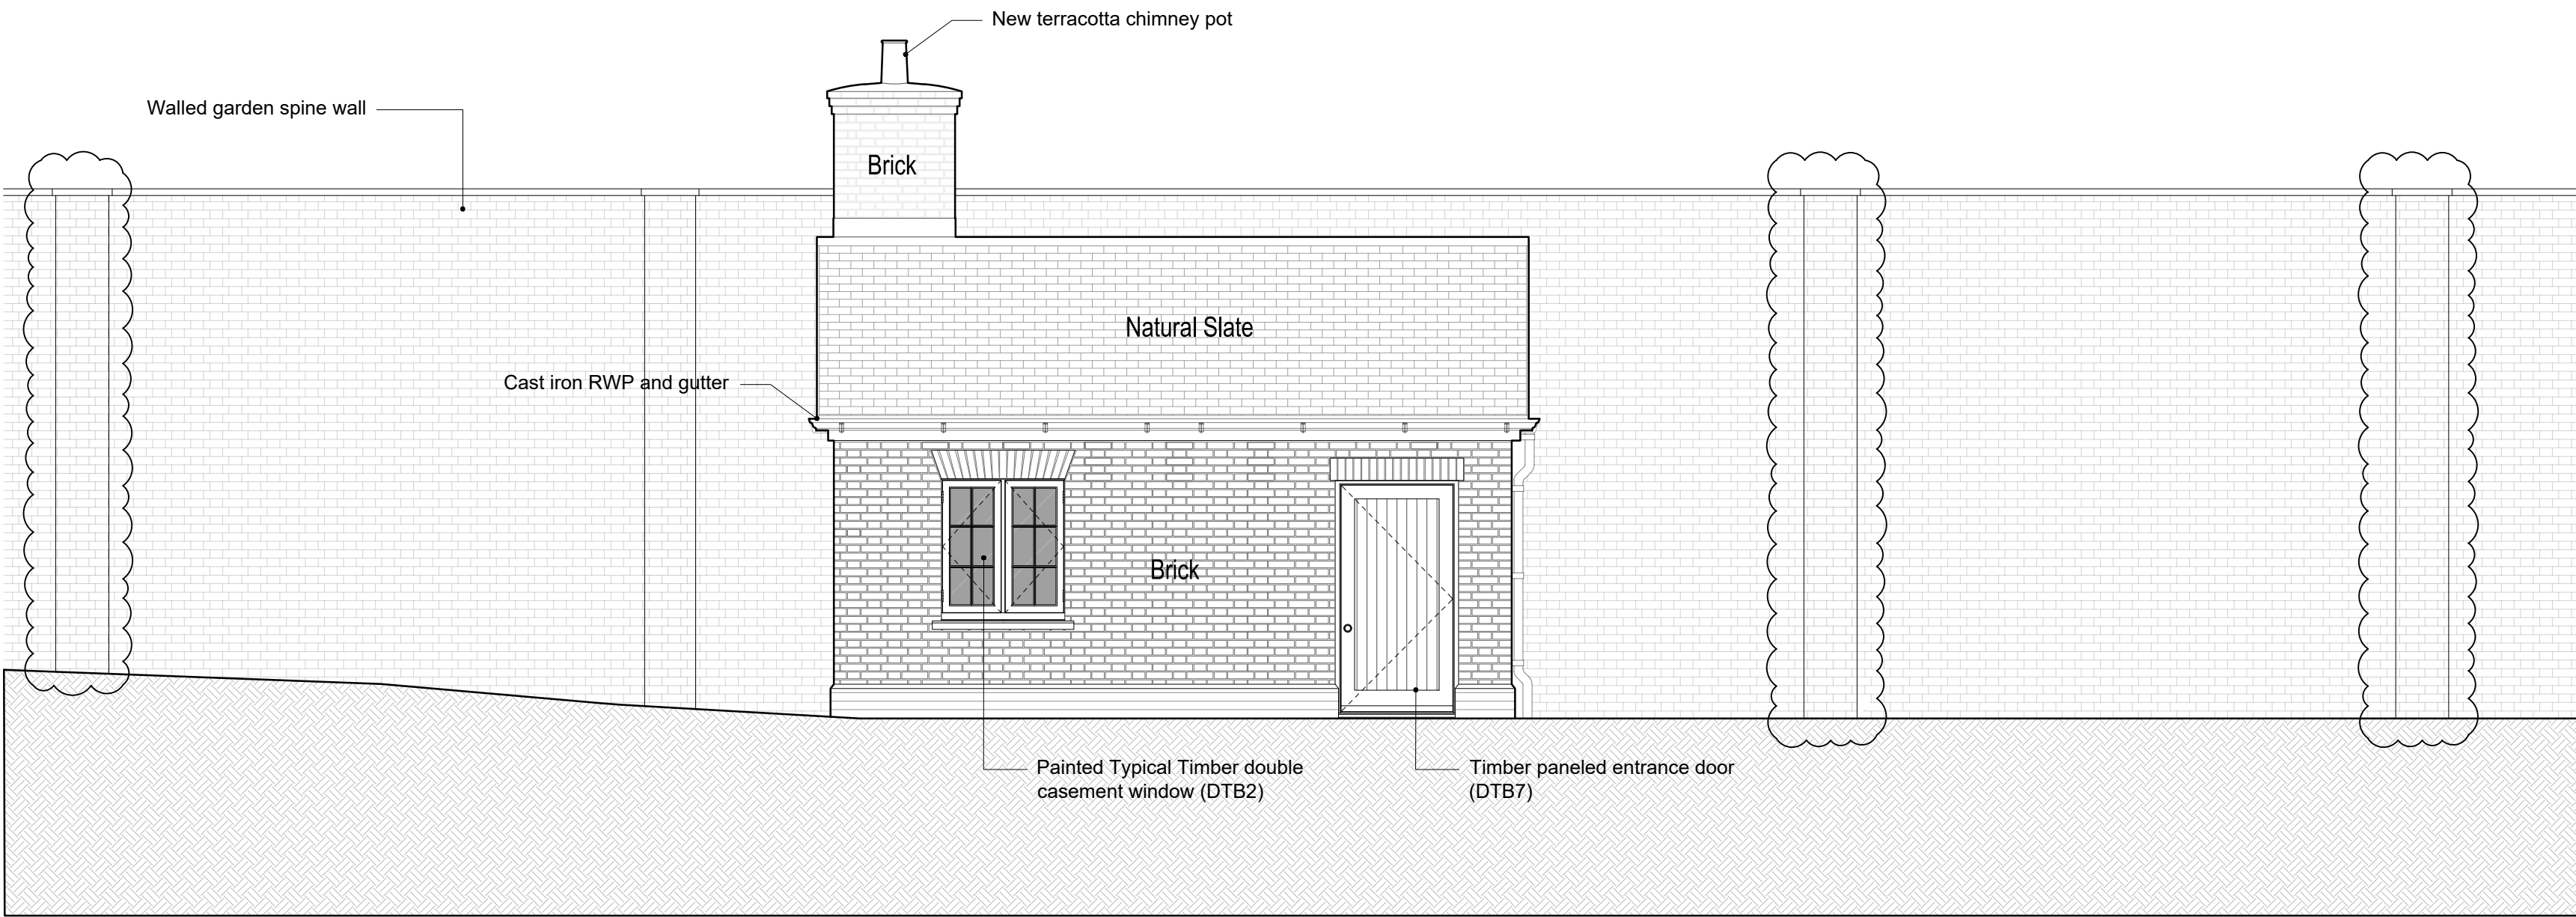

242

Buildings 16 & 16a - Proposed North Elevation

1:50 @ A1

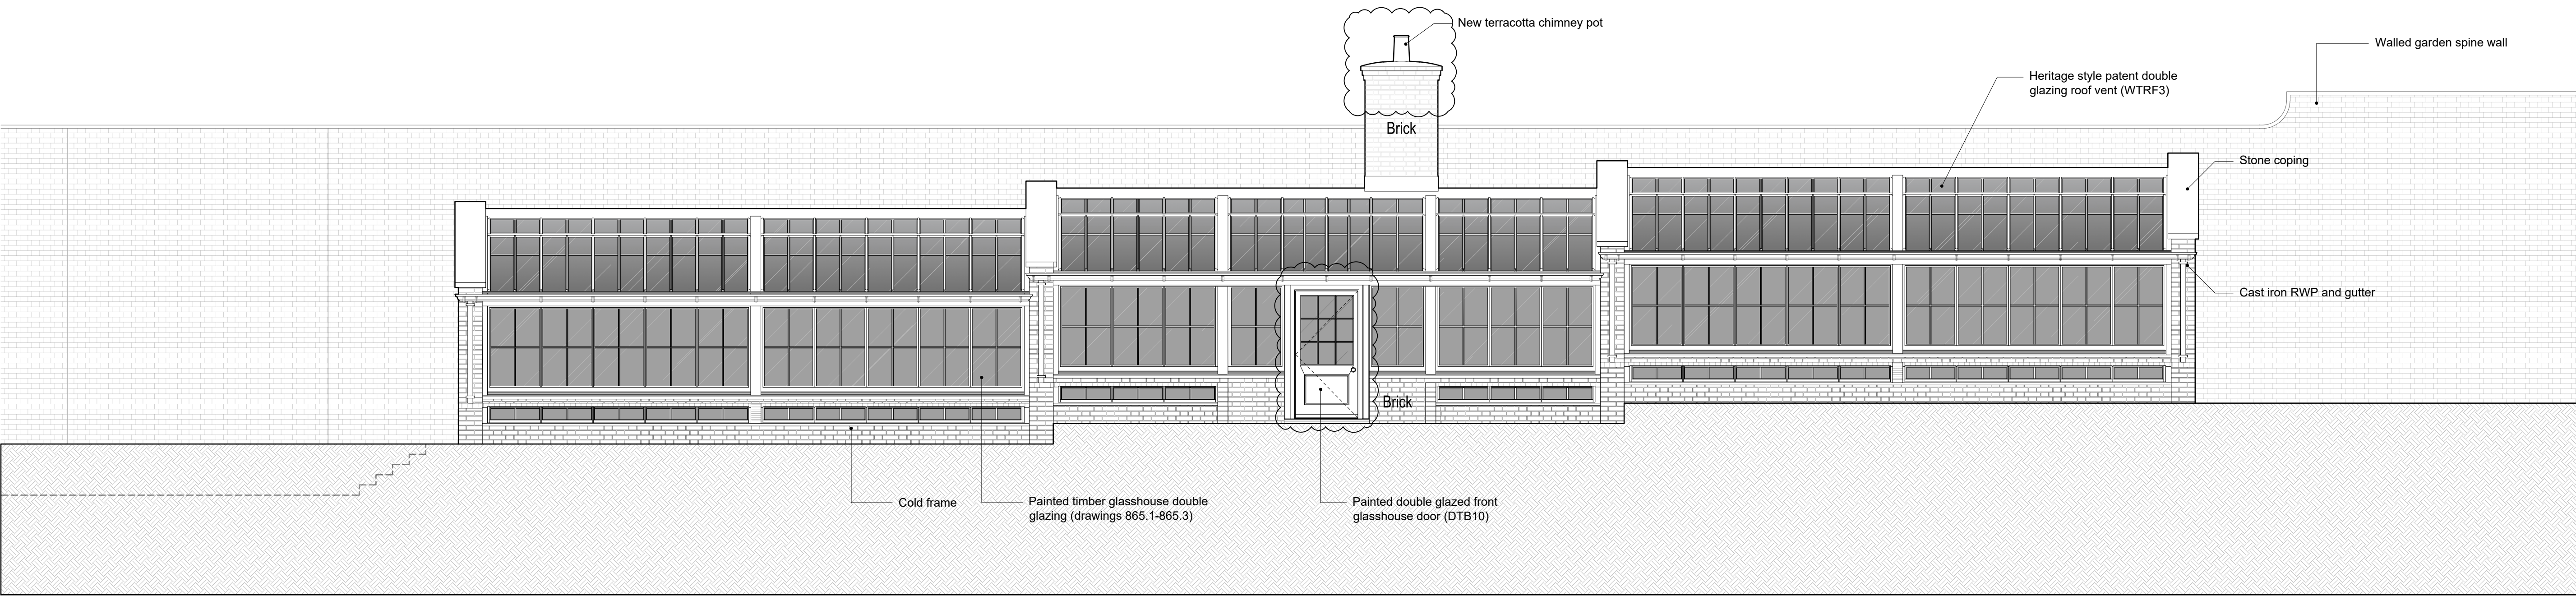


242

Buildings 16 & 16a - Proposed South Elevation


1:50 @ A1

No. Notes

1. Dimensions to be verified on site. Only figured dimensions to be used and any discrepancies in dimensions are to be reported to the architect. No dimensions are to be scaled from printed drawings. Any areas indicated on this drawing are for guidance only. No responsibility is taken for their accuracy.
2. There is a risk of injury or death in construction if the works are not properly planned and supervised. The contractor must not undertake any element of the work without first having carried out the necessary risk assessments and prepared detailed method statements.

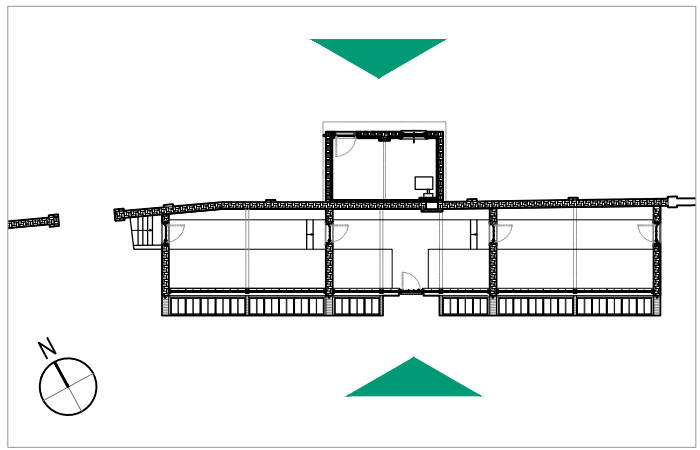

KEY PLAN

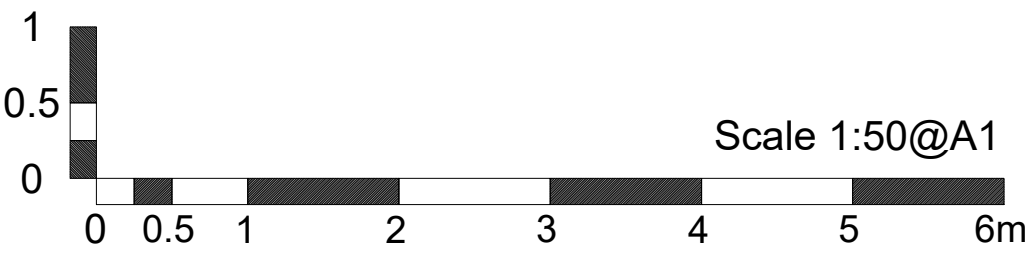

FOR PLANNING

Job: TH - Walled Garden Buildings

Title: Buildings 16 & 16a - North & South Elevations P2

Type: Building 16 & 16a

Status: FOR PLANNING

P2	Natural slate noted as Officers' comments. Glazing bar type and chimney amended. Spine Wall piers added back	22/04/26	checked by	DY	approved by	DY
P1	Initial Release	dd/mm/yy	scale	1:50 @ A1	size	A1
no.	revision.	date.	job number	3124	drawing number	242
					revision	P2
					date.	30/03/26

BLDA ARCHITECTS

RIBA
Chartered Practice

211 Design Centre East
Chelsea Harbour
London, SW10 0XF

mail@blda.co.uk
www.blda.co.uk
t +44 (0) 20 7838 5555