
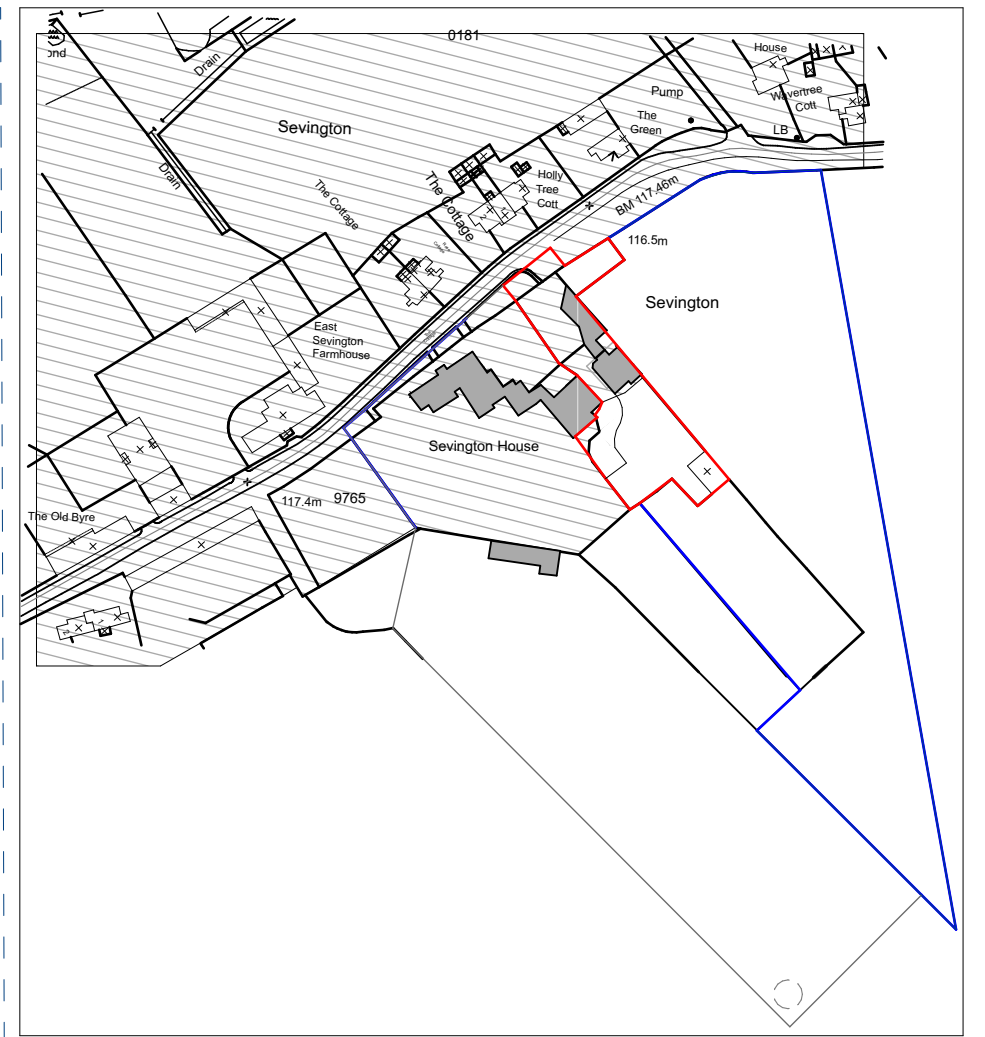


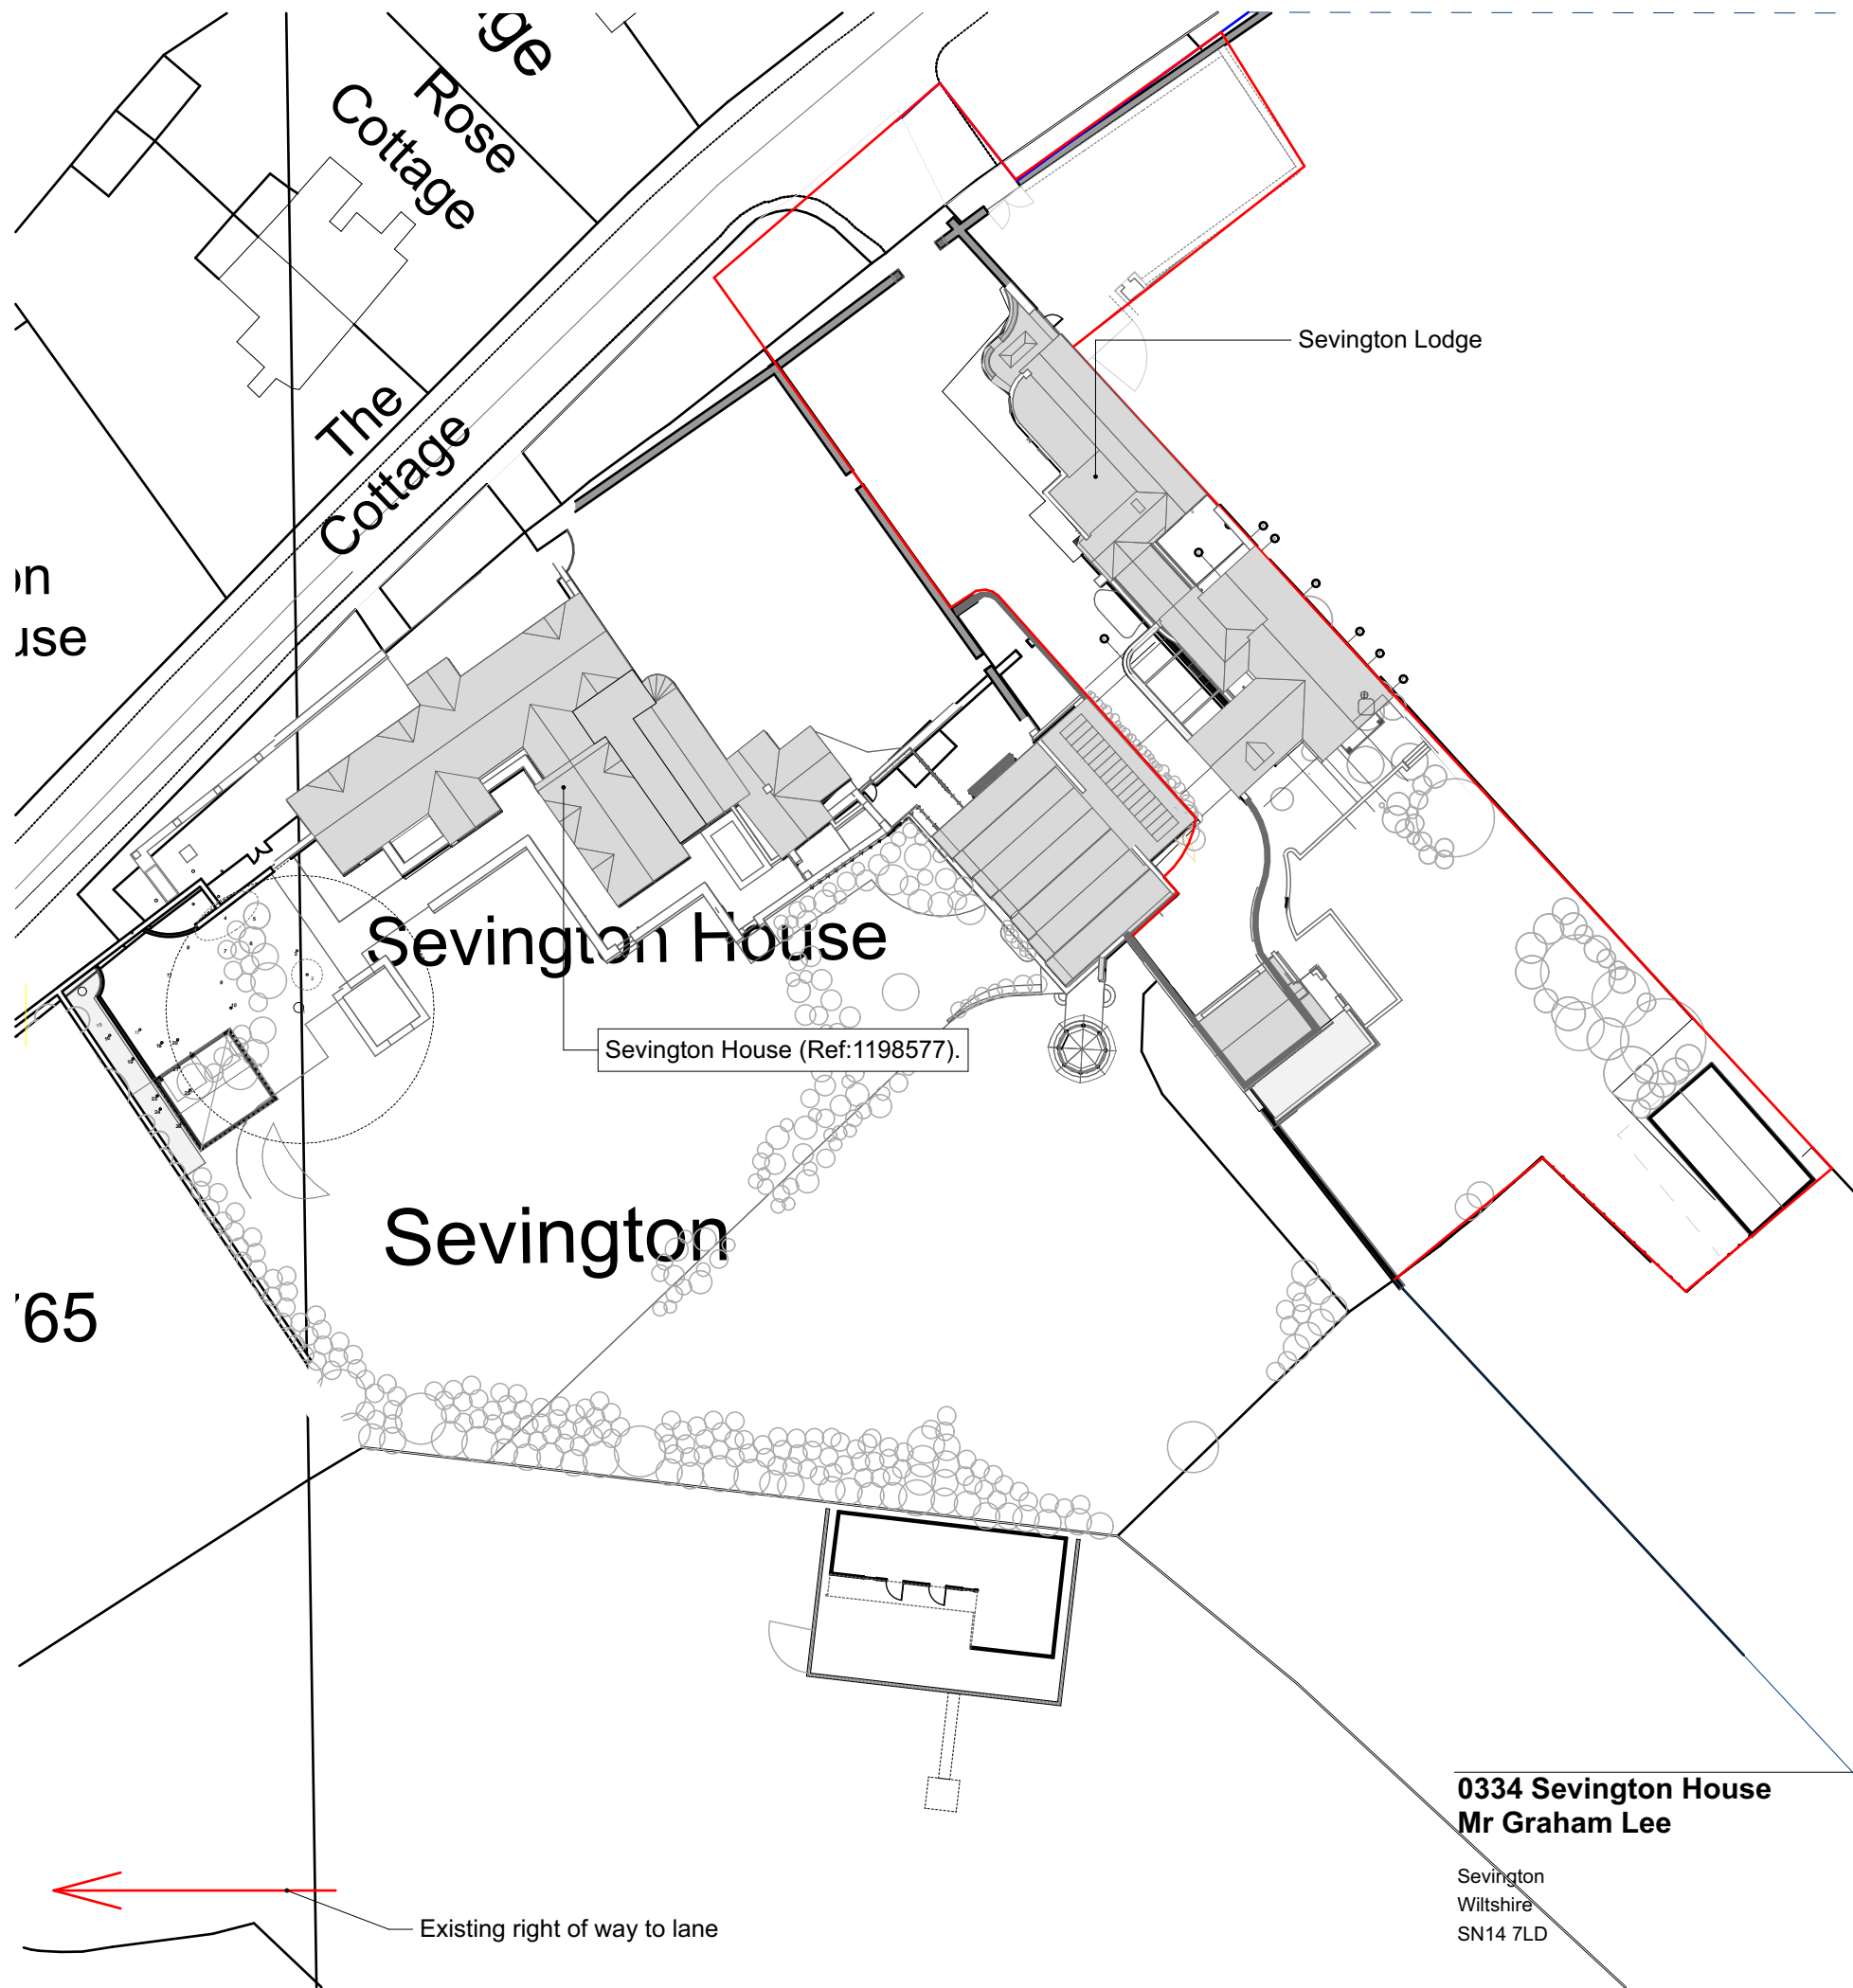


Location Plan

1:2500

KEY

- Red Boundary - Garage application area
- Blue Boundary - Area in control of Applicant
- Hatched Area - Conservation Area
- Light Grey Area - Buildings

 

Scale Bar 1:500

0334 Sevington House
Mr Graham Lee

Sevington
Wiltshire
SN14 7LD

Site Plan Existing
1:500, 1:2500, @A3

Drg No:0549-09.1a Rev:
06/05/2026

Jacques Partnership
Architecture and Planning
Studio 5, Fosse Farm Barns
Nettleton
Chippenham
Wilts SN14 7NJ
01249 783533