




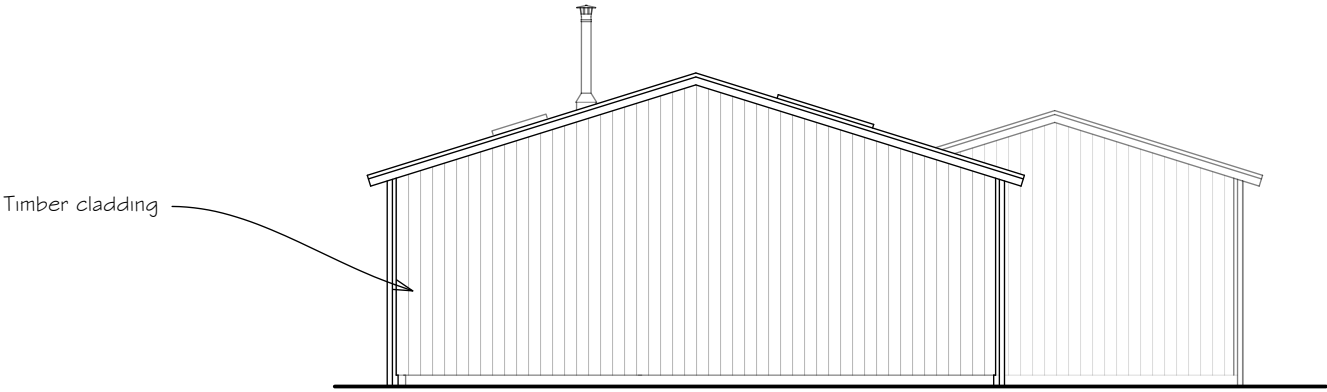

NORTH ELEVATION

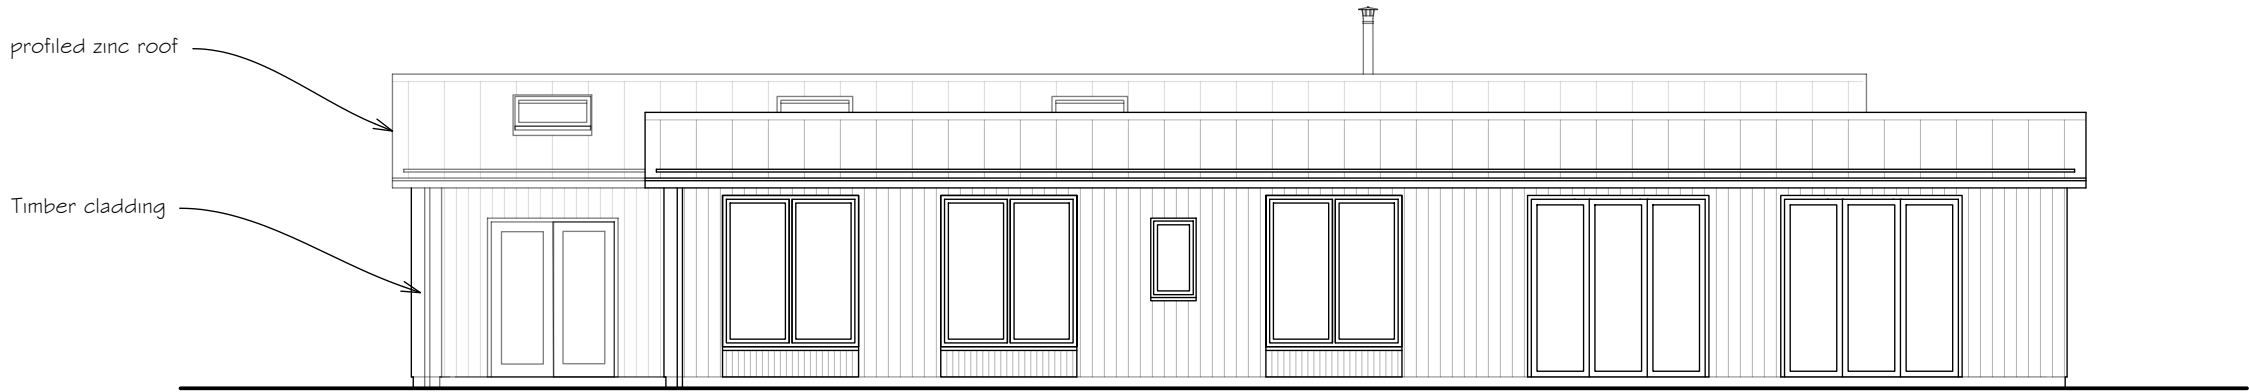

WEST ELEVATION

 

A	15.9.25	Redesign following LA comment
Rev	Date	Notes



TOWN AND
COUNTRY
PLANNING
DEVELOPMENT
CONSULTANTS

LPC (TRULL) LTD.,
TRULL, TETBURY, GLOUCESTERSHIRE GL8 8SQ
Tel: 01285 841433 email: admin@lpctrull.com

Client:
Ms L Bailes
Project:
61 West Street,
Great Somerford,
Wilts SN1 5 5EH

Drawing:
PROPOSED NORTH & WEST
ELEVATIONS

Date: July 2025 Scale: 1:100 @ A3
Drawing Number:
LPC 6090 PR 04 A