



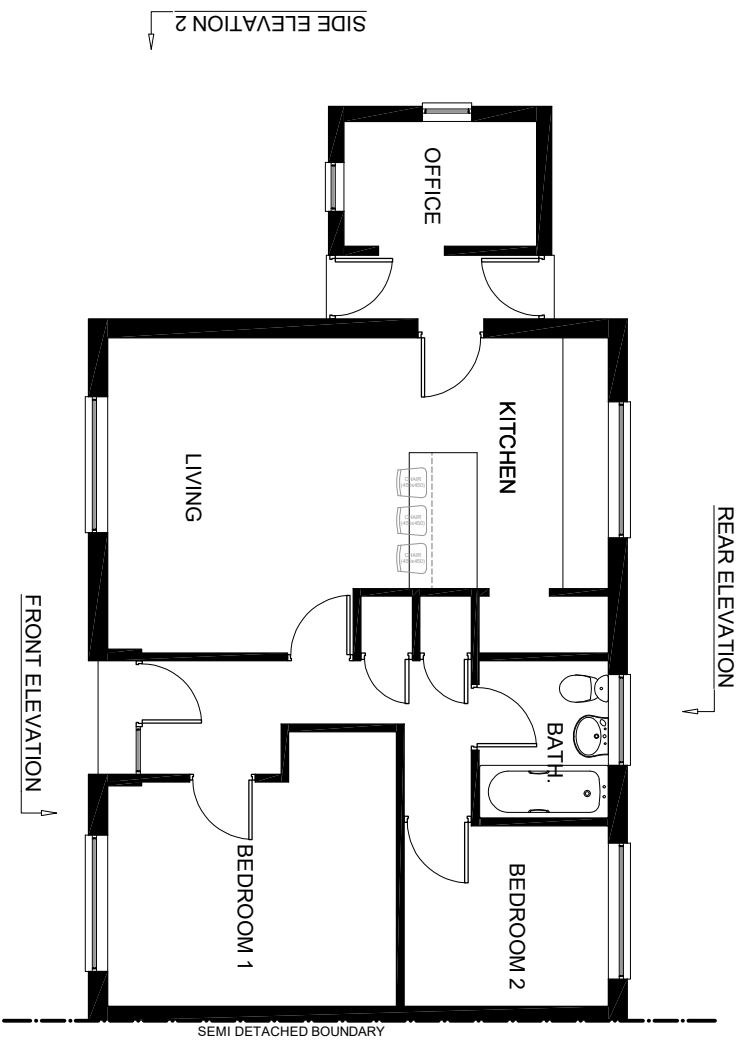


GROUND FLOOR PLAN
AS EXISTING


SIDE ELEVATION 1

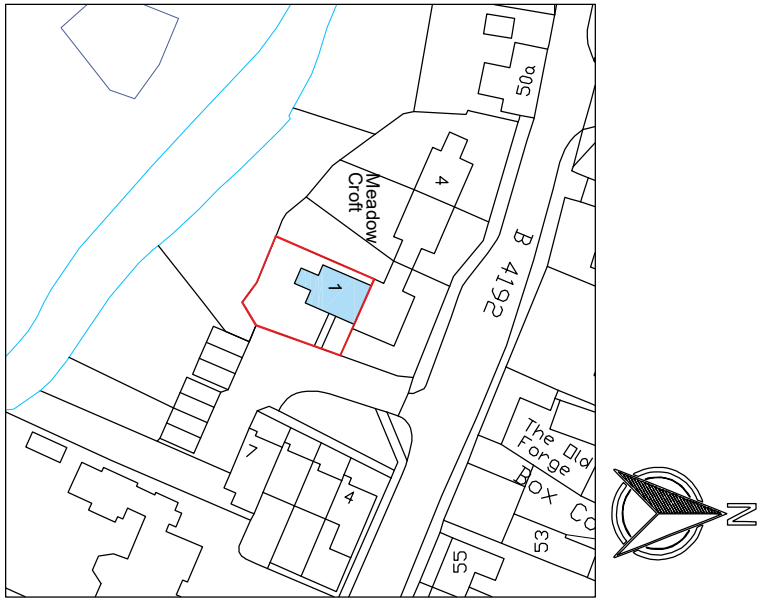


LOCATION PLAN 1:1250

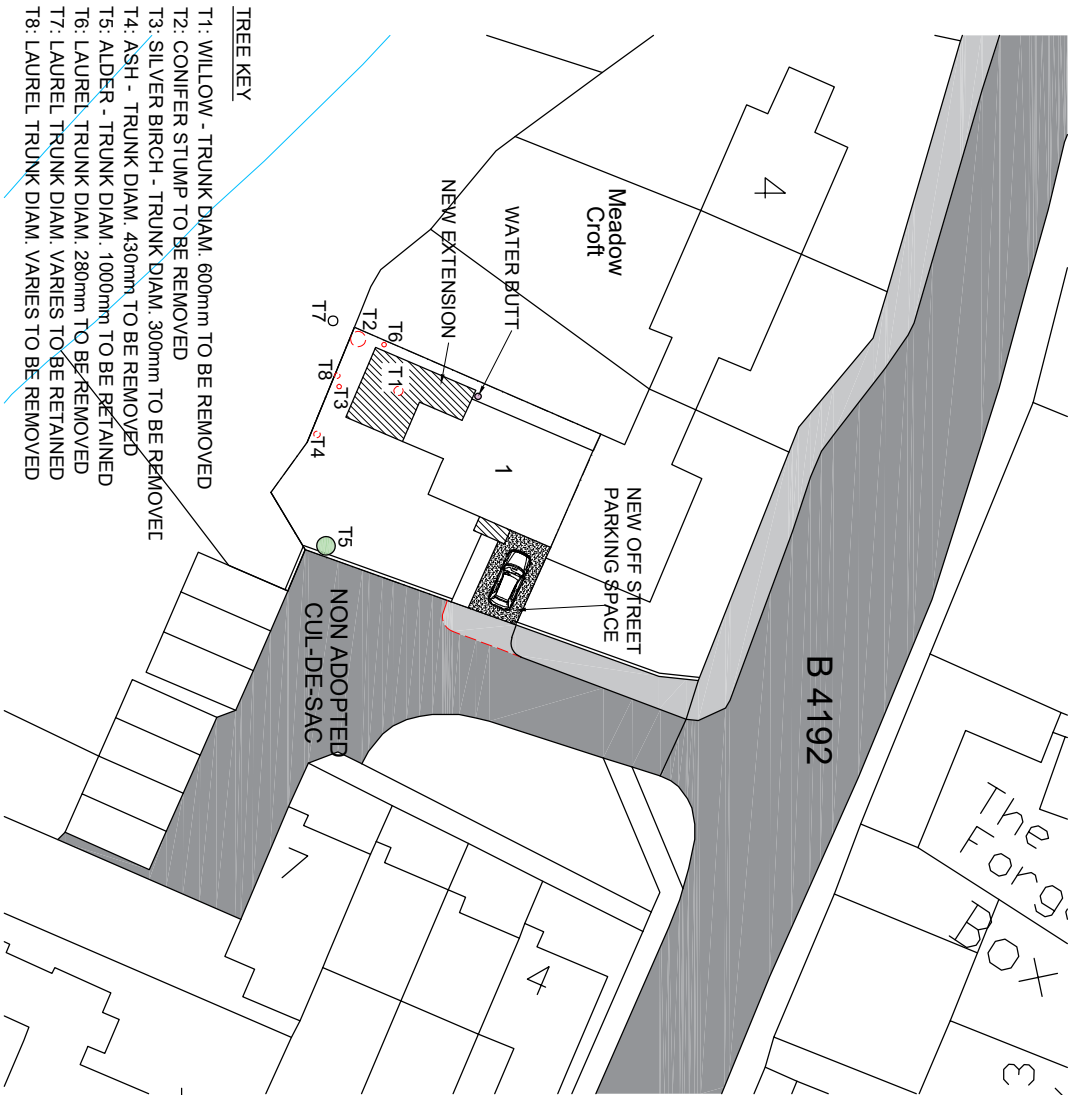


BLOCK PLAN 1:500

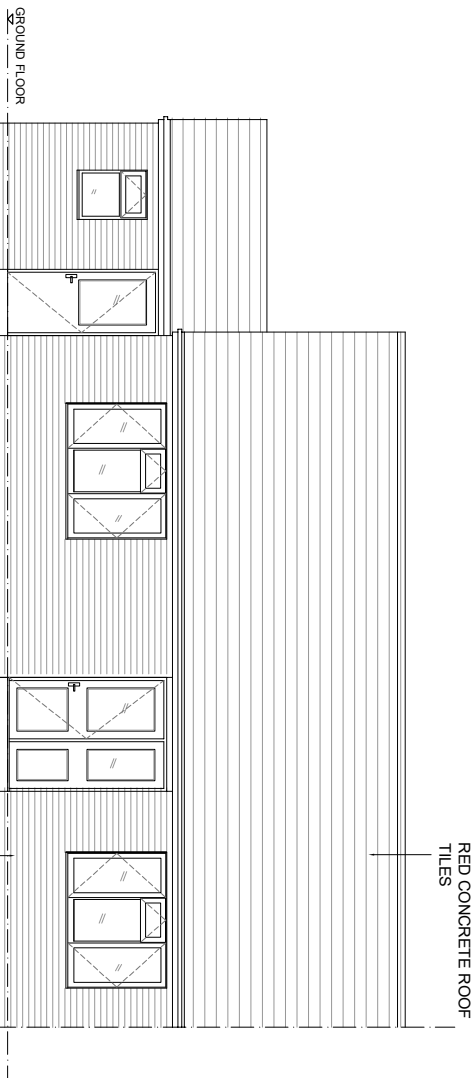

FRONT ELEVATION
AS EXISTING

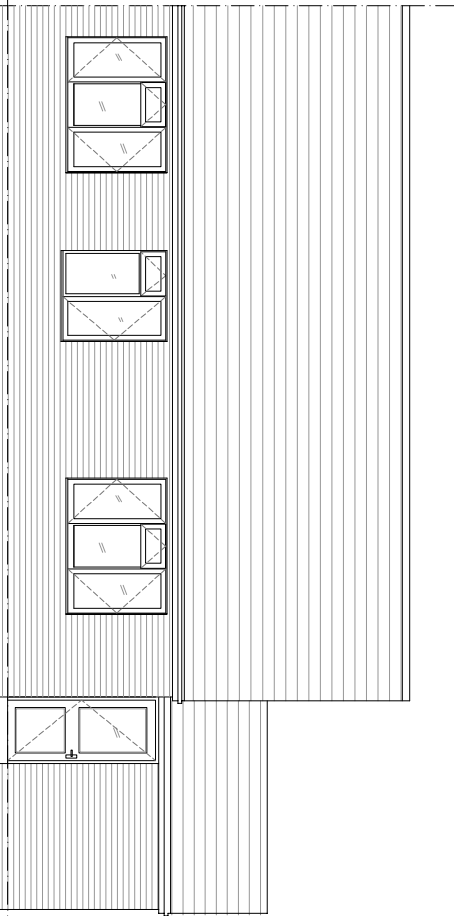

REAR ELEVATION
AS EXISTING

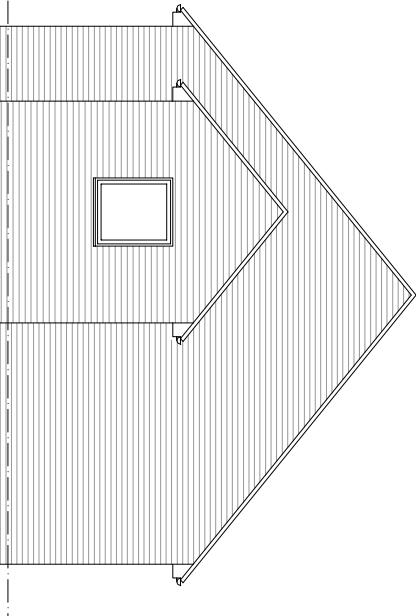

SIDE ELEVATION 2
AS EXISTING

REVISION NOTES

B 05-05-2025 JD FRONT & REAR DORMER REMOVED, PORCH ADDED.

SIMPLE PLANS

PLANNING & DESIGN SERVICES

e: simpleplans76@gmail.com

TEL: 07715 707733

www.simpleplans.net

© COPYRIGHT

No part of this drawing may be reproduced without written consent.
All contractors must visit site and be responsible for taking and checking all
dimensions relating to this work.
Do not scale from this drawing.

STATUS

PLANNING

PROJECT

LOFT CONVERSION & SIDE EXTENSION
1 MEADOW CROFT, CHILTON FOLIAT,
HUNGERFORD, RG17 0UA

DATE DRAWN BY 24.08.2025 JD SCALE 1:100@A3

DRAWING TITLE PLANS AND ELEVATIONS
AS EXISTING & BLOCK PLAN AS
PROPOSED

PROJECT NO. DRAWING NO. REV
PL01 B