



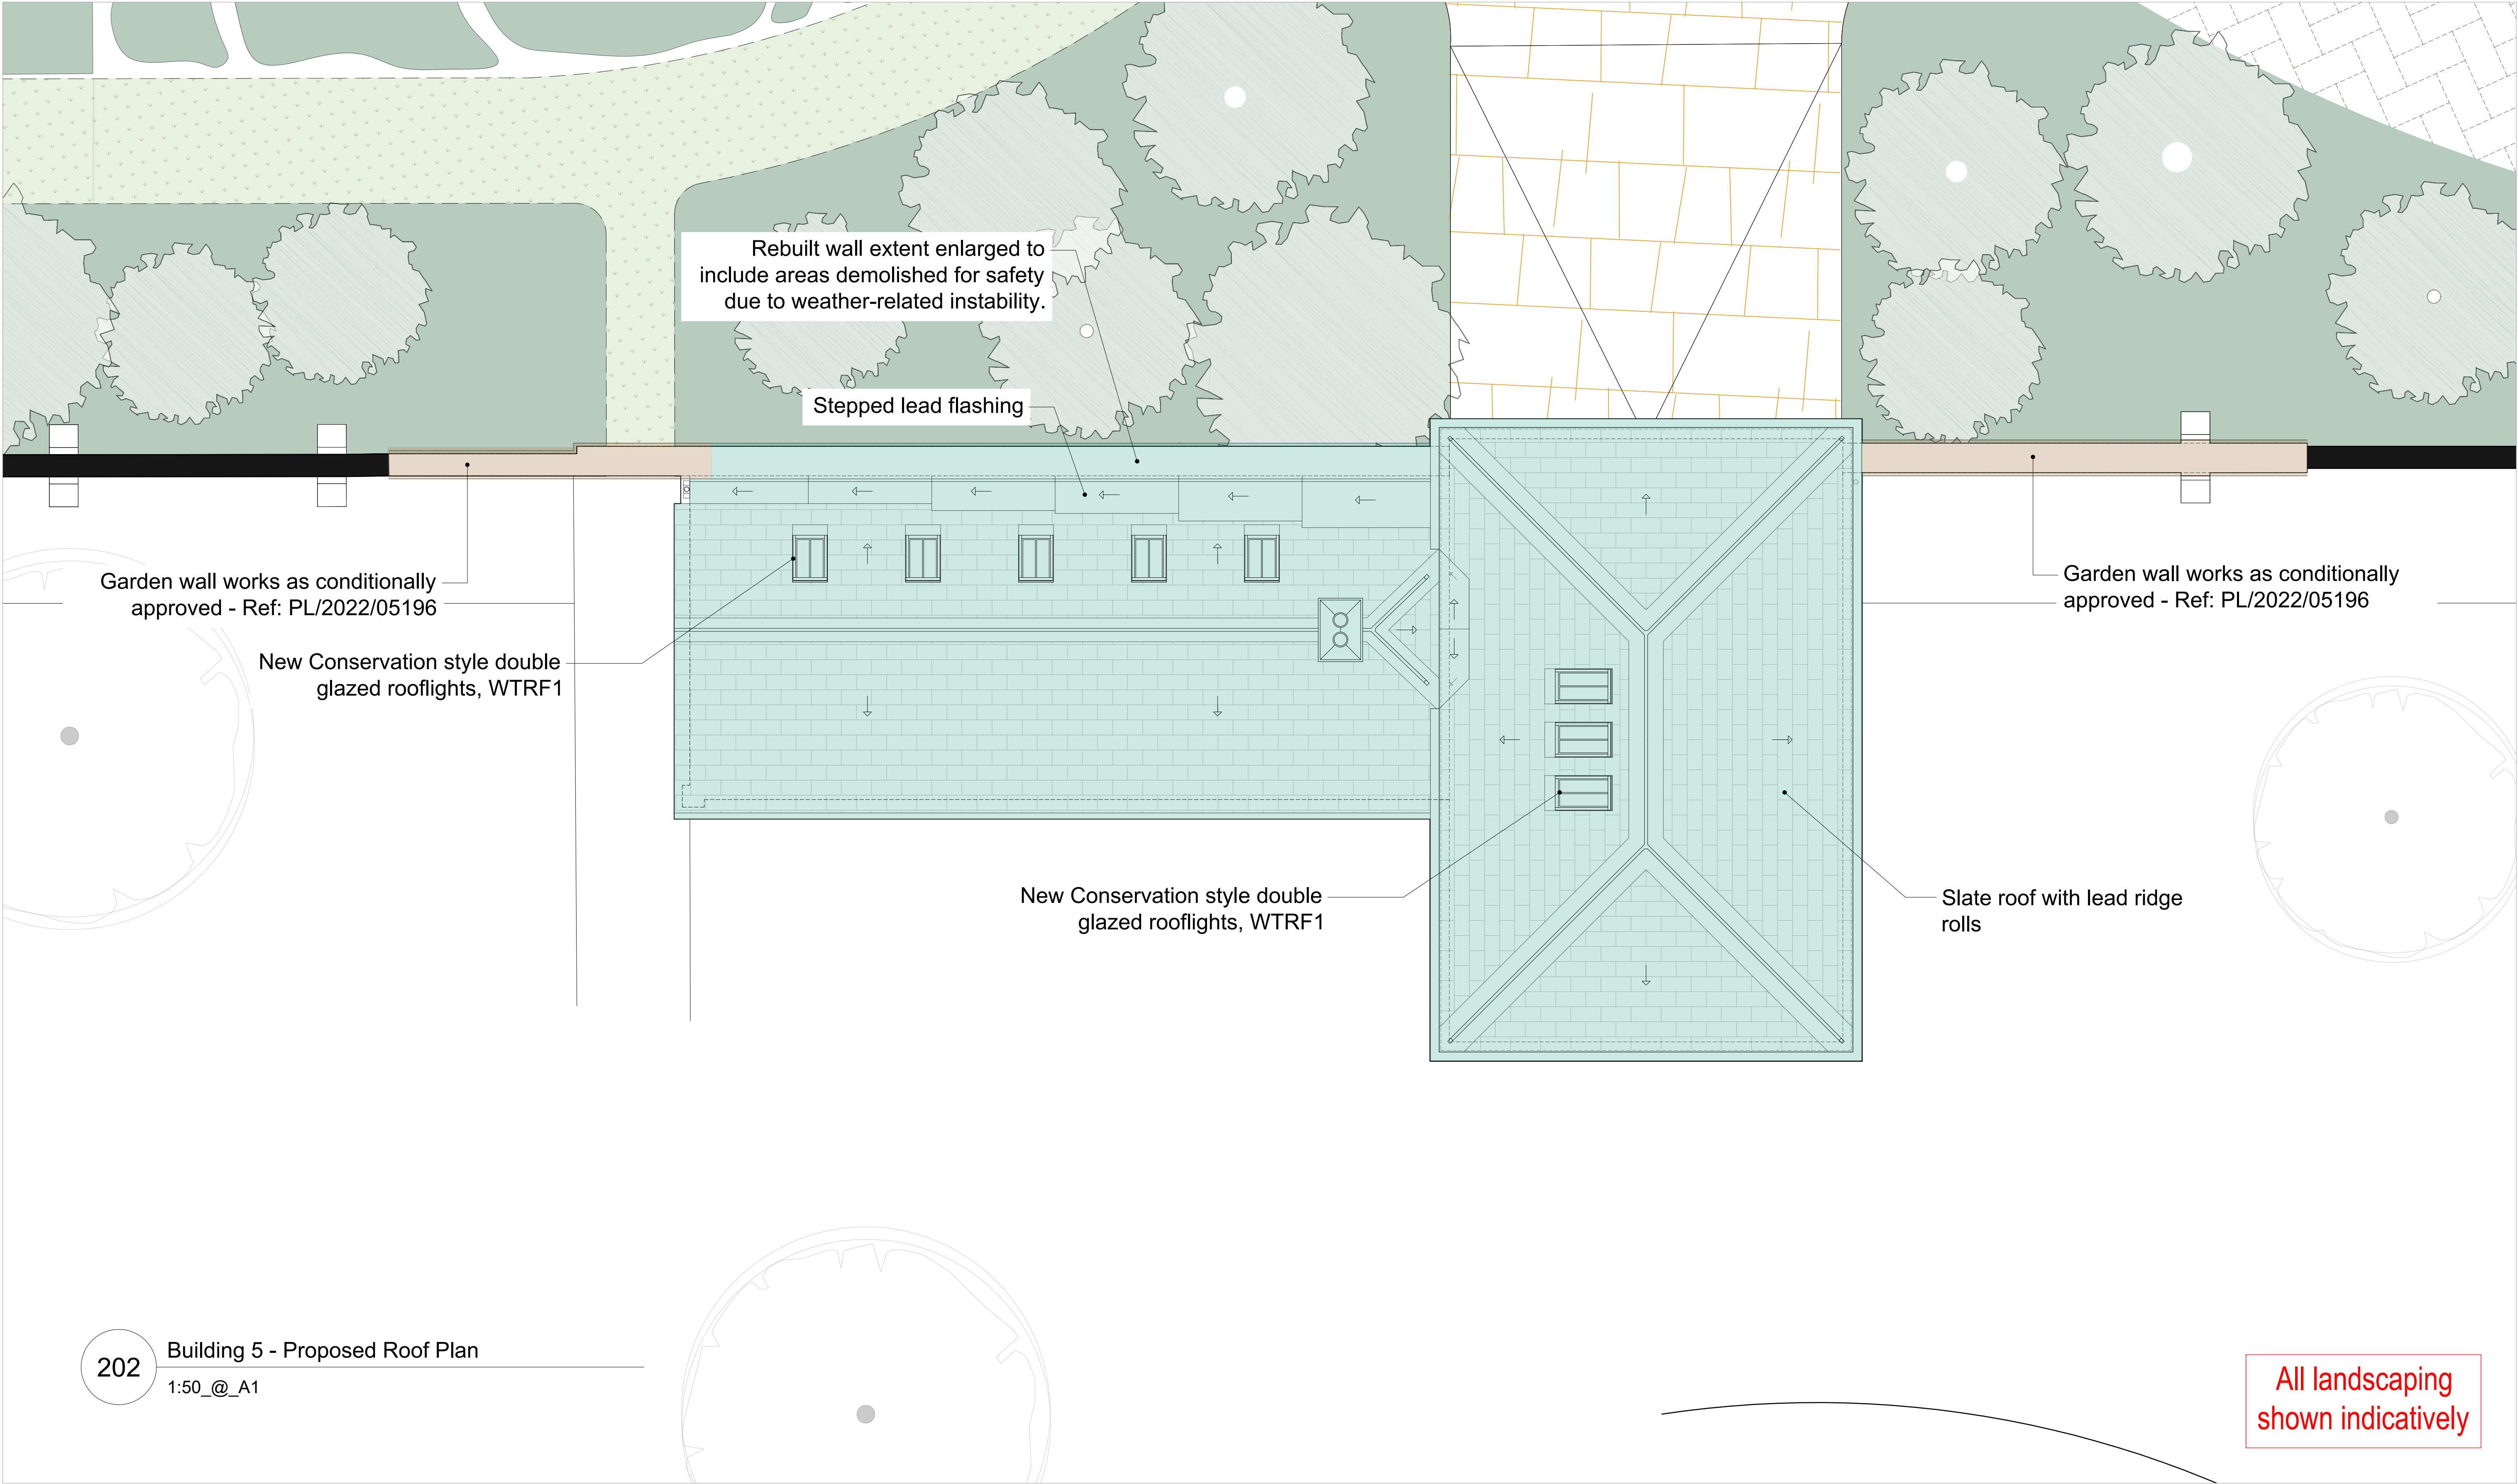


202 Building 5 - Proposed Roof Plan
1:50_@_A1


All landscaping
shown indicatively

No. Notes

1. Dimensions to be verified on site. Only figured dimensions to be used and any discrepancies in dimensions are to be reported to the architect. No dimensions are to be scaled from printed drawings. Any areas indicated on this drawing are for guidance only. No responsibility is taken for their accuracy.
2. There is a risk of injury or death in construction if the works are not properly planned and supervised. The contractor must not undertake any element of the work without first having carried out the necessary risk assessments and prepared detailed method statements.

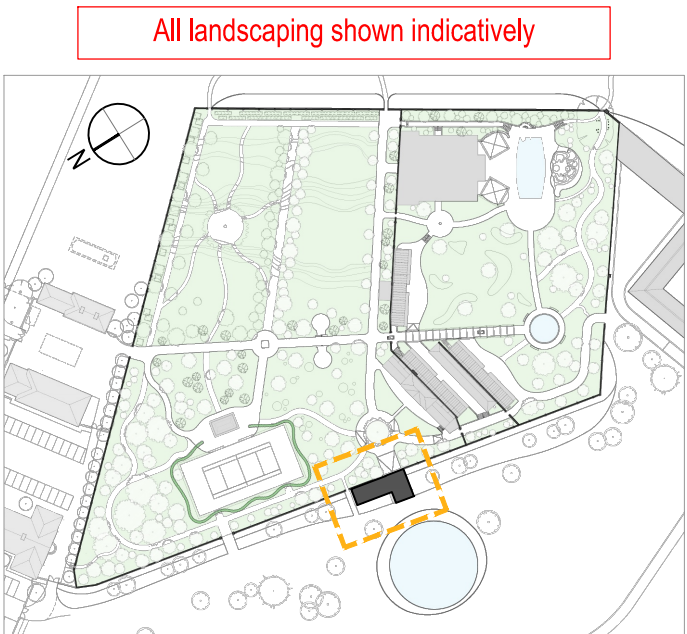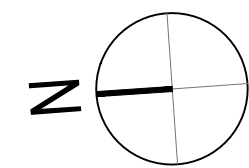

All landscaping shown indicatively

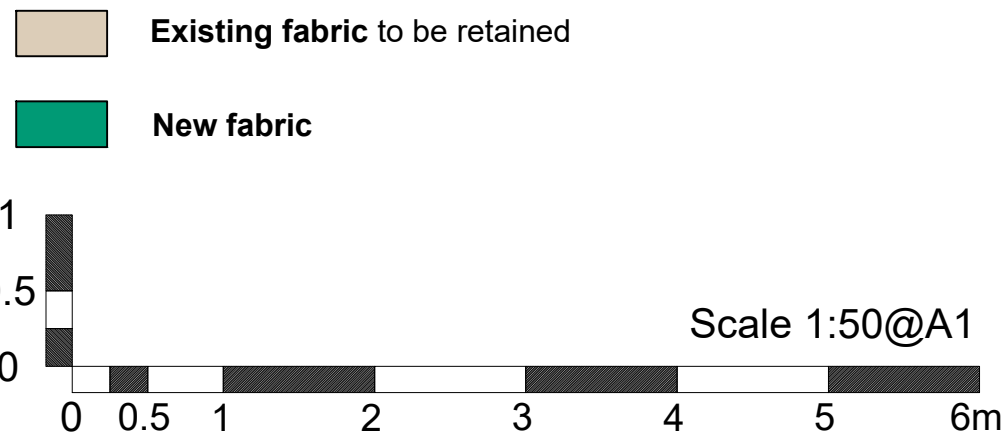

FOR PLANNING

P1 Initial
no. revision.

Job: TH - Walled Garden Buildings
Title: Building 5 - Roof Plan

Type: Building 5
Status: FOR PLANNING
drawn by JM checked by DY approved by DY
scale 1:50 @ A1 size A1 date 05/11/25
job number 3124 drawing number 202 revision P1

20/03/26
date.

BLDA ARCHITECTS

RIBA Chartered Practice
211 Design Centre East
Chelsea Harbour
London, SW10 0XF
mail@blda.co.uk
www.blda.co.uk
t +44 (0) 20 7838 5555