




- No. Notes
1. Dimensions to be verified on site. Only figured dimensions to be used and any discrepancies in dimensions are to be reported to the architect. No dimensions are to be scaled from printed drawings. Any areas indicated on this drawing are for guidance only. No responsibility is taken for their accuracy.
 2. There is a risk of injury or death in construction if the works are not properly planned and supervised. The contractor must not undertake any element of the work without first having carried out the necessary risk assessments and prepared detailed method statements.

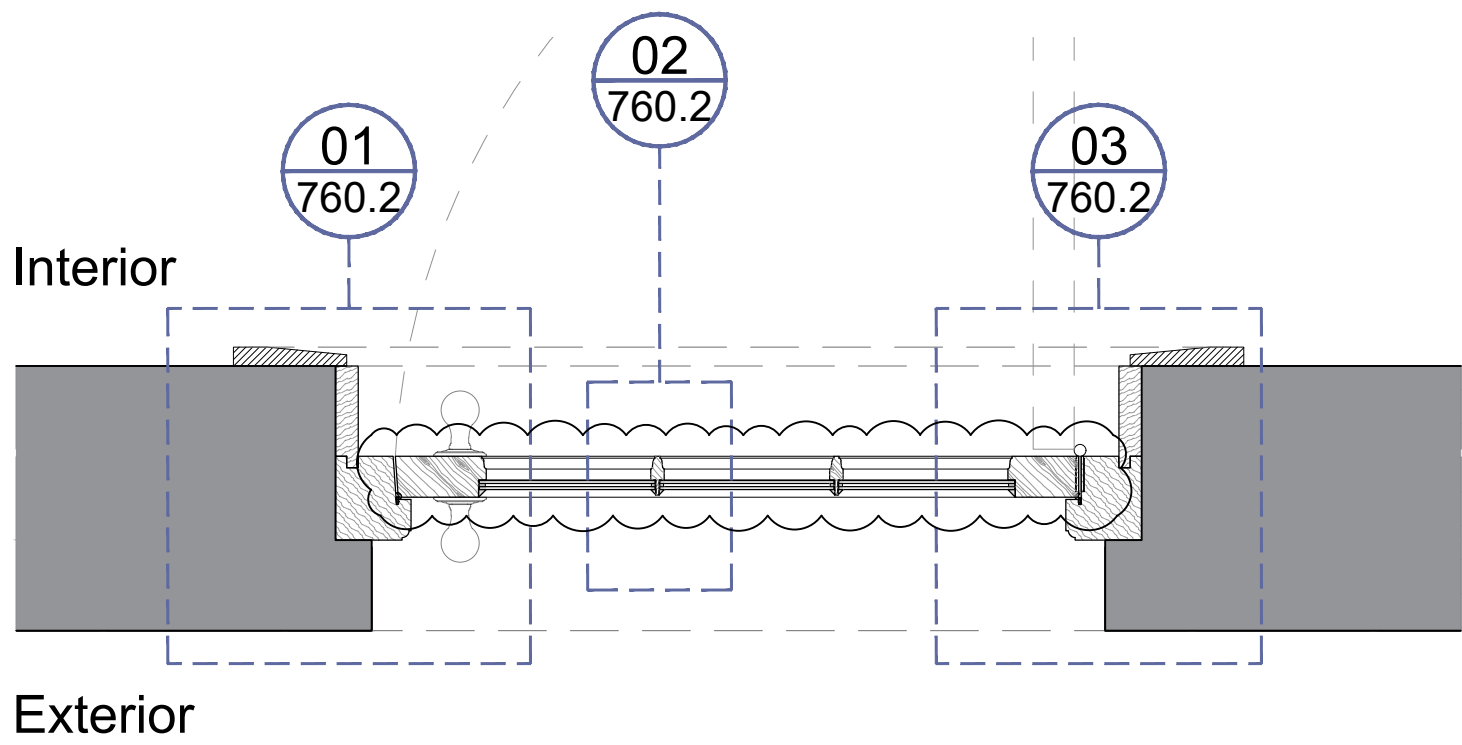


01 Door Type B6 - Glasshouse Side Door In Masonry Wall Plan
760.1 SCALE 1:10 @ A1

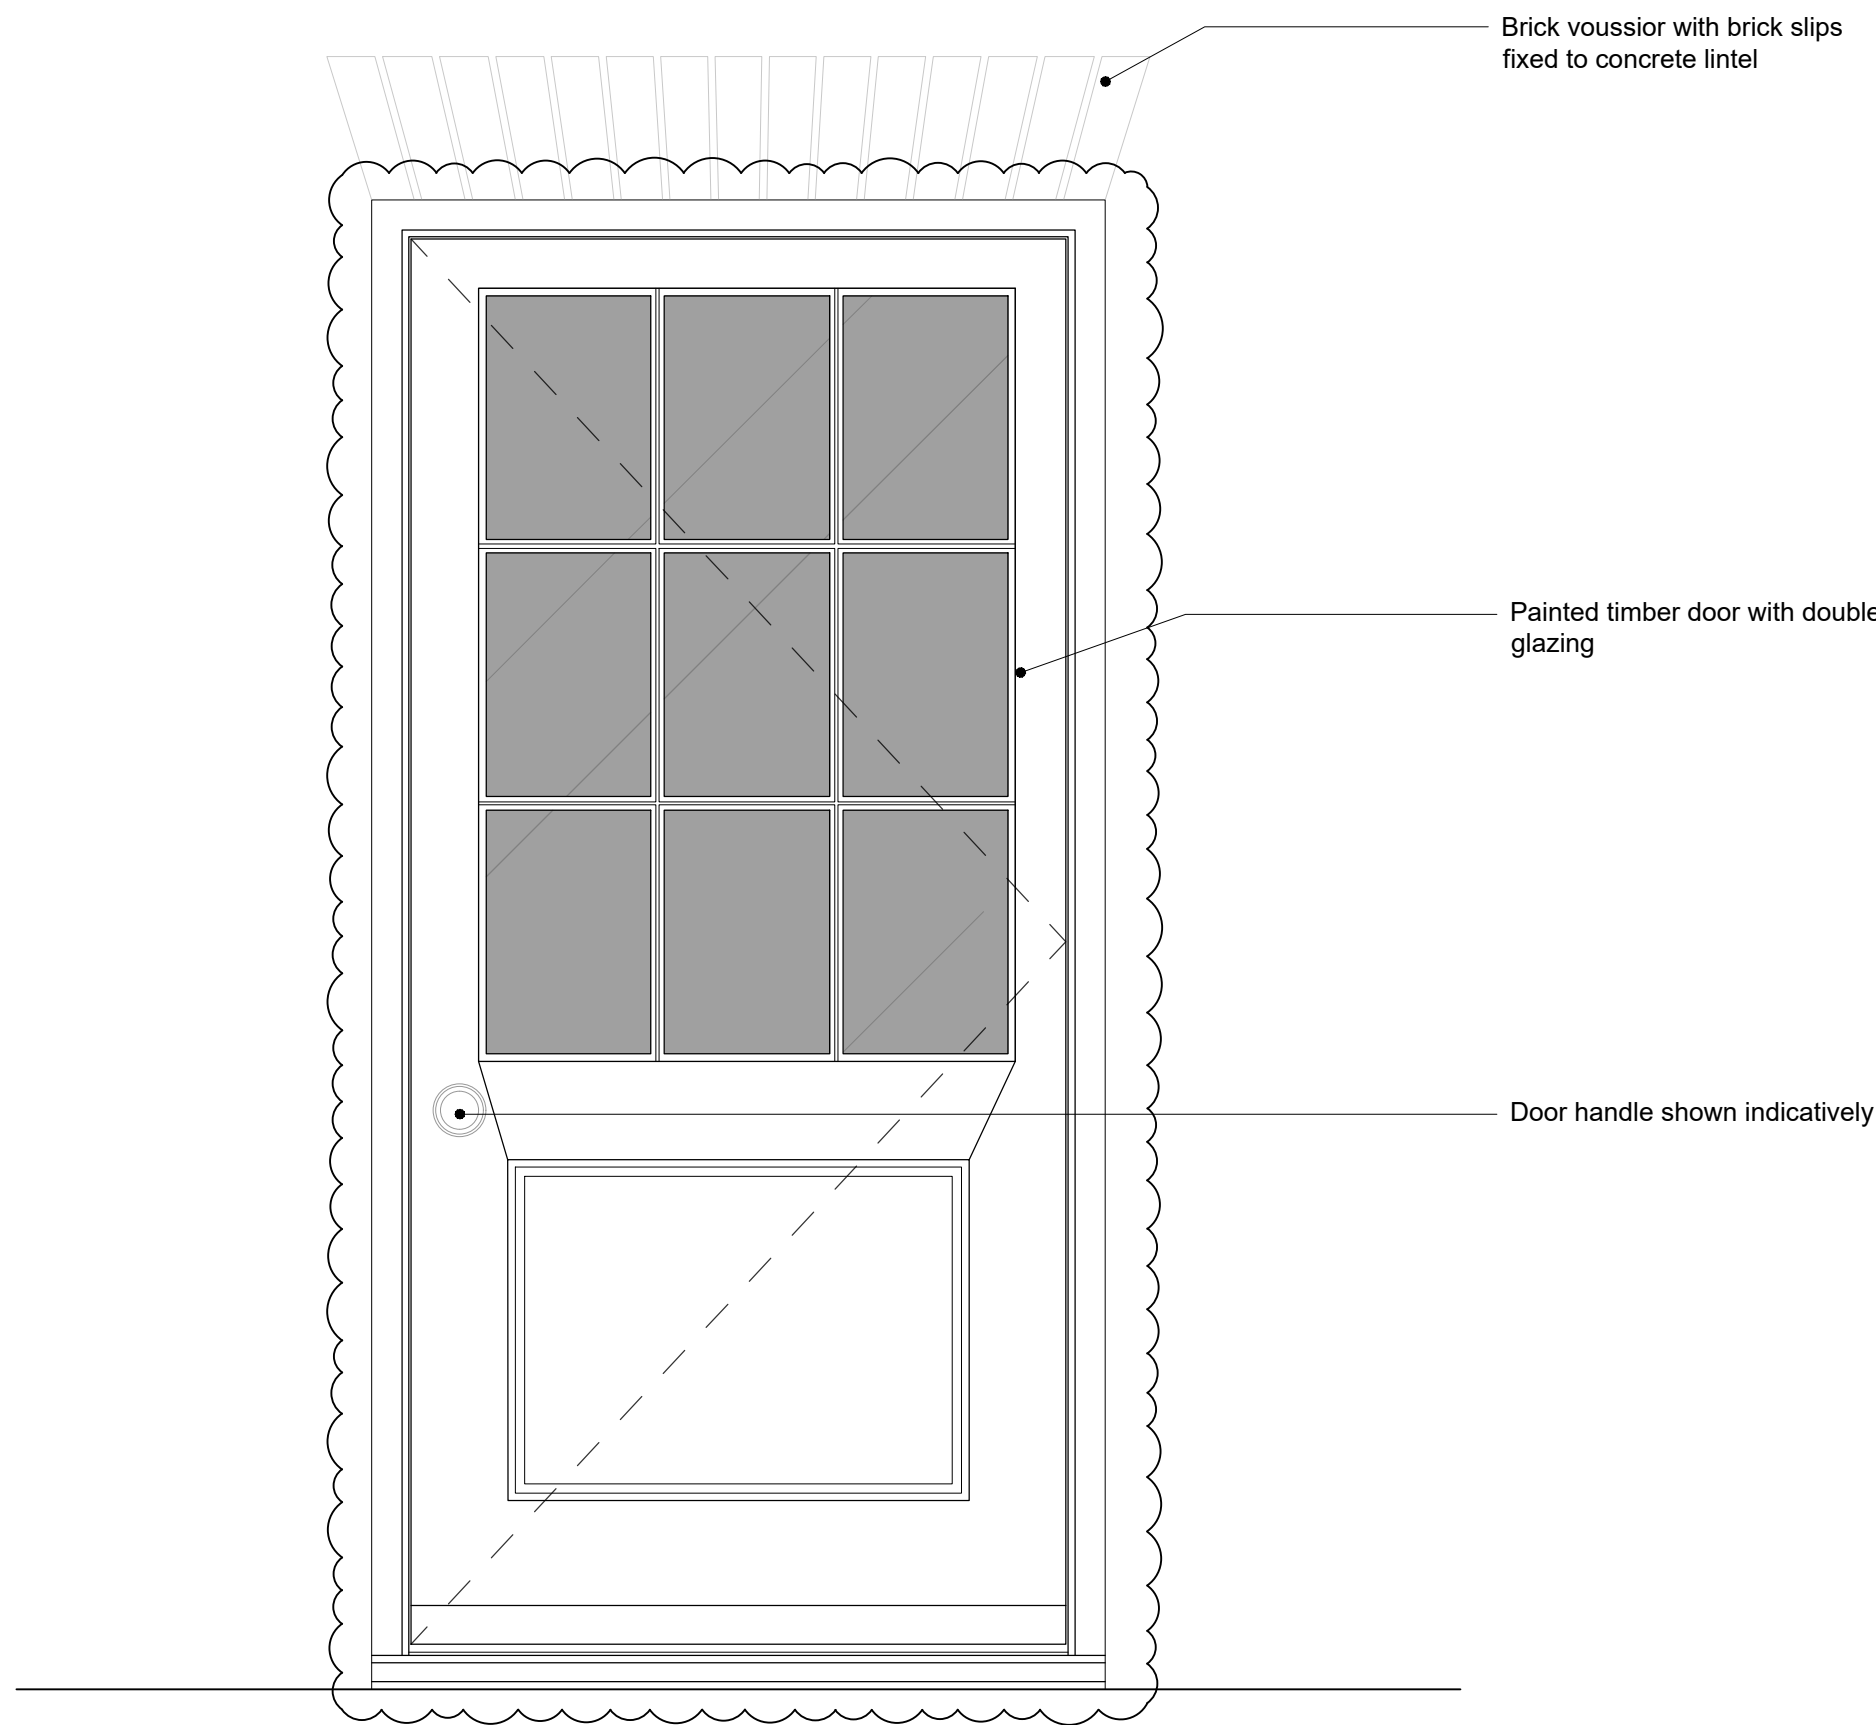


02 Door Type B6 - Glasshouse Side Door In Masonry Wall External Elevation
760.1 SCALE 1:10 @ A1

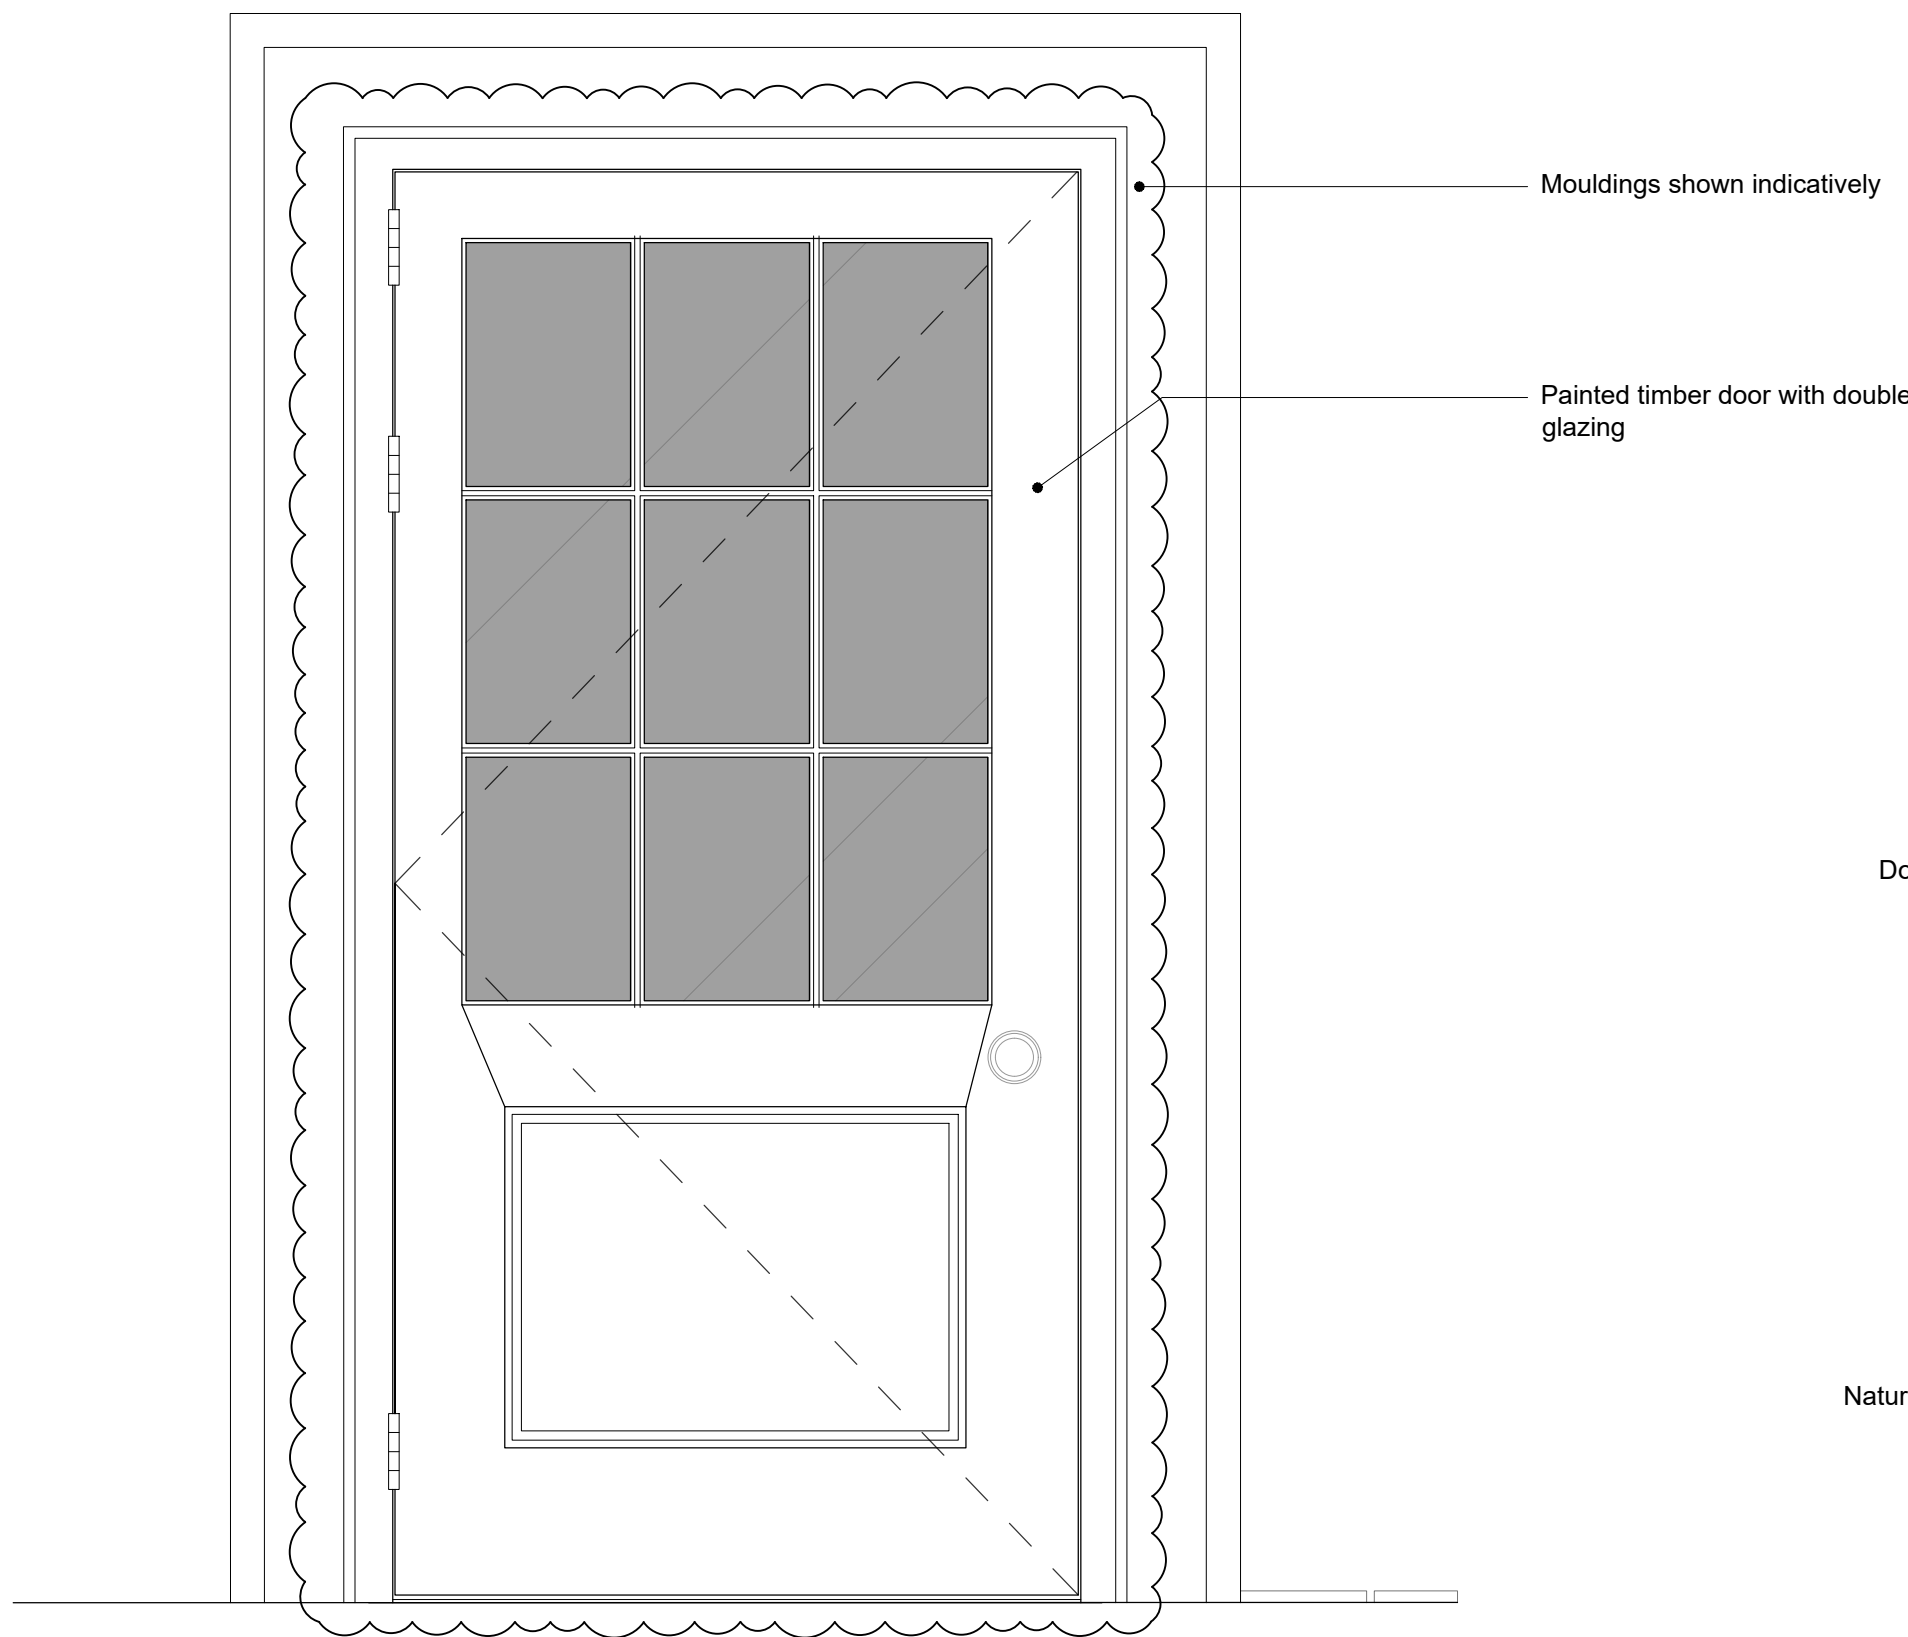

03 Door Type B6 - Glasshouse Side Door In Masonry Wall Internal Elevation
760.1 SCALE 1:10 @ A1

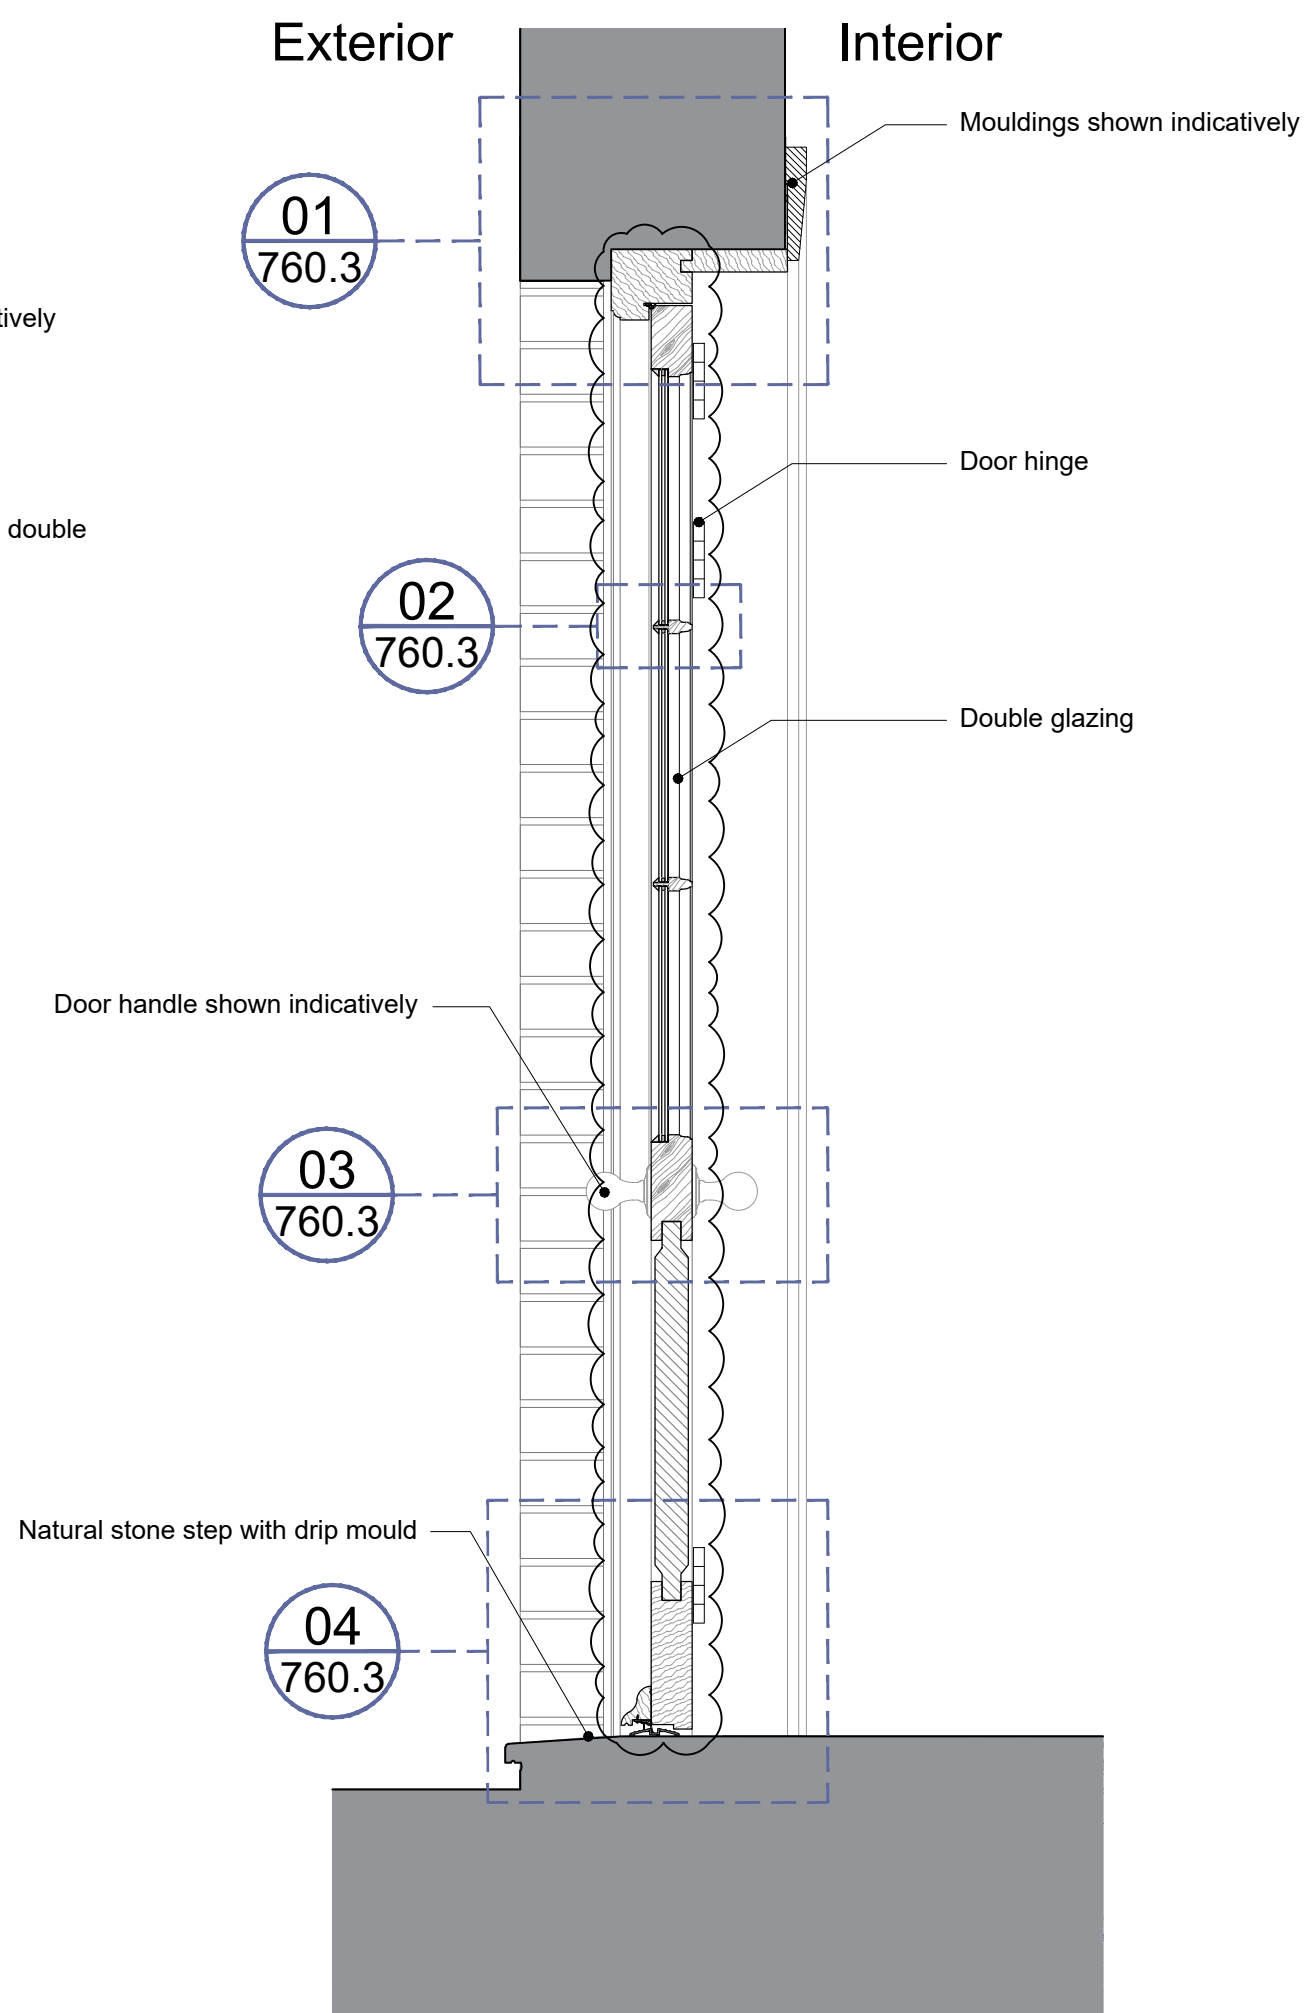

04 Door Type B6 - Glasshouse Side Door In Masonry Wall Section
760.1 SCALE 1:10 @ A1

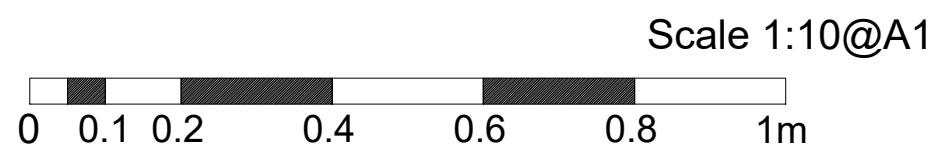

FOR PLANNING

P2 Glazing bars amended to traditional timber through 25/03/26
comments. glazing bars and natural stone sill as Officer's
P1 Initial Release dd/mm/yy
no. revision. date.



RIBA 211 Design Centre East mail@blda.co.uk
Chelsea Harbour www.blda.co.uk
London, SW10 0XF t +44 (0) 20 7838 5555
Chartered Practice f +44 (0) 20 7838 5556

Job: TH - Walled Garden Buildings
Title: Door Details - DTB6 P2
Door Type - B6
Sheet 1 of 3

Type: Building 16 & 16a
Status: FOR PLANNING
drawn by JM checked by DY approved by DY
scale 1:10 @ A1 size A1 date 27/03/26
job number drawing number revision
3124 760.1 P2