




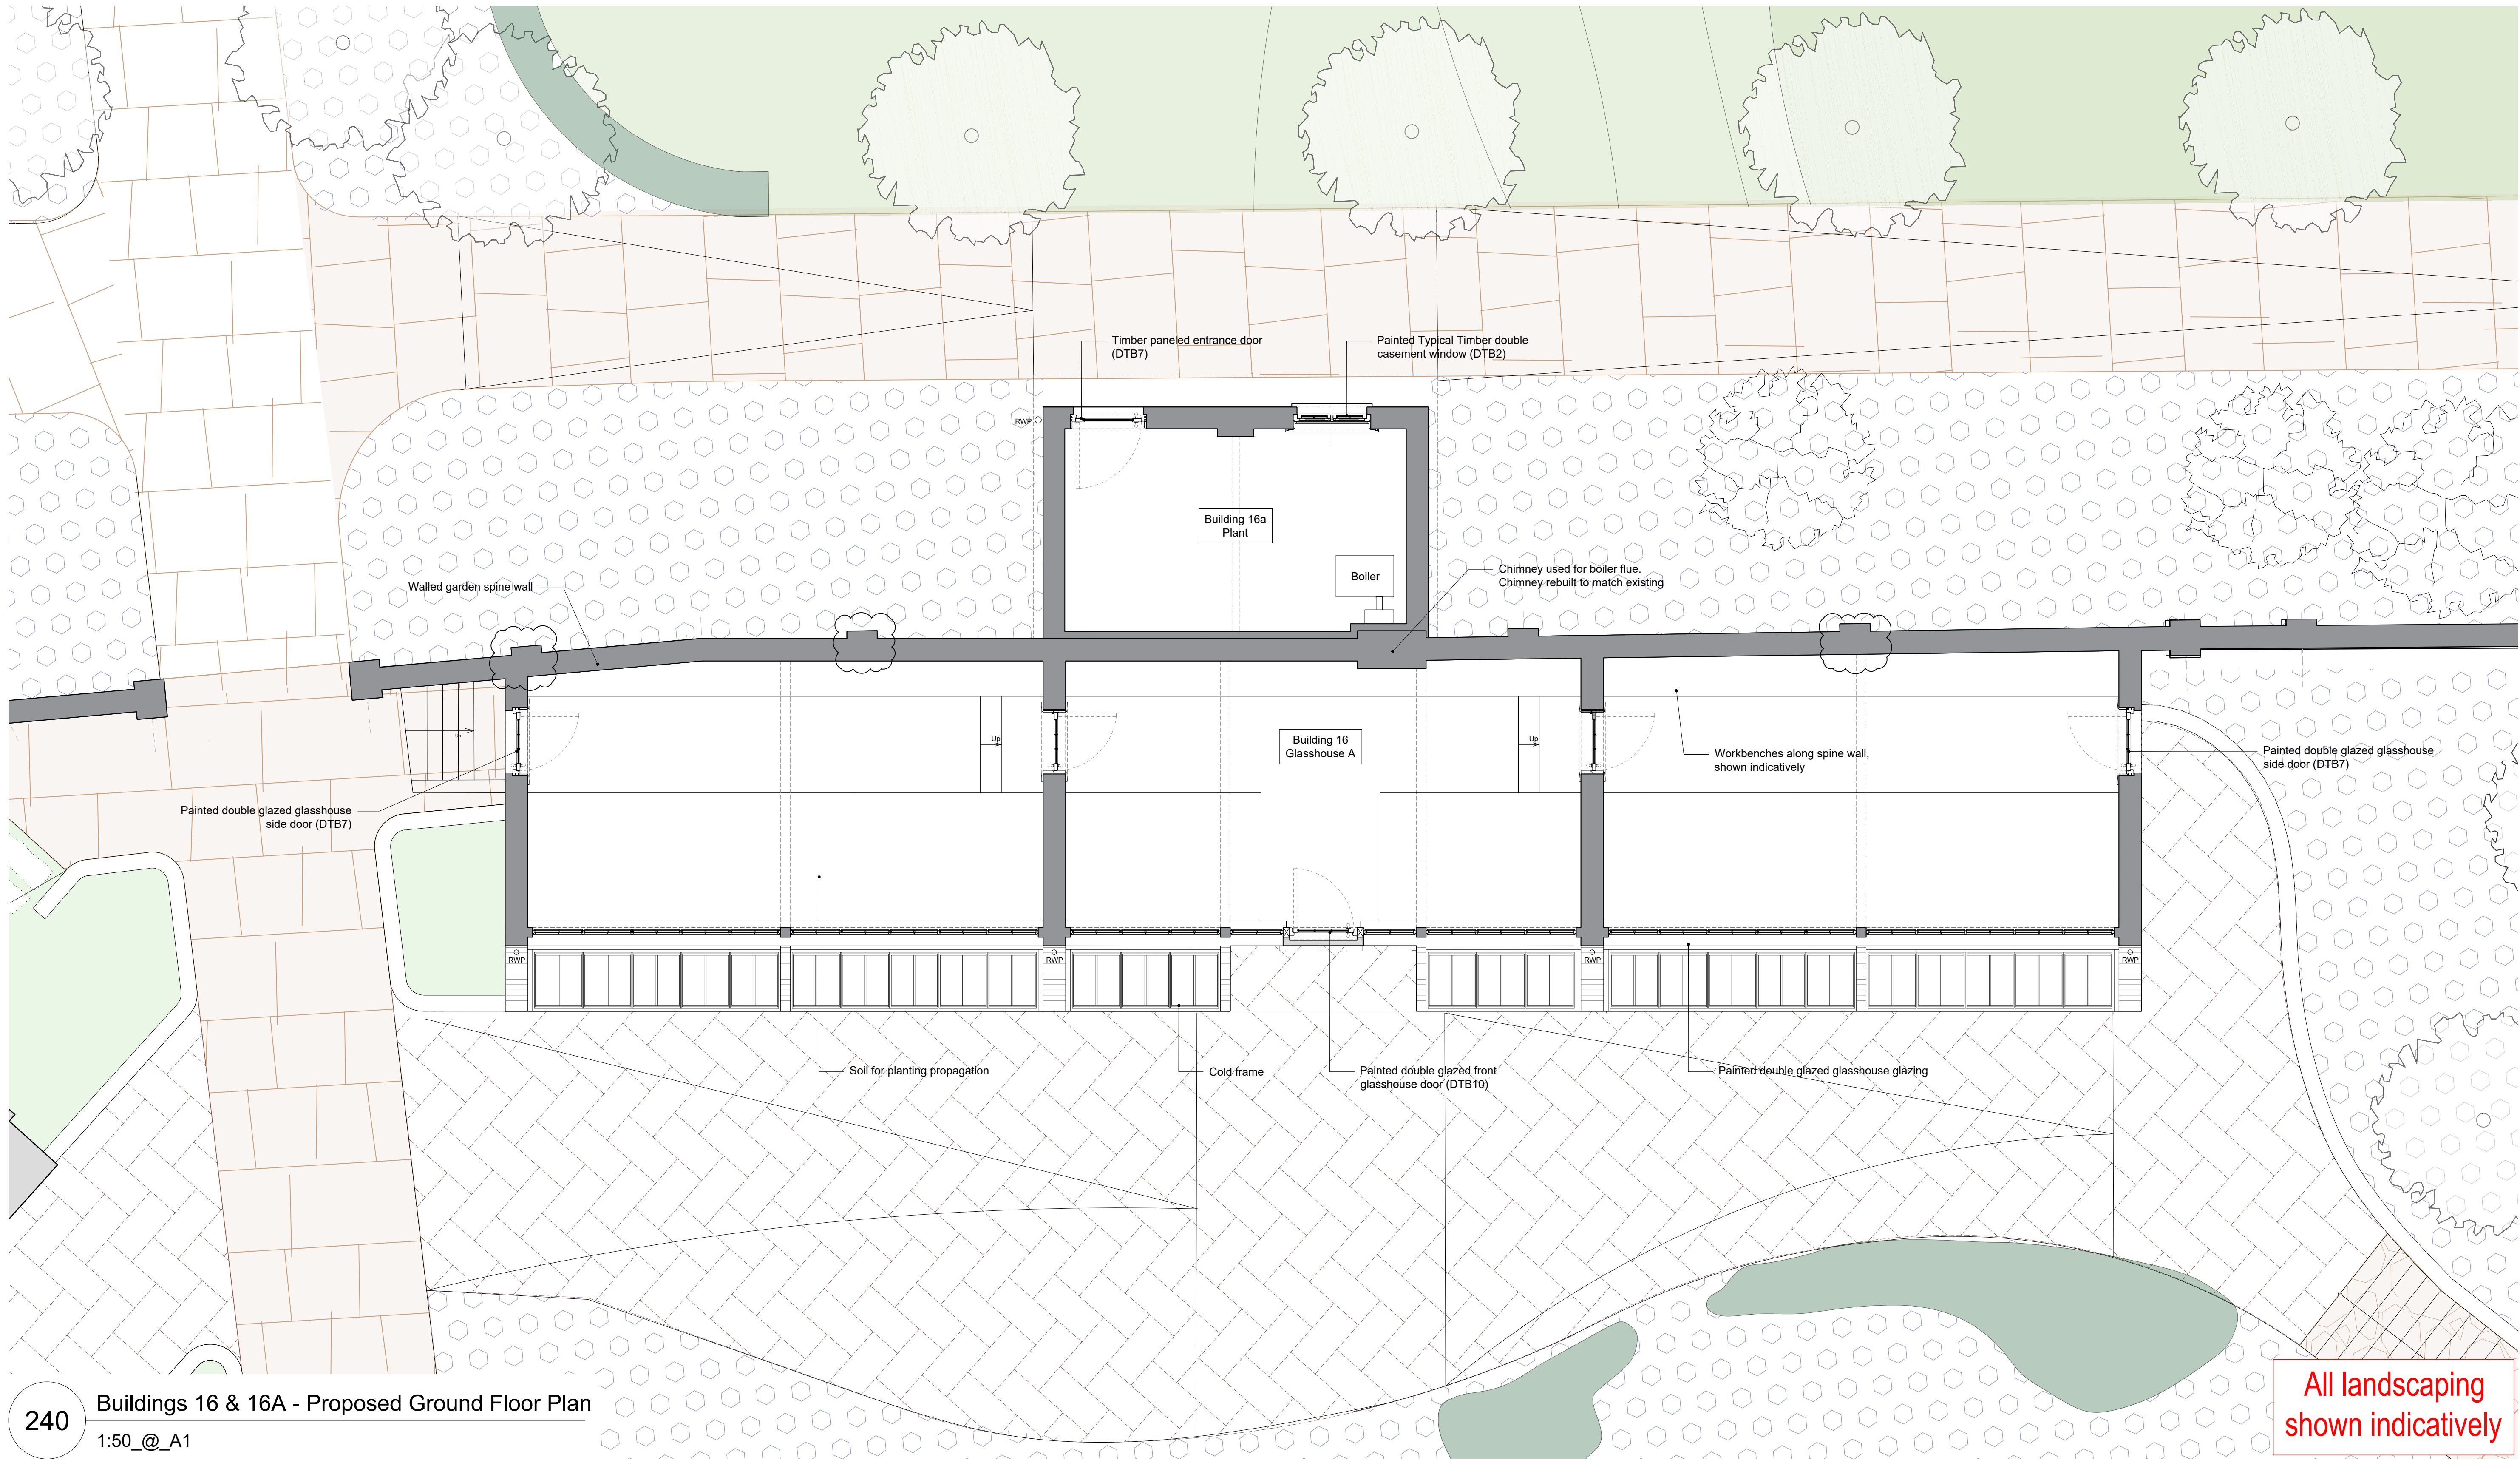


240 Buildings 16 & 16A - Proposed Ground Floor Plan
1:50_@_A1

All landscaping
shown indicatively

No. Notes

1. Dimensions to be verified on site. Only figured dimensions to be used and any discrepancies in dimensions are to be reported to the architect. No dimensions are to be scaled from printed drawings. Any areas indicated on this drawing are for guidance only. No responsibility is taken for their accuracy.
2. There is a risk of injury or death in construction if the works are not properly planned and supervised. The contractor must not undertake any element of the work without first having carried out the necessary risk assessments and prepared detailed method statements.

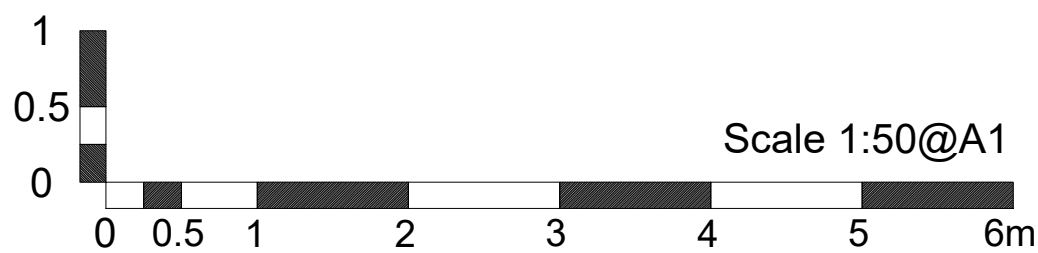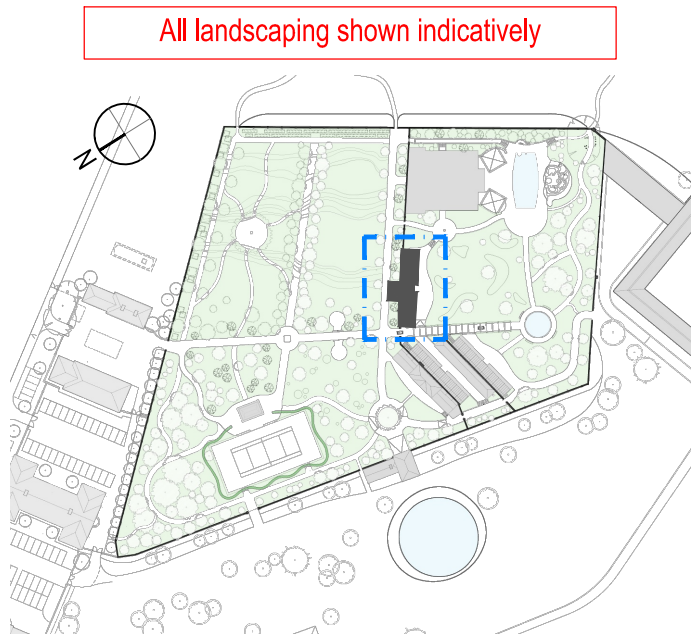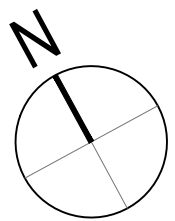

FOR PLANNING

Job: TH - Walled Garden Buildings
Title: Building 16 & 16a - Ground Floor Plan P2

Type: Building 16 & 16a
Status: FOR PLANNING

P2 Piers added to spine wall, annotations amended
P1 Initial Release
no. revision.

27/03/26
dd/mm/yy
date.

drawn by	MF	checked by	-	approved by	-
scale	1:50 @ A1	size	A1	date	27/03/26
job number	3124	drawing number	240	revision	P2

BLDA ARCHITECTS

RIBA Chartered Practice
211 Design Centre East
Chelsea Harbour
London, SW10 0XF
mail@blda.co.uk
www.blda.co.uk
t+44 (0) 20 7838 5555