



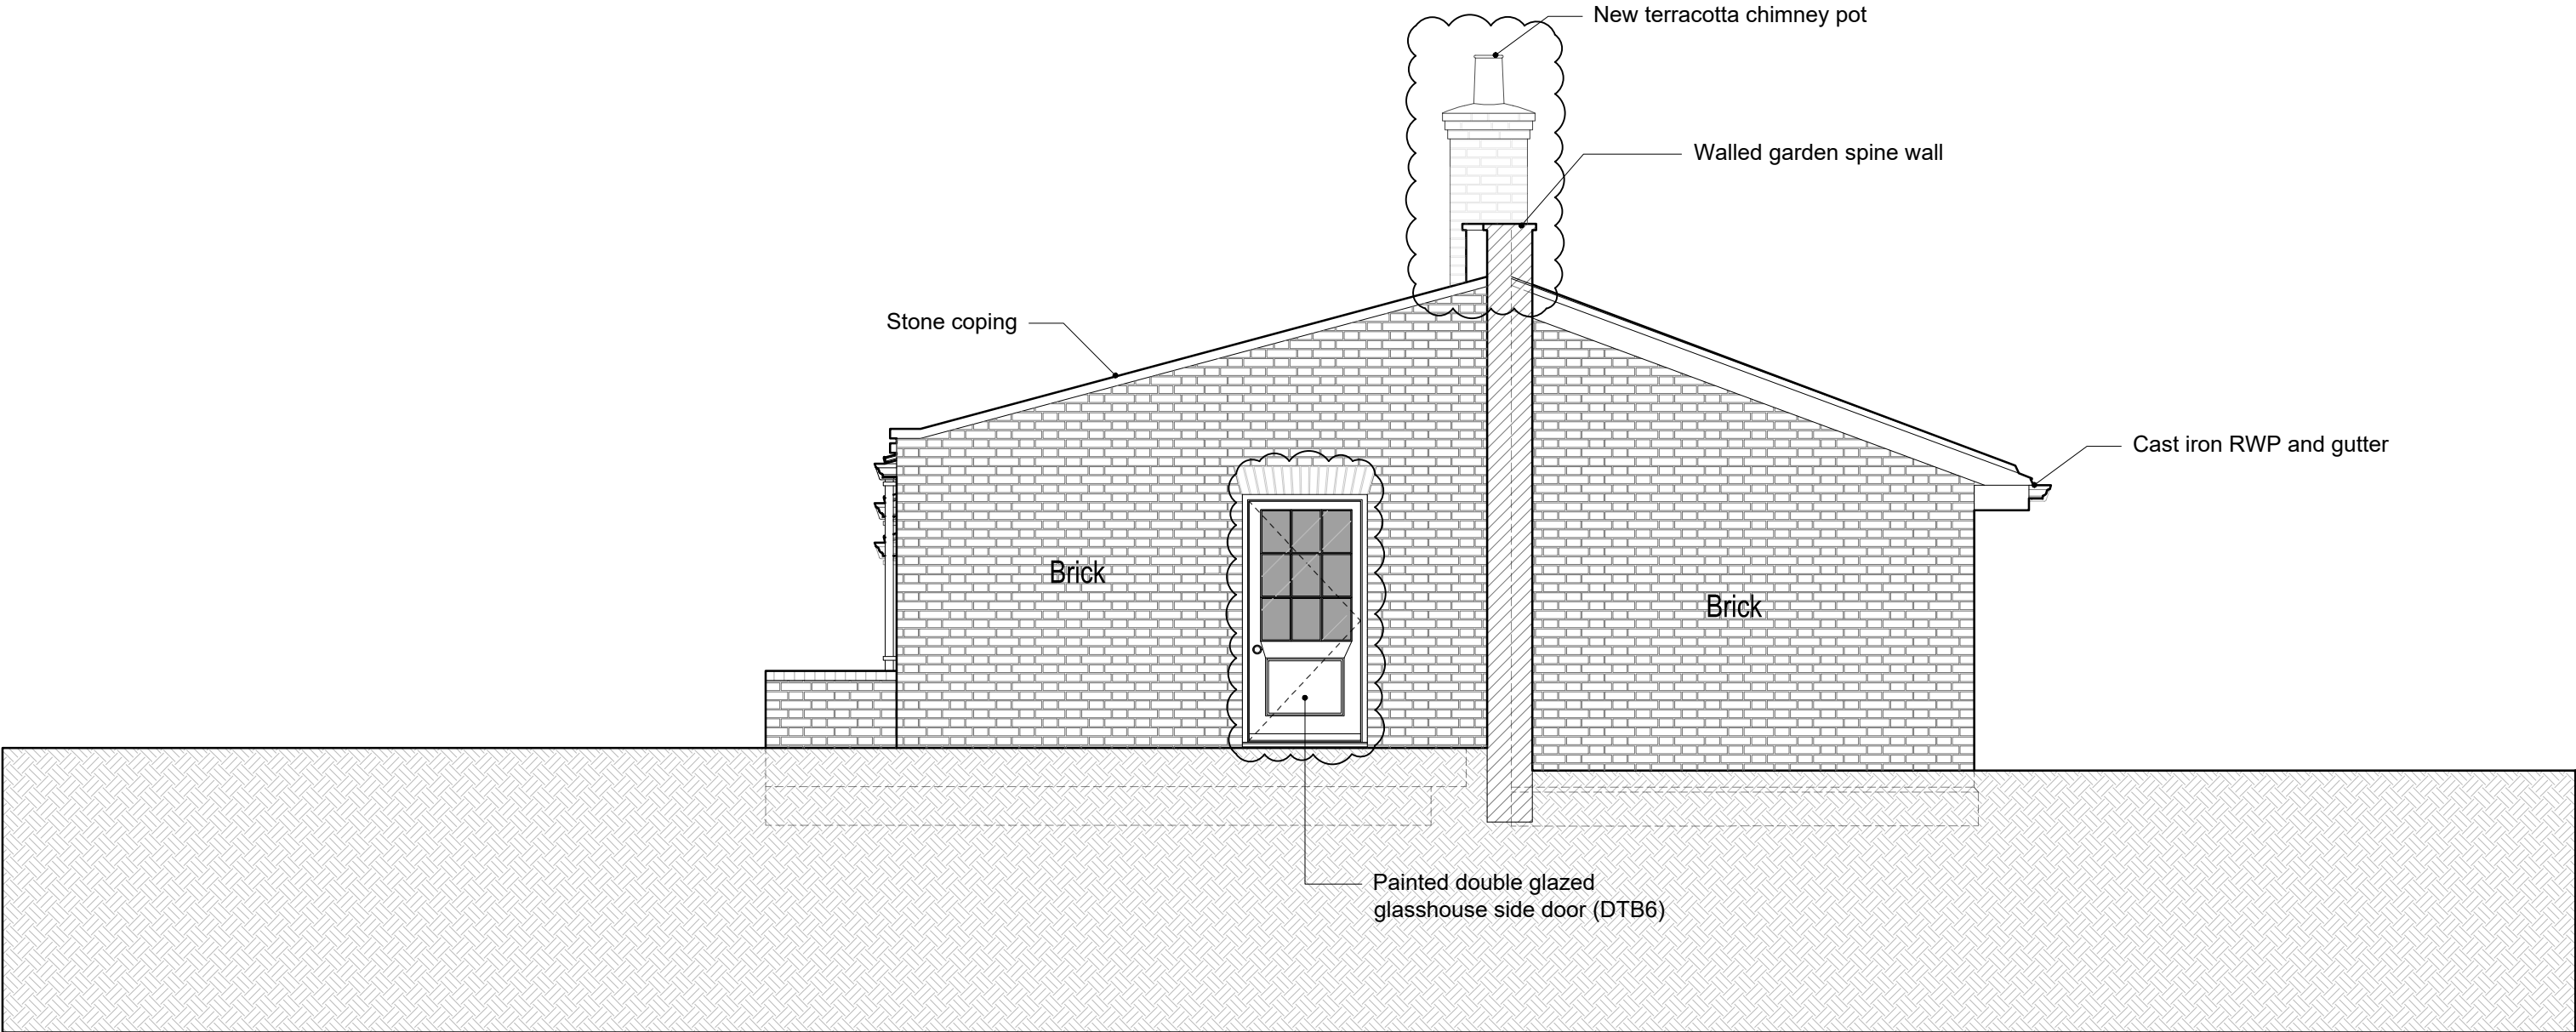


243 Buildings 16 & 16a - Proposed East Elevation
1:50 @ A1

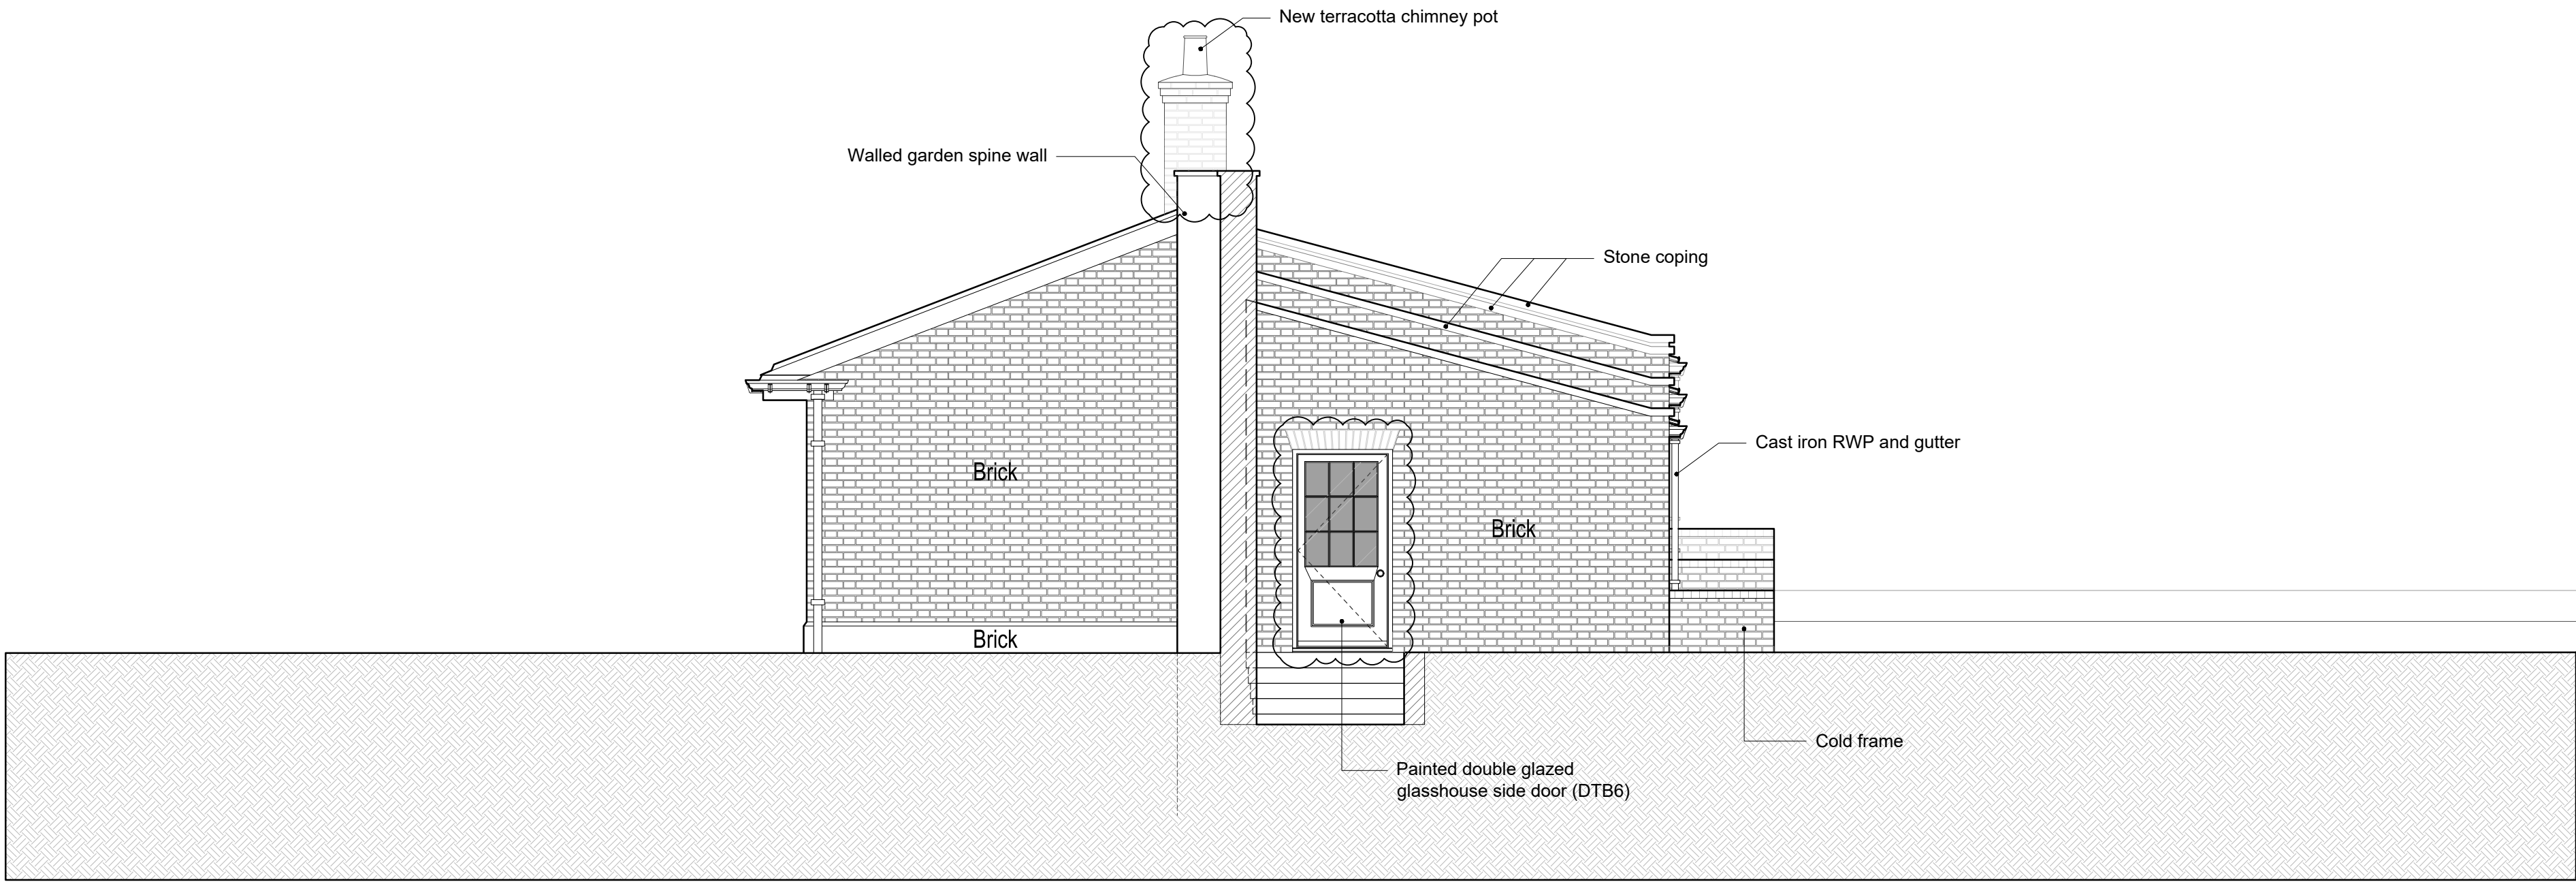


243 Buildings 16 & 16a - Proposed West Elevation
1:50 @ A1

No. Notes

1. Dimensions to be verified on site. Only figured dimensions to be used and any discrepancies in dimensions are to be reported to the architect. No dimensions are to be scaled from printed drawings. Any areas indicated on this drawing are for guidance only. No responsibility is taken for their accuracy.
2. There is a risk of injury or death in construction if the works are not properly planned and supervised. The contractor must not undertake any element of the work without first having carried out the necessary risk assessments and prepared detailed method statements.

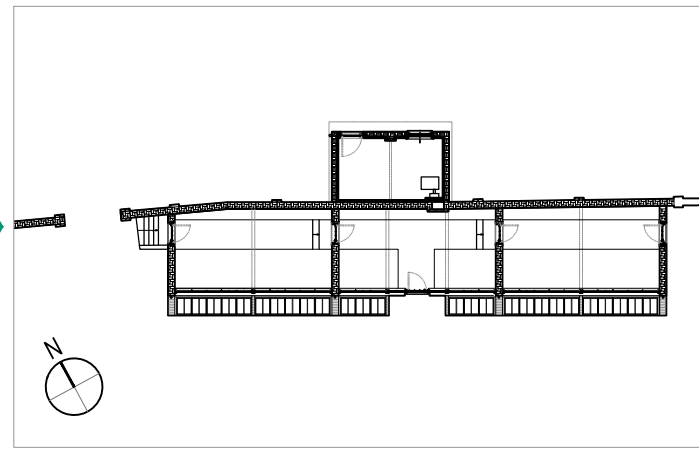

KEY PLAN

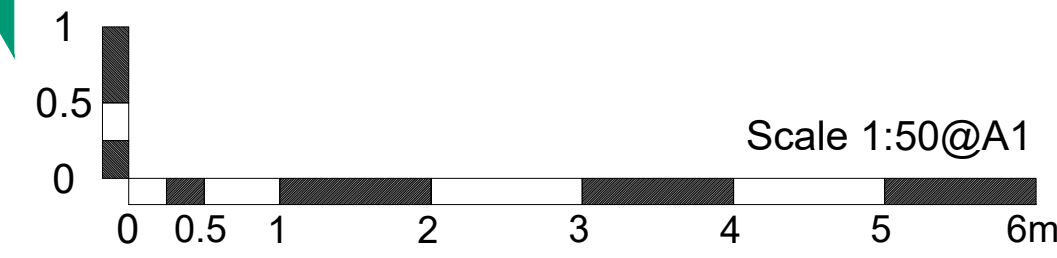

FOR PLANNING

Job: TH - Walled Garden Buildings

Title: Buildings 16 & 16a - East & West Elevations P2

Type: Building 16 & 16a

Status: FOR PLANNING

P2 Chimney, glasshouse side doors and annotations amended
P1 Initial Release
no. revision.

30/03/26
dd/mm/yy
date.

drawn by JM
scale 1:50 @ A1
job number
3124

checked by DY
size A1
drawing number
243

approved by DY
date 30/03/26
revision
P2

BLDA ARCHITECTS

RIBA
Chartered Practice

211 Design Centre East
Chelsea Harbour
London, SW10 0XF

mail@blda.co.uk
www.blda.co.uk
t +44 (0) 20 7838 5555