




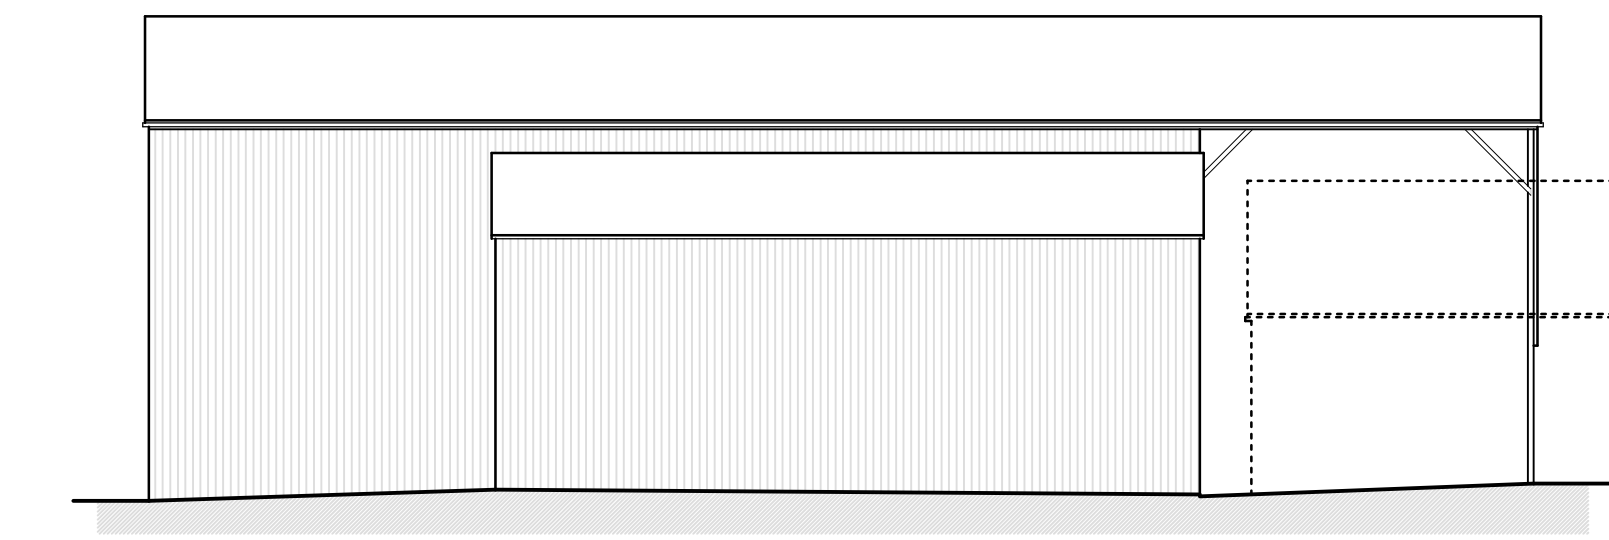


South East Elevation 1:100

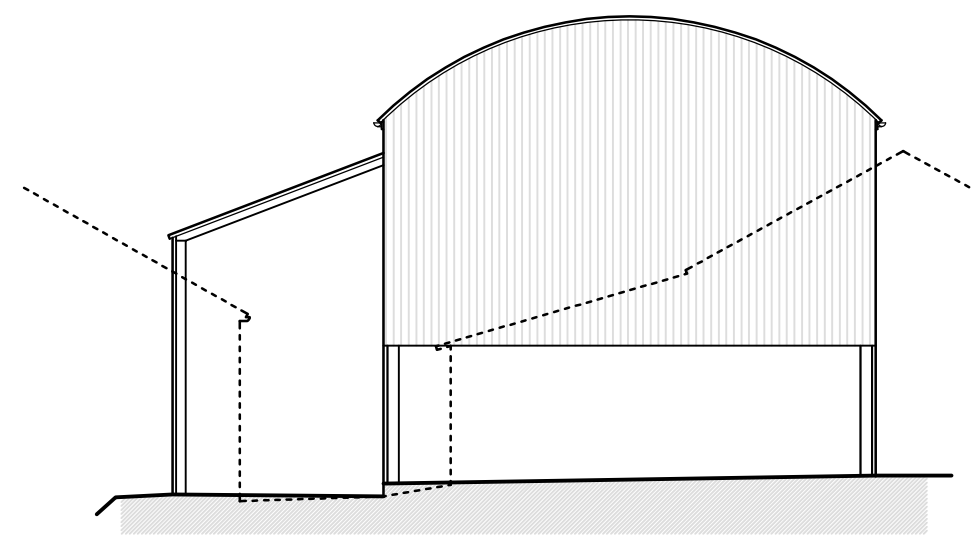


North East Elevation 1:100

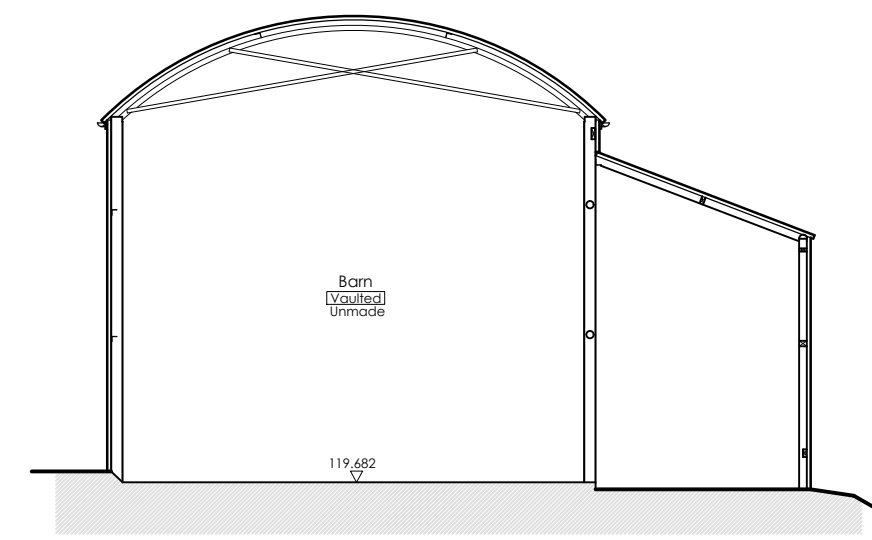


Section B - B 1:100

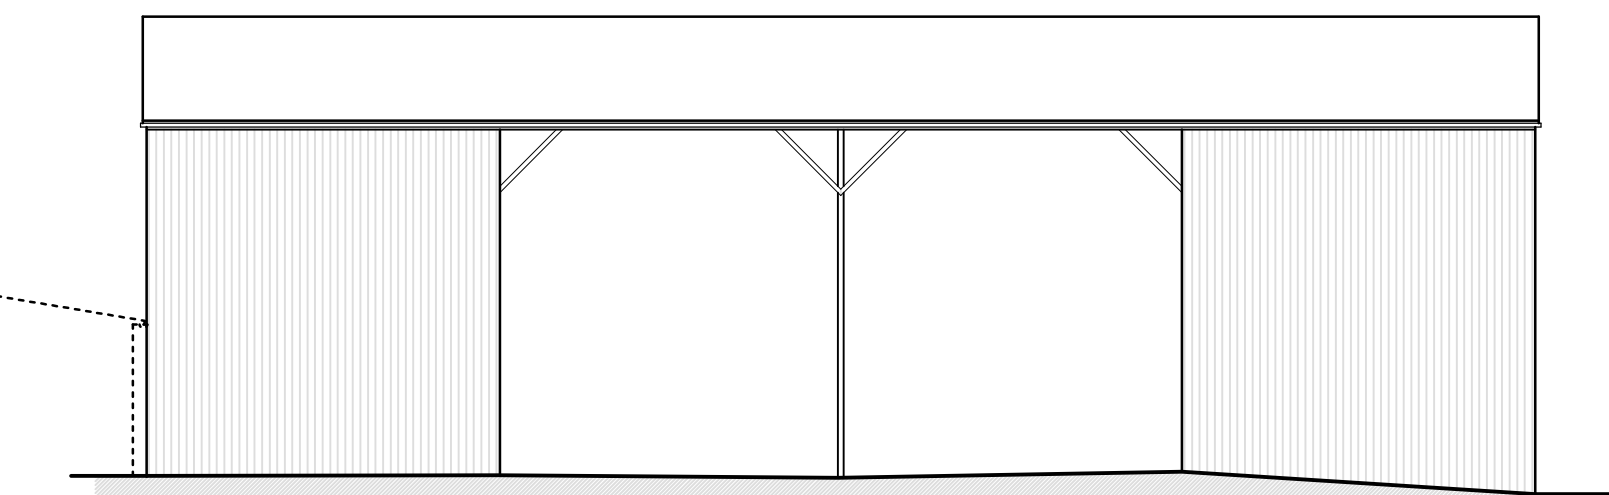

North West Elevation 1:100

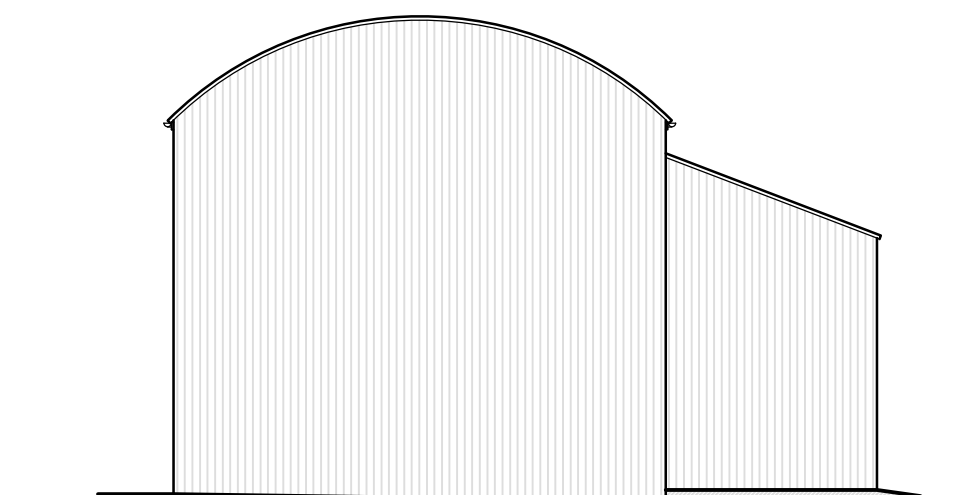


South West Elevation 1:100

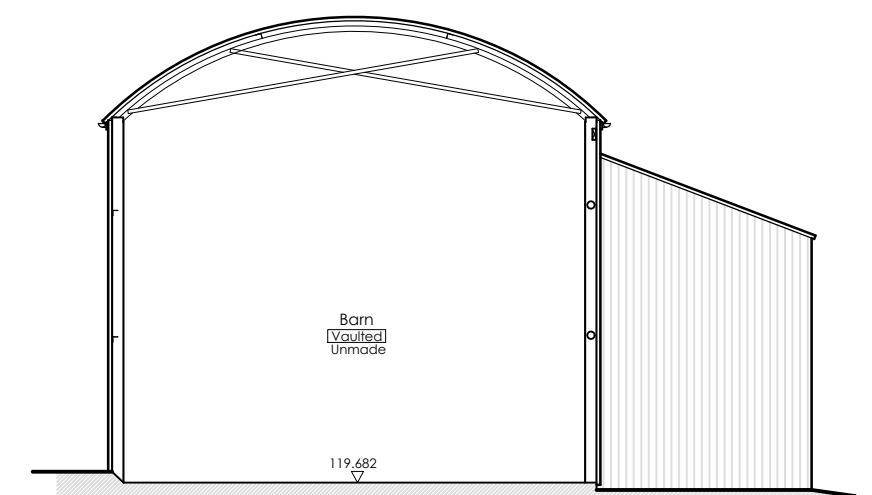



Section A - A 1:100



Ground Floor Plan 1:100

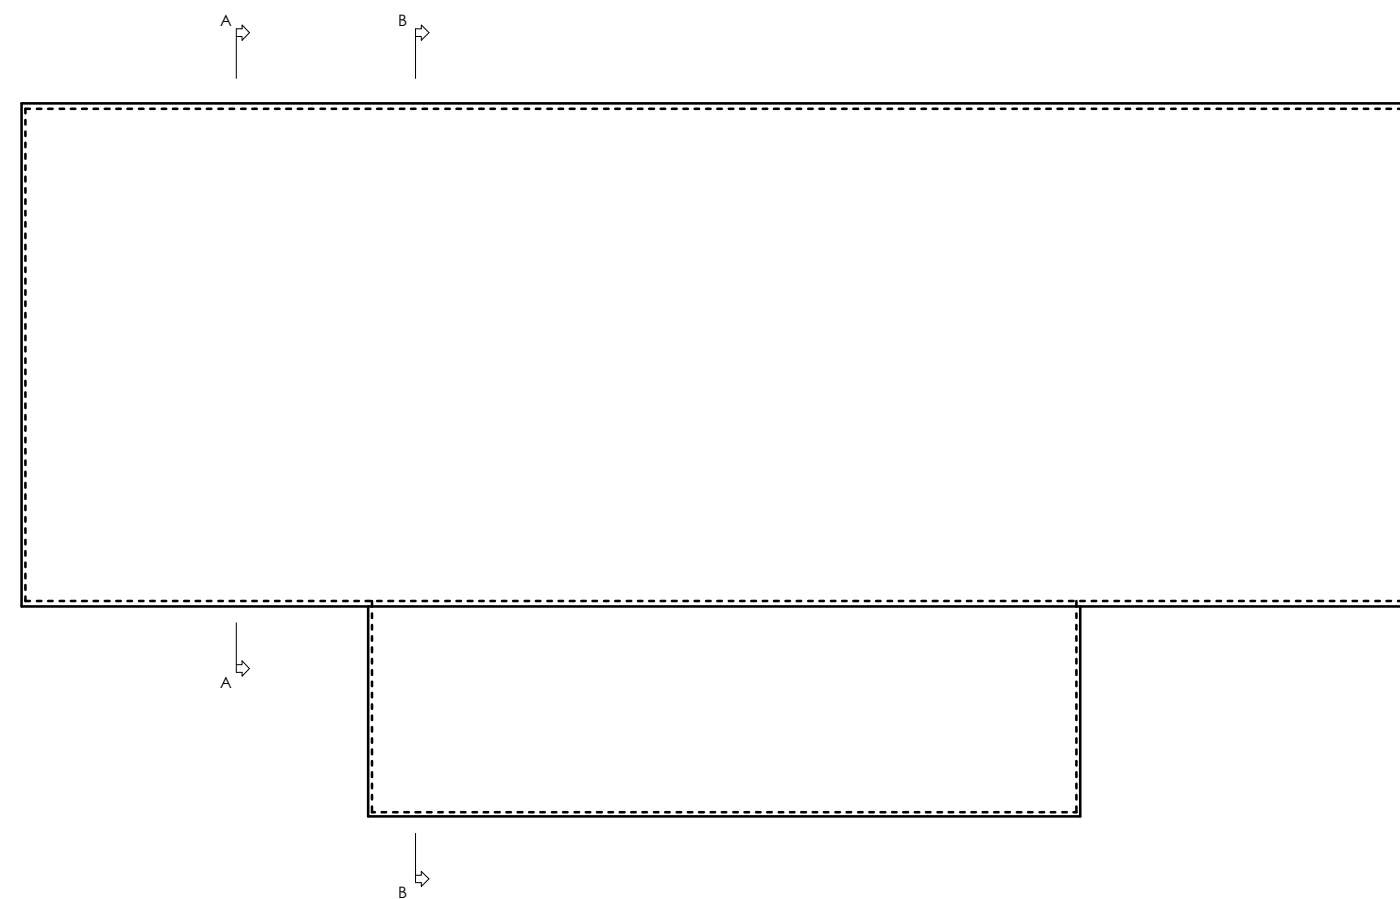

Roof Plan 1:100

 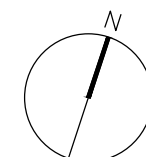

BRIMBLE LEA		
Chartered Planning Consultants & Architects		
Unit 3, Kingsmead Business Park, Gillingham, Dorset, SP8 5FB		
T (01747) 823232 www.brimblelea.com		
PROJECT	Dutch Barn at Barrow Street Farm, Barrow Street, Mere, BA12 6AB.	
DRAWING	Existing Plans, Elevations and Sections.	
SCALE	1:100 @ A1	
DRAWING ORIGINATOR RR	DRAWING No.	REVISION
DATE 23.02.2026	26022 - 2	