




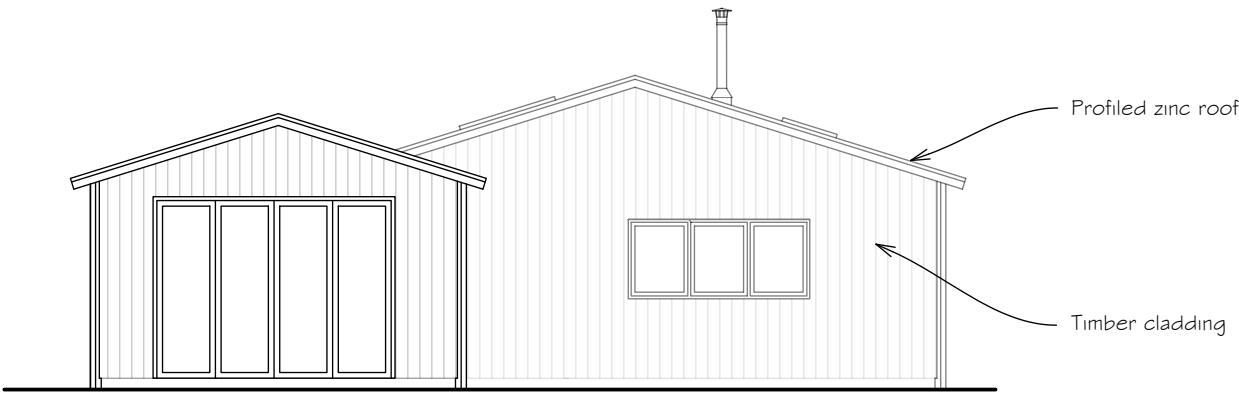

SOUTH ELEVATION

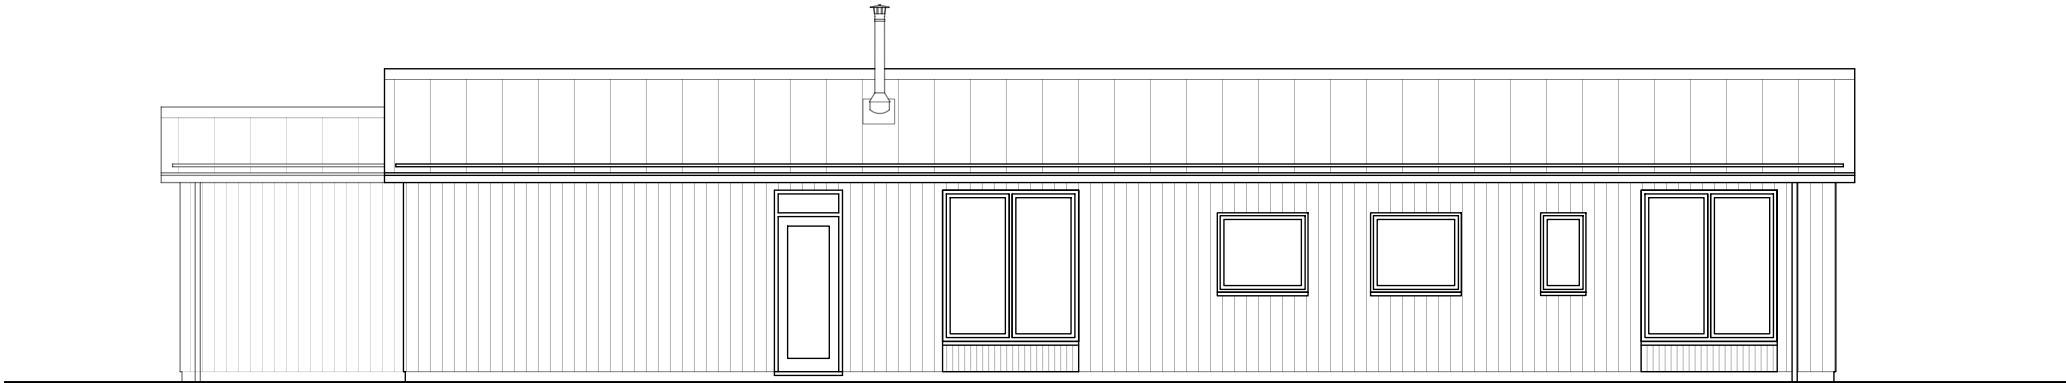

EAST ELEVATION

 

A	15.9.25	Redesign following LA comment
Rev	Date	Notes

lpc

TOWN AND COUNTRY
PLANNING
DEVELOPMENT
CONSULTANTS

LPC (TRULL) LTD.,
TRULL, TETBURY, GLOUCESTERSHIRE GL8 8SQ
Tel: 01285 841433 email: admin@lpctrull.com

Client
Ms L Bailes
Project
61 West Street,
Great Somerford,
Wilts SN15 5EH

Drawing
PROPOSED SOUTH & EAST
ELEVATIONS
Date: July 2025 Scale: 1:100 @ A3
Drawing Number
LPC 6090 PR 05 A