



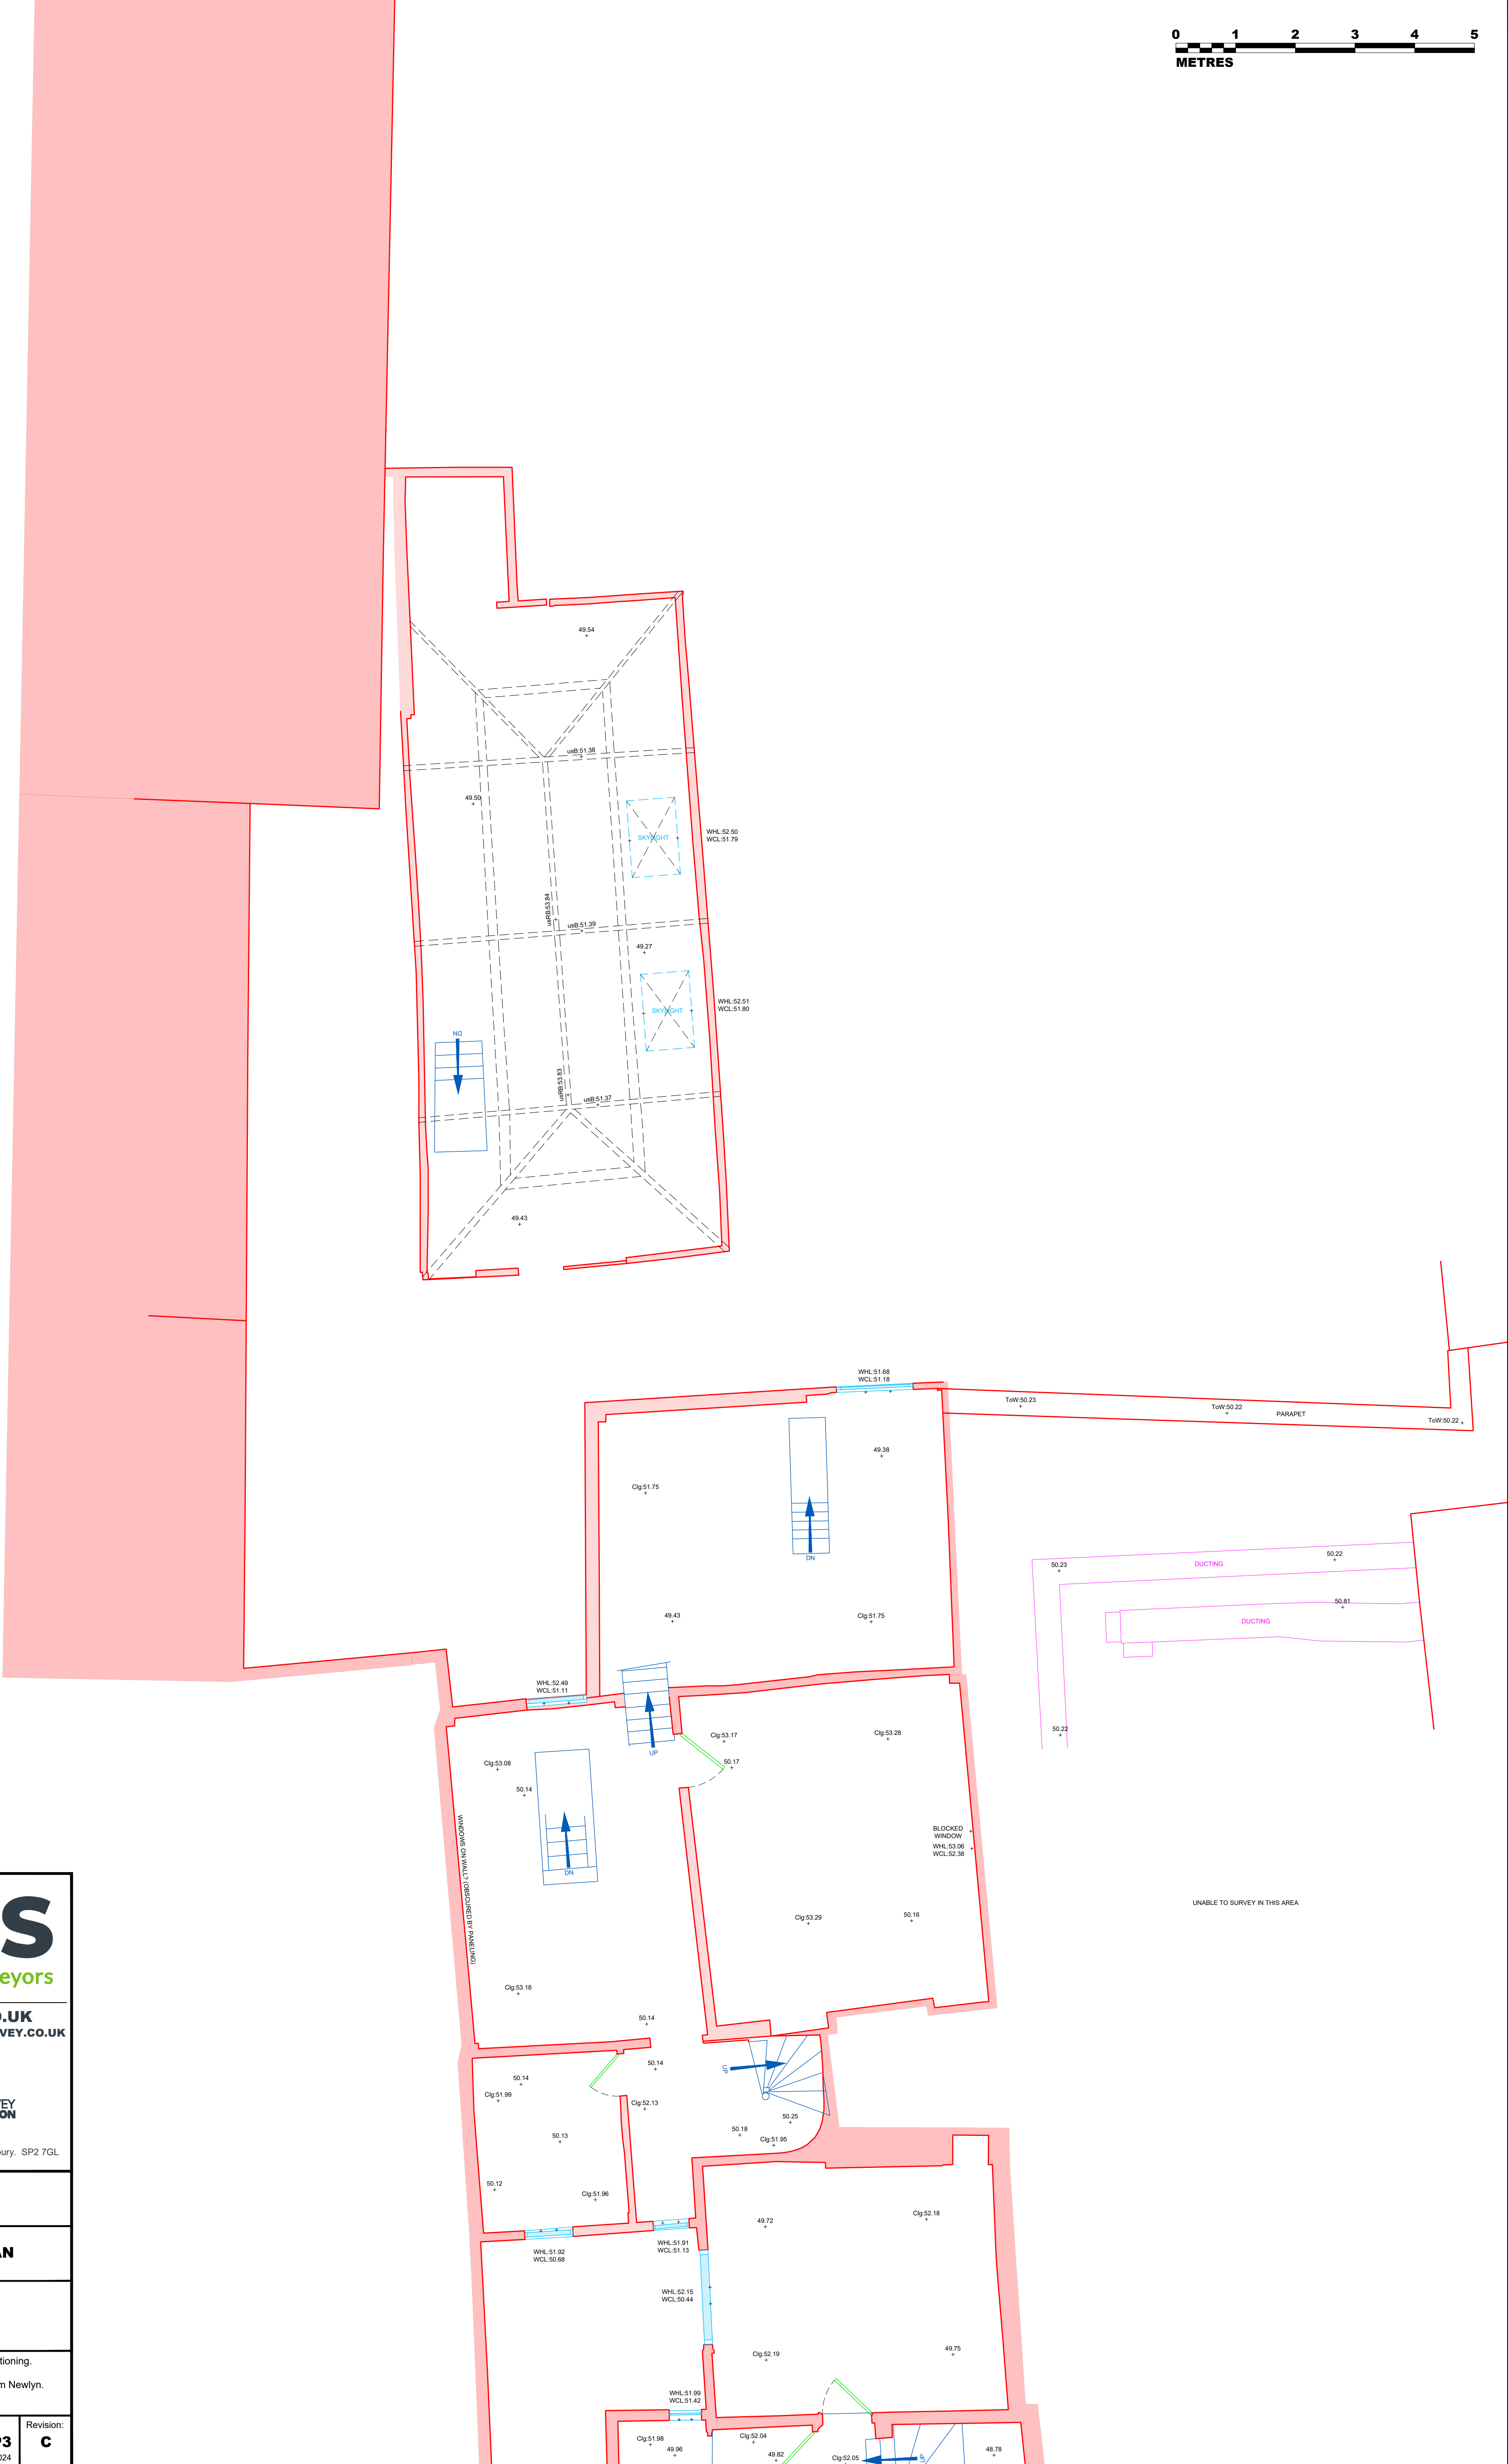

WWW.LDS-SURVEY.CO.UK
01722 338232 / ENQUIRIES@LDS-SURVEY.CO.UK

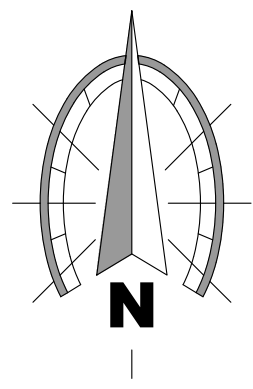

Land Development Services Ltd.
Unit 15, Glenmore Business Park, Telford Rd, Salisbury. SP2 7GL

Client:
LUDLOW CONSTRUCTION

Drawing Title:
**OUTLINE FIRST FLOOR PLAN
(PART1)**

Project:
**47 BLUE BOAR ROW
SALISBURY**

Survey is to OS Grid, located via use of GPS positioning.
Level values in metres, related to Ordnance Datum Newlyn.

Scale: 1:50 Plotted on A1	Drawing No: LDS/18677 FP3 © Land Development Services Ltd. 2024	Revision: C
--	--	-----------------------