




THIS DRAWING IS FOR PLANNING PURPOSES ONLY AND IS NOT FOR CONSTRUCTION.
THE SCALE BAR IS FOR THE SOLE USE OF THE PLANNING DEPARTMENT AND SHOULD NOT BE USED FOR CONSTRUCTION.

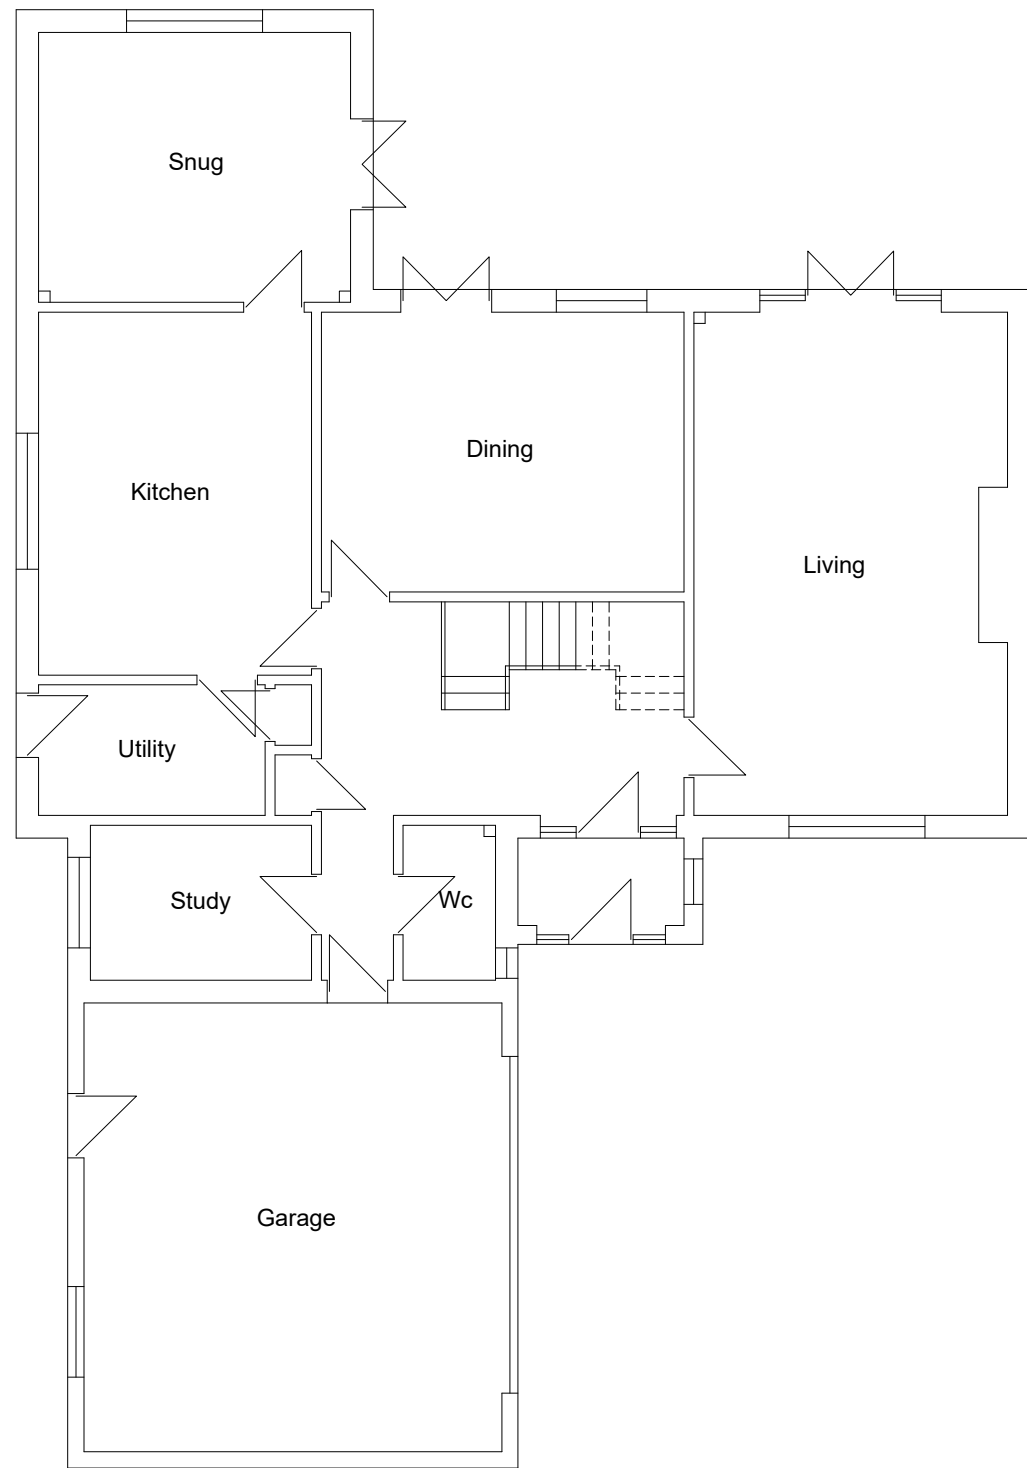

Ground Floor Plan

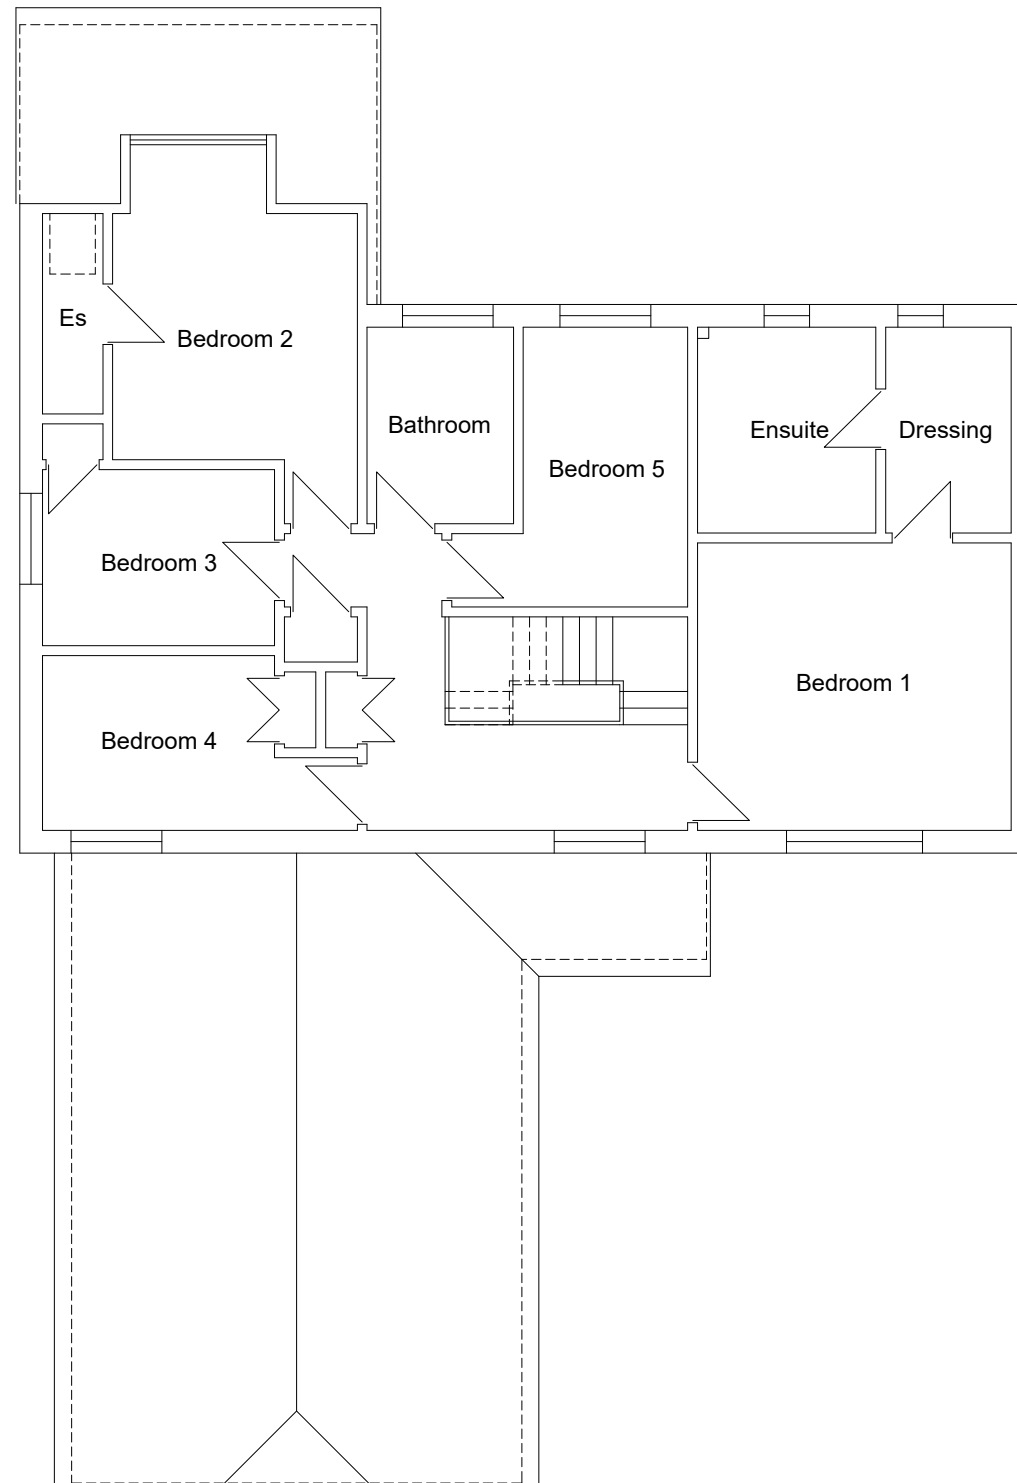

First Floor Plan

 

mk3designs

Client:
D Kenchington & J Stratton

Project:
Beech House
Lower Road
Charlton All Saints

Title:
Existing Plans

DRAWN	MK
DATE	April 2026
SCALE	1:100@A3

Drg. No.
P-02