



A150 | Proposed North-East Elevation
01 | Scale: 1:100 @ A3

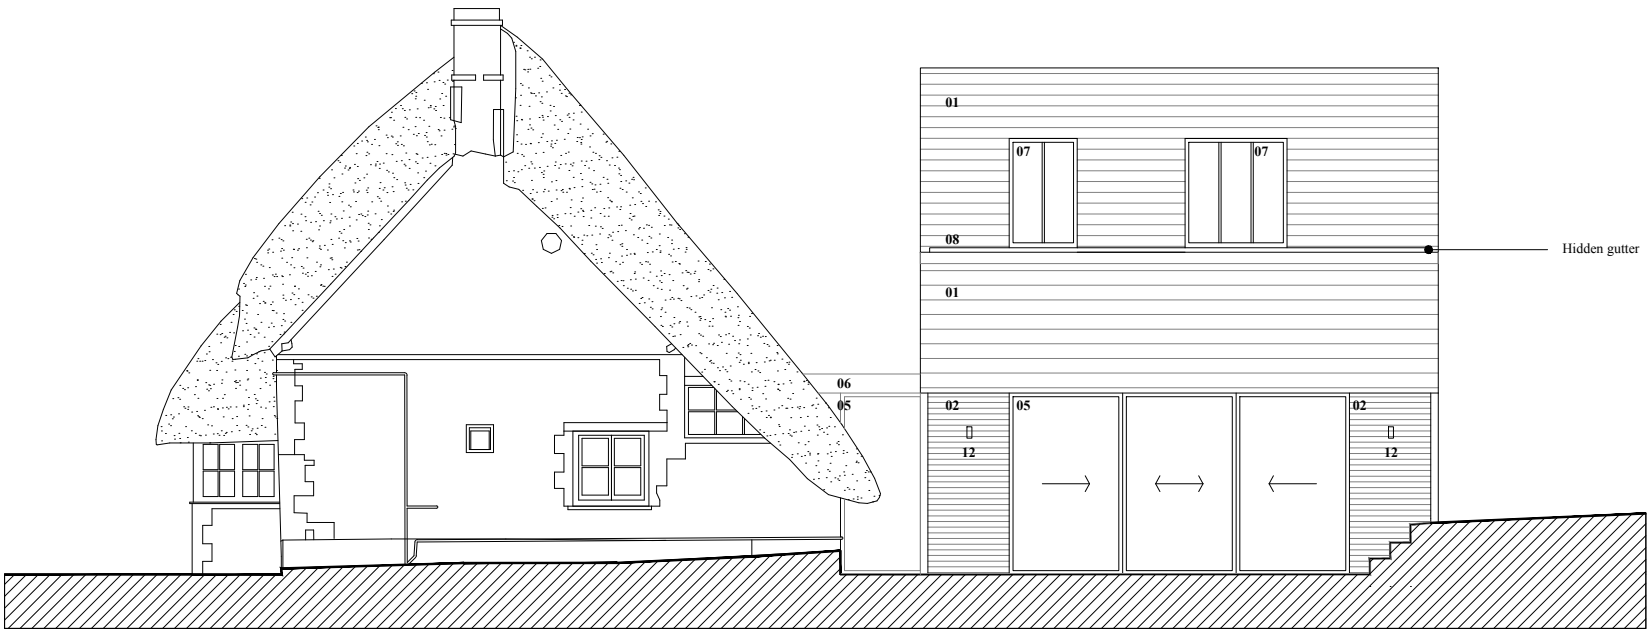

A150 | Proposed North-West Elevation
02 | Scale: 1:100 @ A3



A150 | Proposed South-West Elevation
03 | Scale: 1:100 @ A3

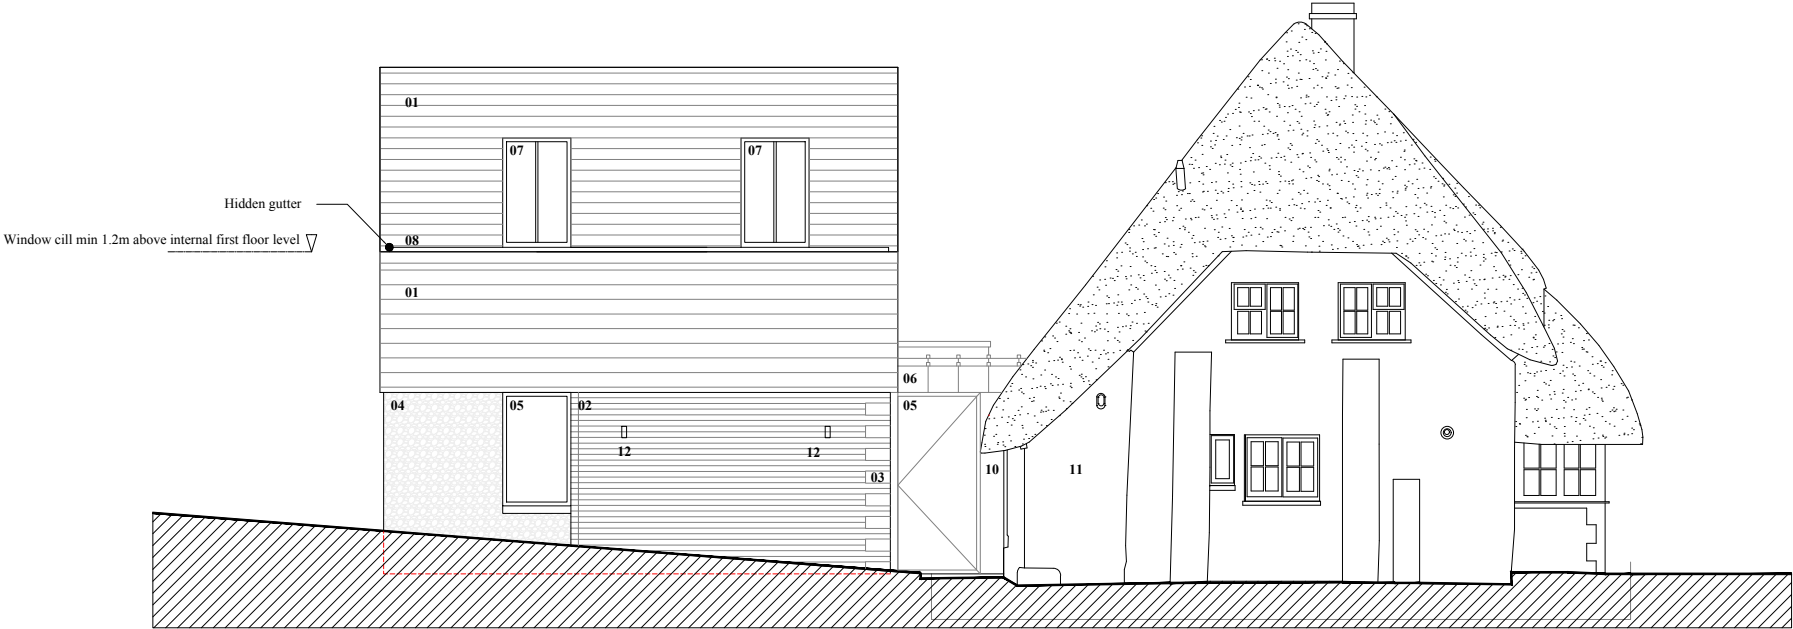

Scale 1:100 @ A3
0 1 2 5m

Forgeworks

Revisions:		
13.02.26	01	First issue
05.05.26	02	Scale bar shown

Legend:	
01	Natural slate wall & roofing
02	Red-multi-stock brickwork
03	Brickwork detailing
04	Flint/stone walling
05	PPC Alu framed double glazed unit
06	Code 5 lead fascia
07	Conservation style rooflight
08	Concealed gutter
09	New painted timber casement door set.

10	Code 5 Lead side return wall
11	Existing utility door removed
12	New external wall lights
13	External boiler flue

Forgeworks Architects Ltd, 128 City Road, London, EC1V 2NX

info@forgeworks.co.uk

Forgeworks Architects Ltd take no responsibility for dimensions obtained by scaling from this drawing. If no dimension is shown the recipient must ascertain the dimension specifically from the architect or by site measurement and may not rely on the drawing. Supply of the drawing in digital form is solely for convenience and no reliance may be placed on any data in digital form. All data must be checked against hard copy. This drawing is issued for design intent only and should not be used for construction unless stated.

This drawing is the property of Forgeworks Architects Ltd. No disclosure or copy of it may be made without the written permission of Forgeworks Architects Ltd.

drawing number:
revision:

A150
02

drawing title: Proposed NE, NW & SW Elevations
project number: 1072
client: Nine Mile Cottage
date: 05.05.26
scale: 1: 100 @ A3