



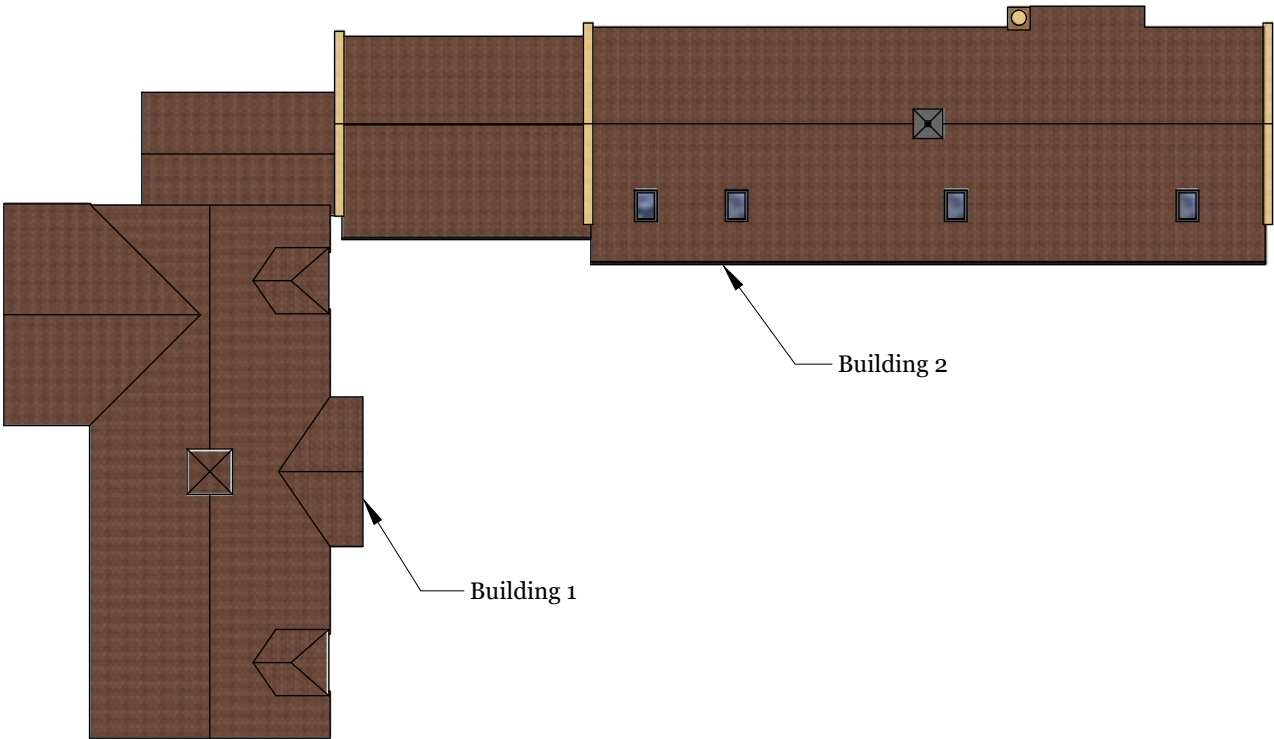

West Elevation

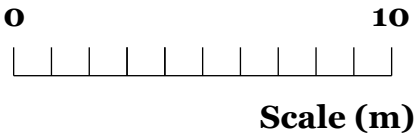


South Elevation



East Elevation



North Elevation

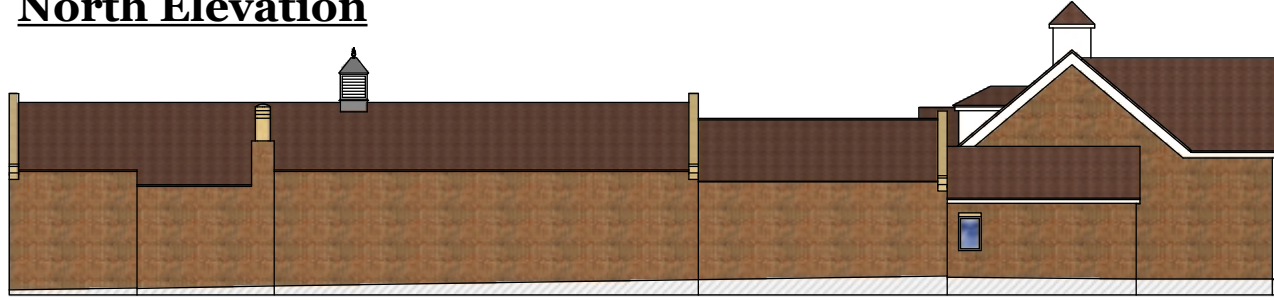

Plans, Surveys & Planning Ltd don.pspltd@outlook.com	Site Address: The Mount Upper Seagry SN15 5EX	CLOPUD - Former Stables	Drawn Date: 28/11/2025	REVISIONS	
				MM/DD/YY	REMARKS
	Client: Mr N Good	Proposed Plan & Elevations (Combined)	Drawn by: DF	A 30/11/2025	Labels added
				B 05/12/2025	Personnel door added
				C --/--/--	...
				D --/--/--	...
			Scale 1:200 on A3 Paper	E --/--/--	...