


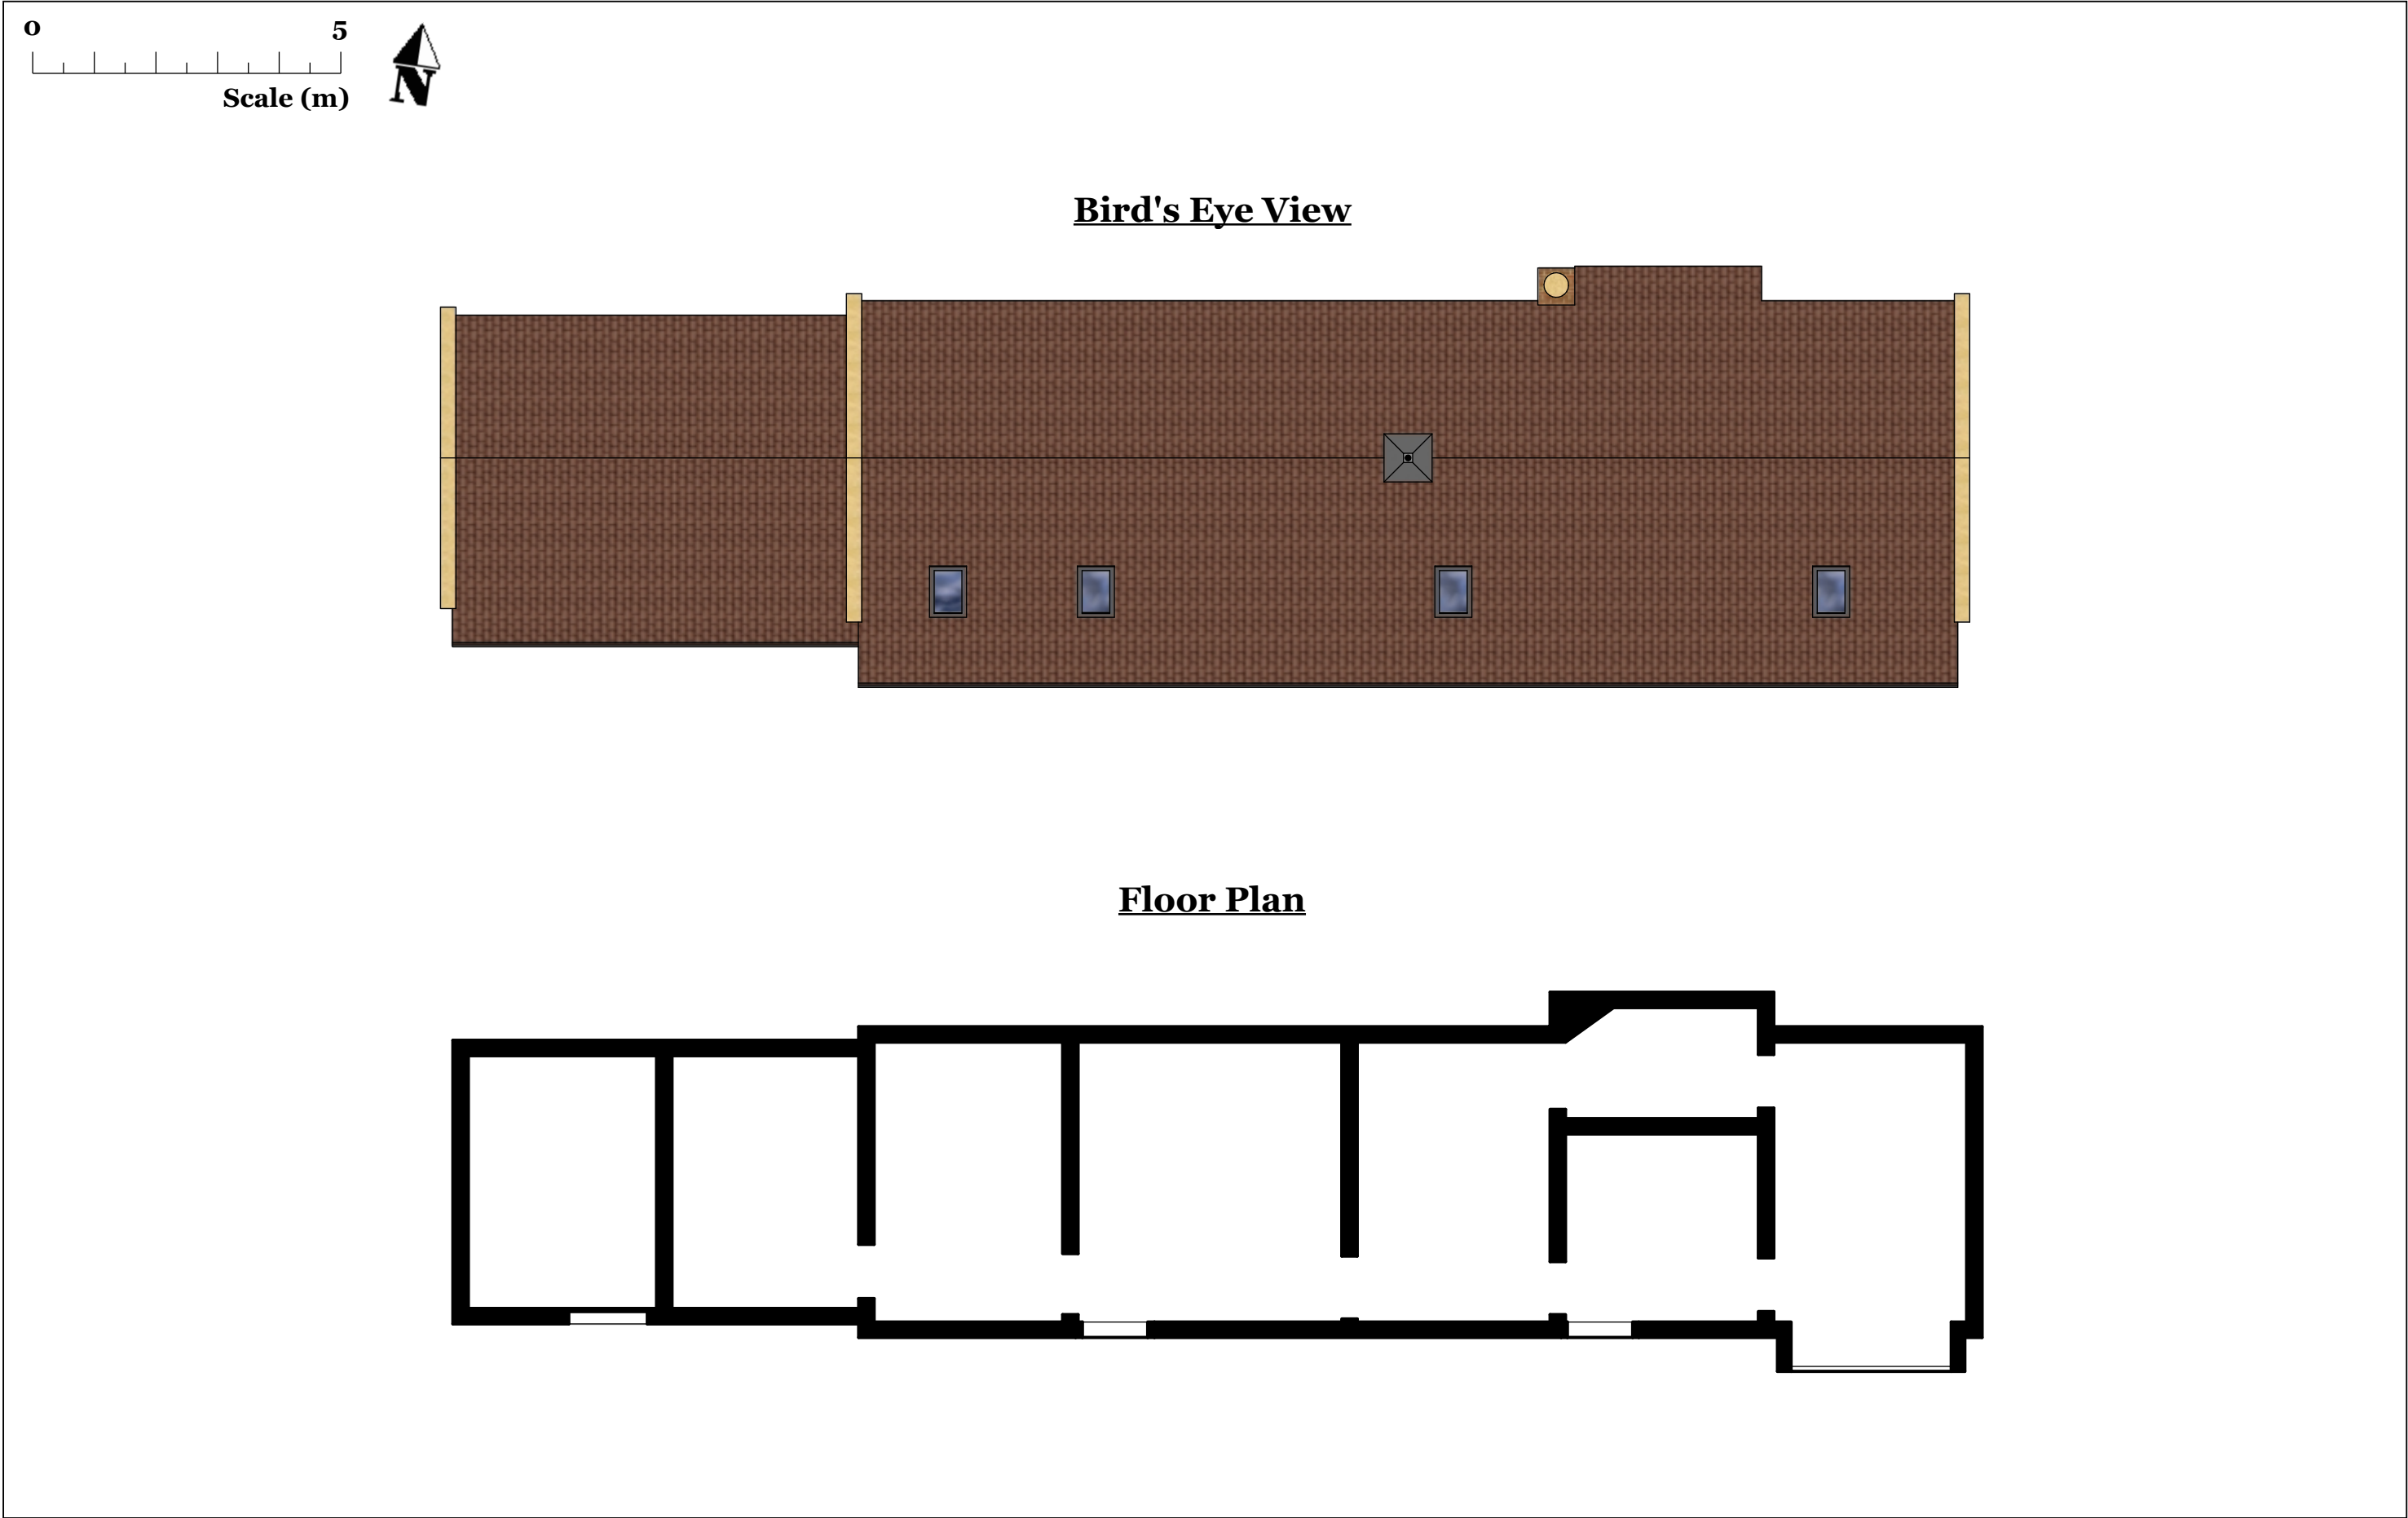

Plans, Surveys & Planning Ltd don.pspltd@outlook.com	Site Address:	The Mount Upper Seagry SN15 5EX	CLOPUD - Former Stables	Drawn Date: 07/11/2025	REVISIONS				
						MM/DD/YY	REMARKS		
	Client: Mr N Good			Existing Plan Views	Drawn by: DF	Scale 1:100 on A3 Paper	A	22/11/2025	Amended as a result of a floor plan correction
							B	05/12/2025	Drawing finalised
							C	--/--/--	...
							D	--/--/--	...
							E	--/--/--	...