


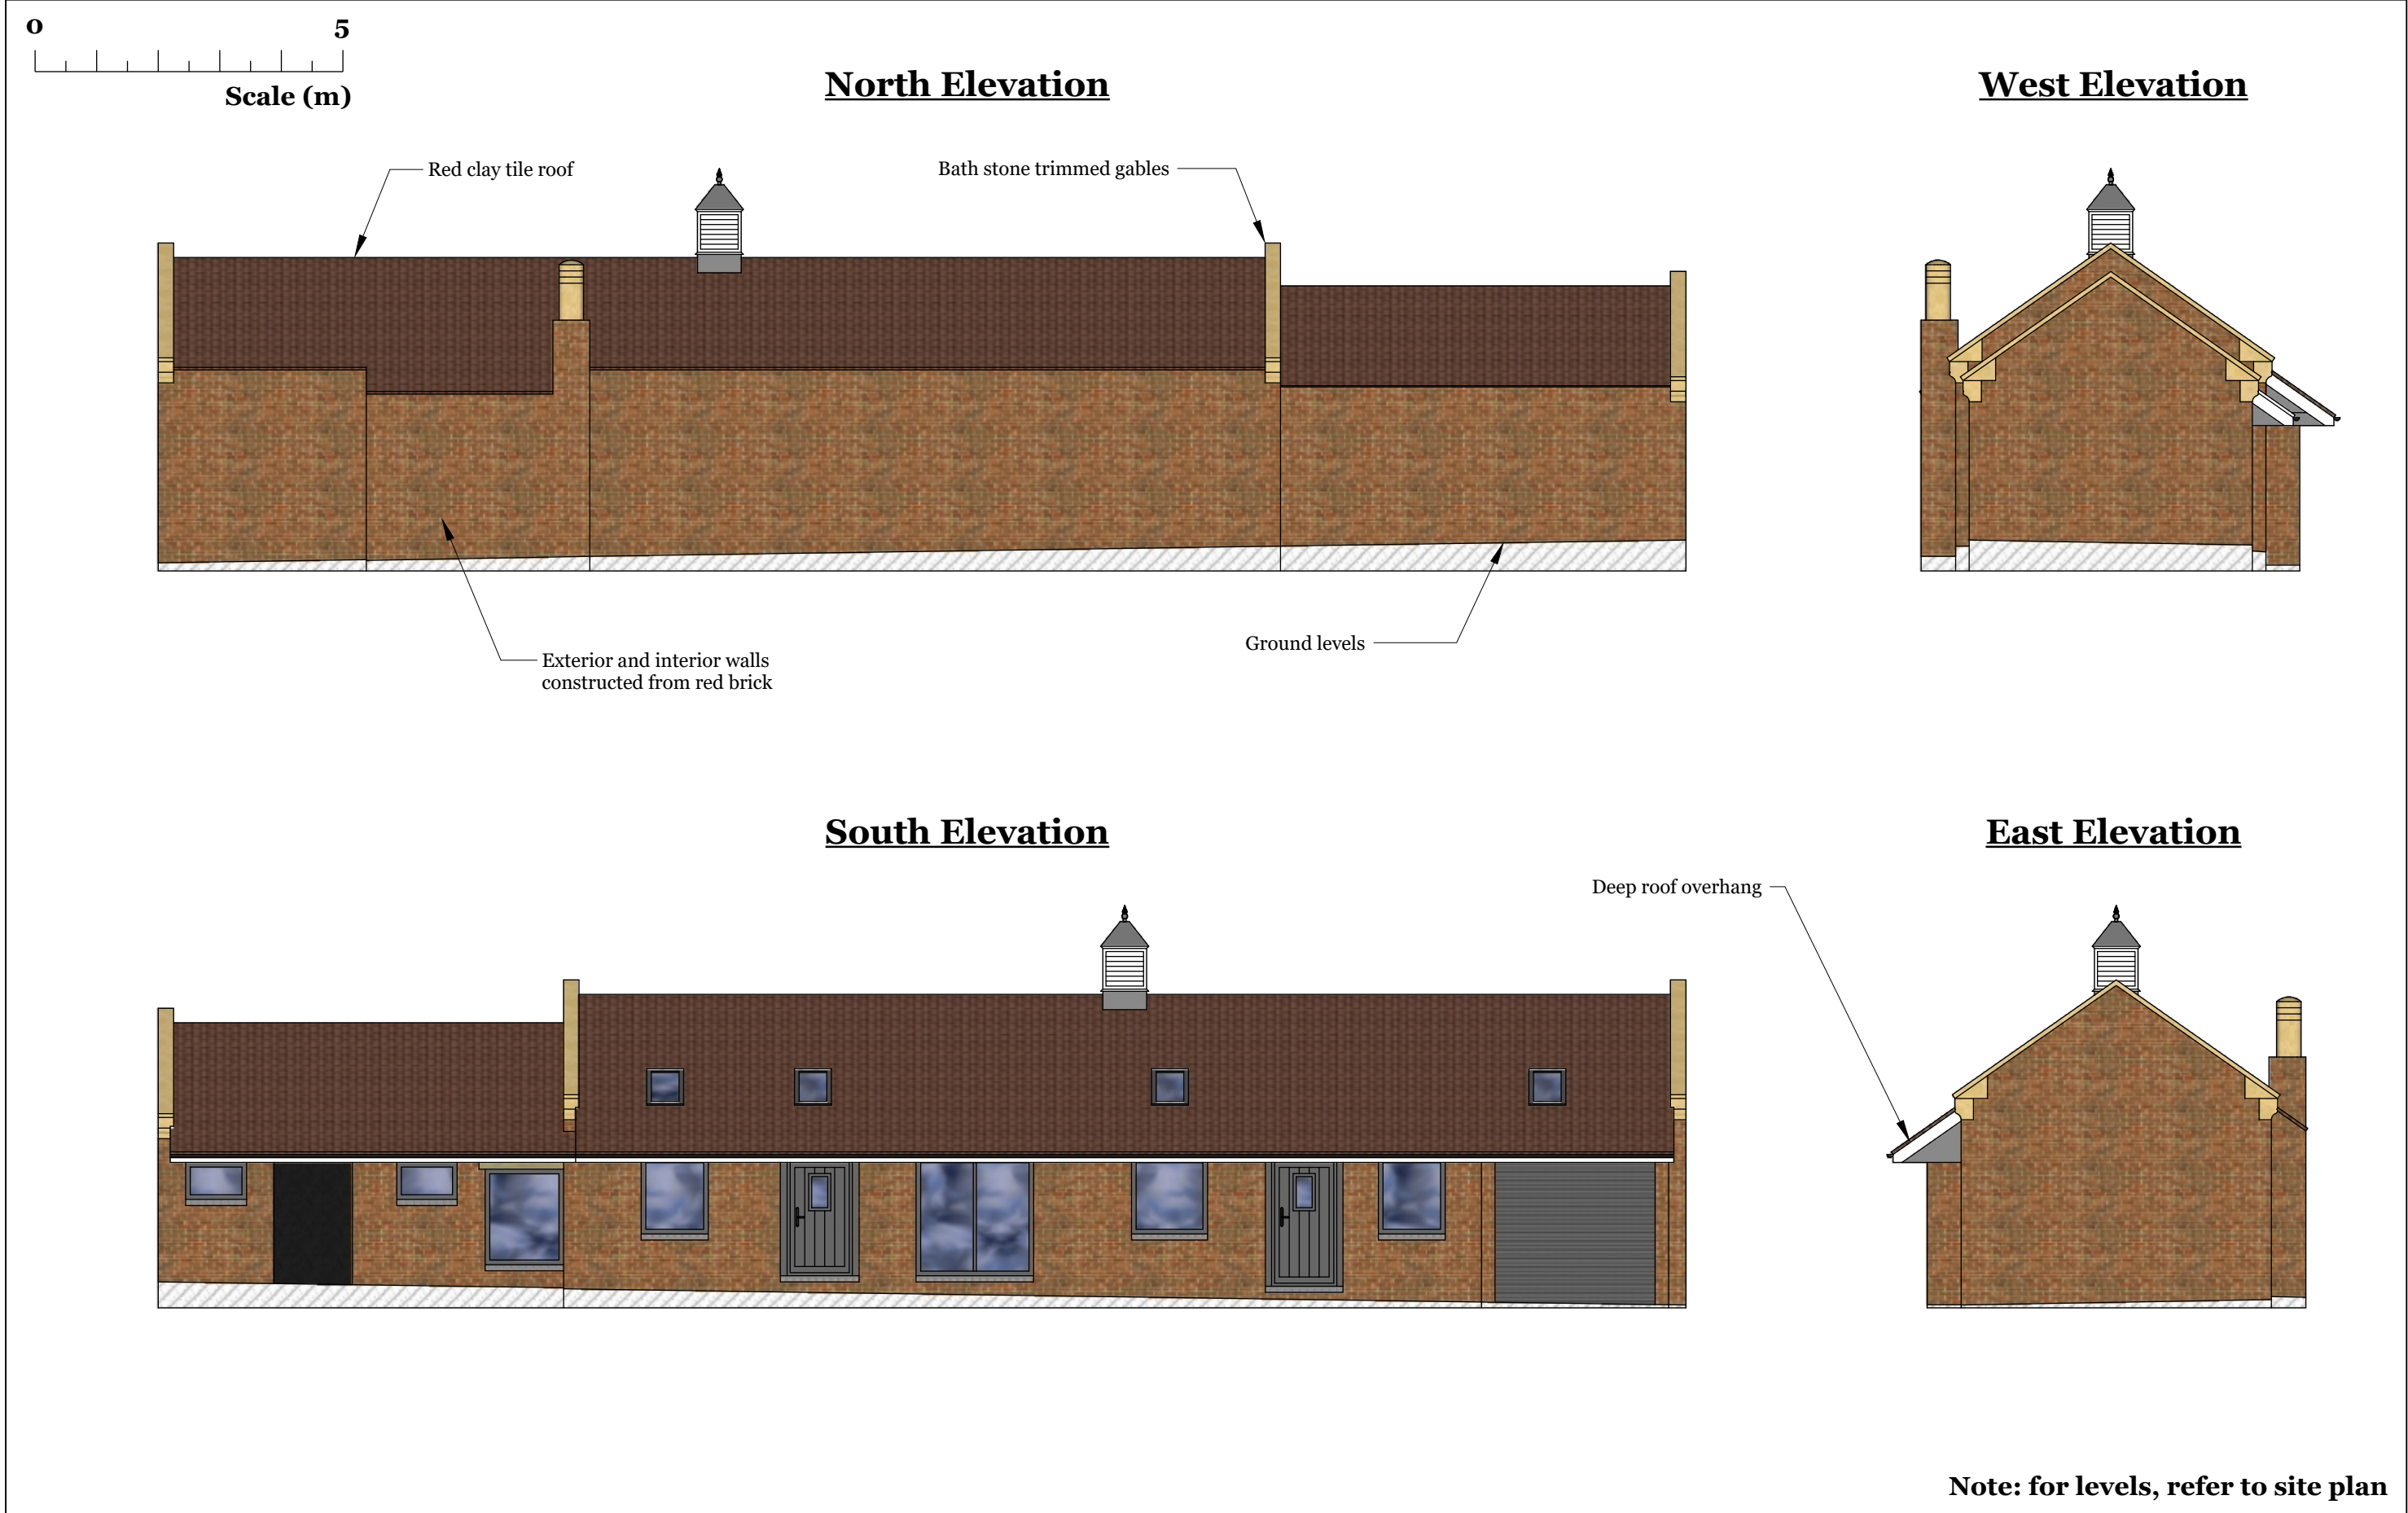

Plans, Surveys & Planning Ltd don.pspltd@outlook.com	Site Address:	The Mount Upper Seagry SN15 5EX	CLOPUD - Former Stables	Drawn Date: 07/11/2025	REVISIONS		
	Client: Mr N Good	Existing Elevations		Drawn by: DF	Scale 1:100 on A3 Paper		MM/DD/YY
			A			22/11/2025	Amended as a result of a floor plan correction
			B			05/12/2025	Drawing finalised
			C			--/--/--	...
			D			--/--/--	...
	E	--/--/--	...				
The information contained in this drawing is the sole property of Plans, Surveys & Planning Ltd. Any reproduction in part or as a whole without the written permission of Plans, Surveys & Planning Ltd is strictly prohibited.							