




GROUND FLOOR PLAN

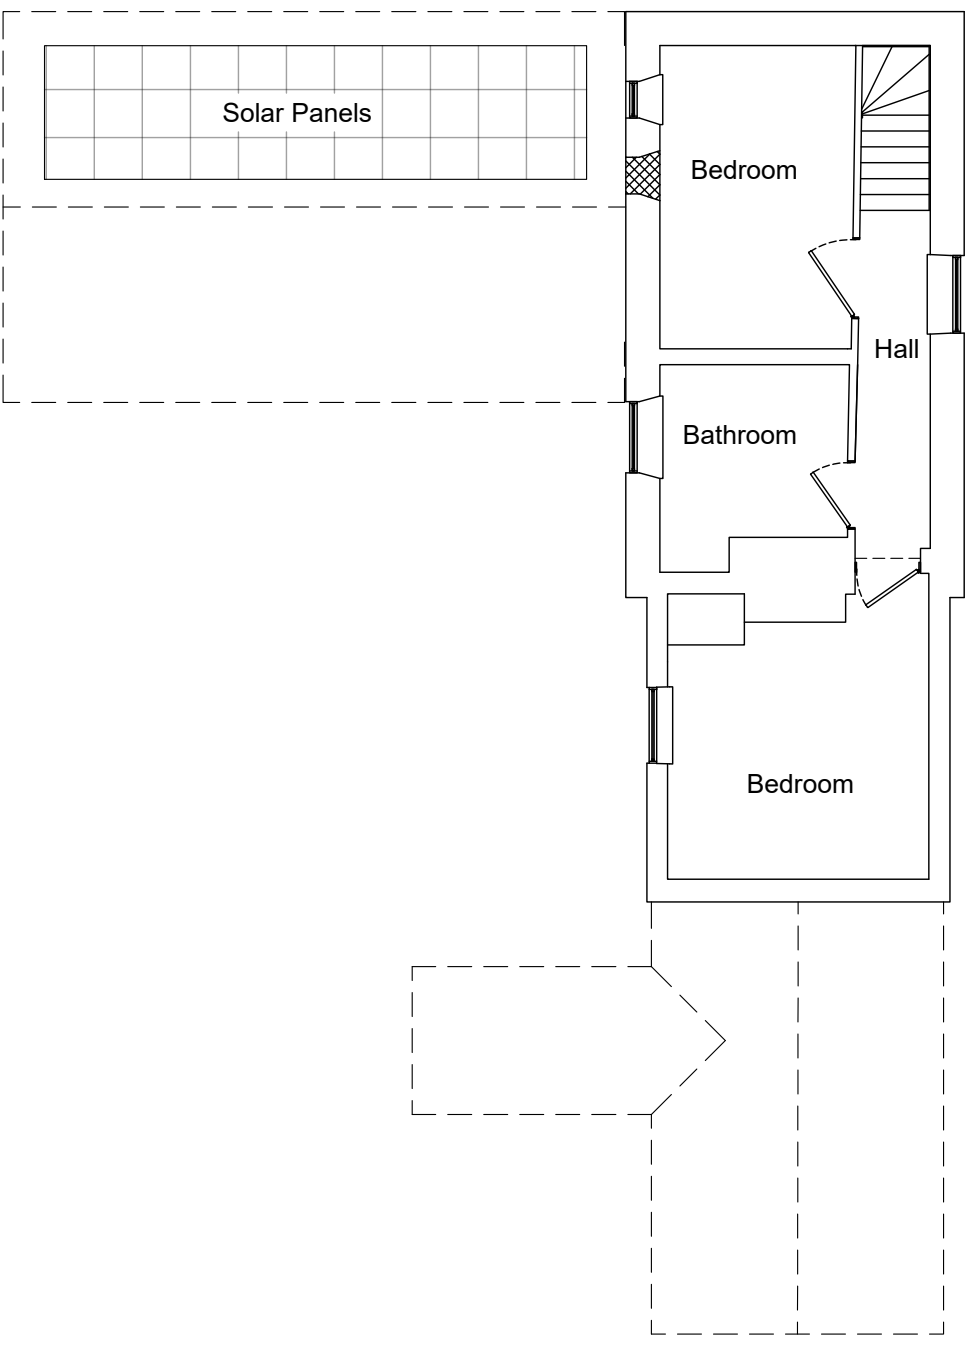

FIRST FLOOR PLAN

Do not scale from this drawing except for planning purposes only. All measurements to be checked on site prior to the commencement of works.

0 1m 2m
SCALE: 1:100

0 1m 2m
SCALE: 1:100

ADDRESS: Noontrees, Beacon Hill, Hilmarton, Calne SN11 9HT
DRAWING TITLE: Proposed Plans
DRAWING NO: 011 PL 04 D
SCALE: A3 @ 1:100
DRAWN BY: PF DATE: April 2026