



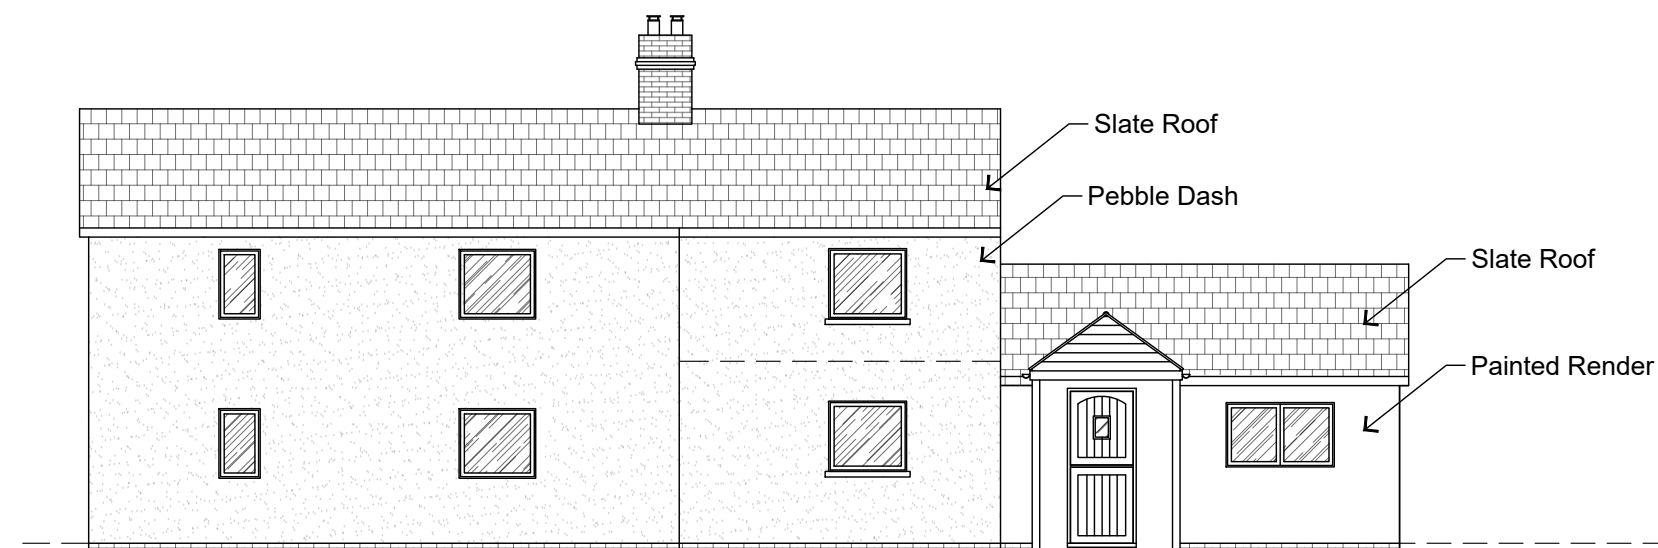


EAST ELEVATION

0 1m 2m
SCALE: 1:100

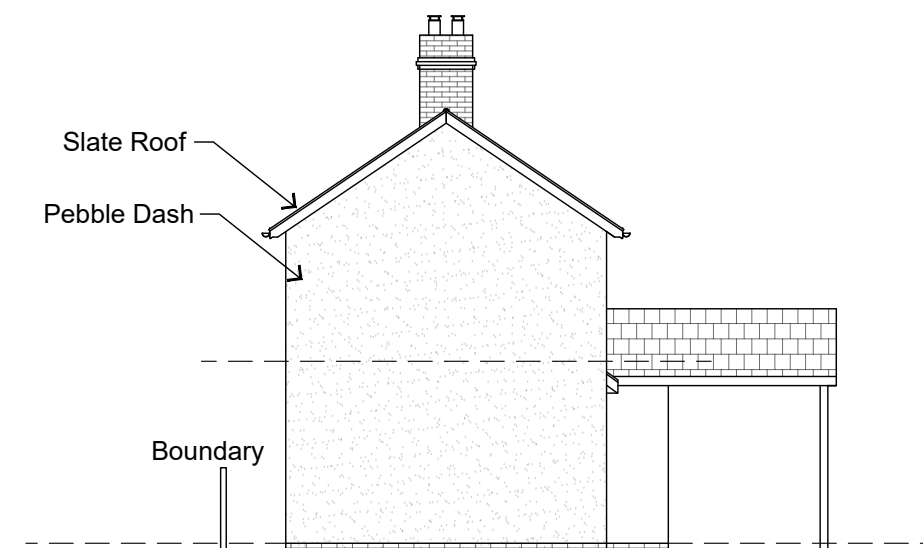


SOUTH ELEVATION

0 1m 2m
SCALE: 1:100

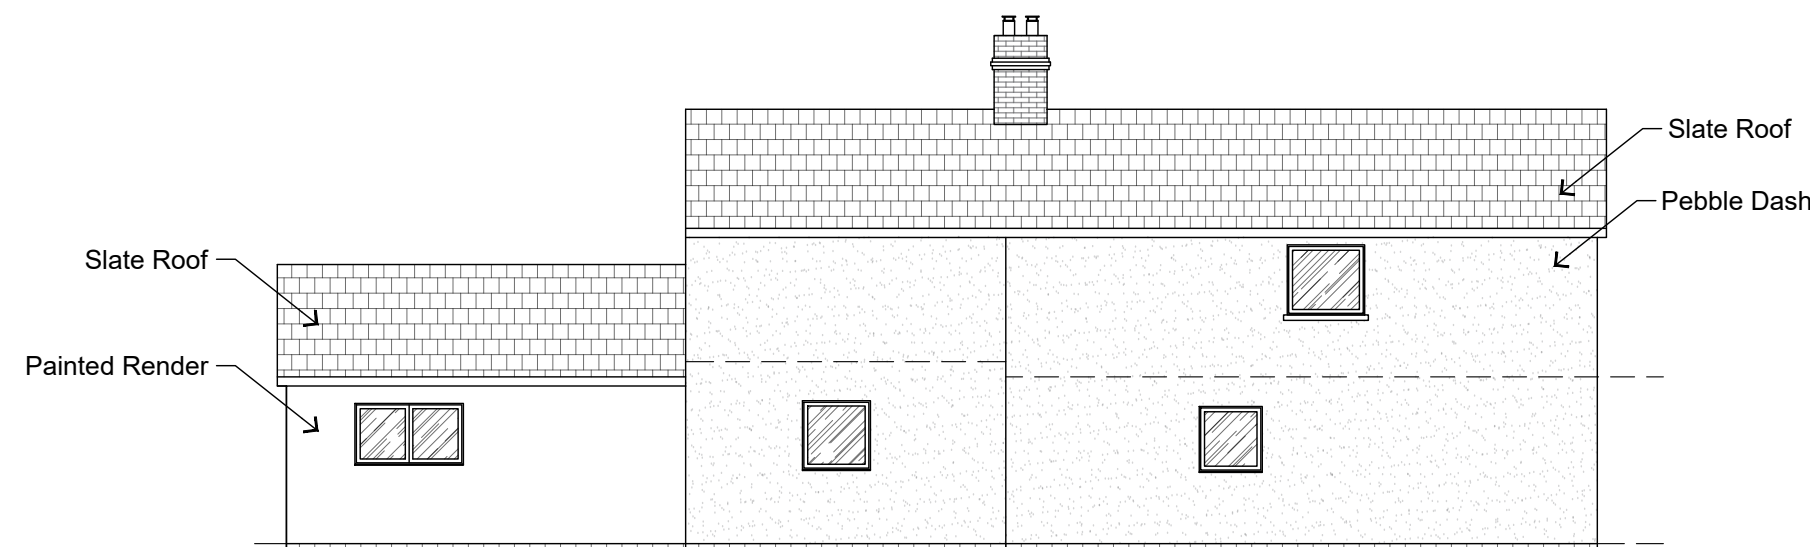

WEST ELEVATION

0 1m 2m
SCALE: 1:100

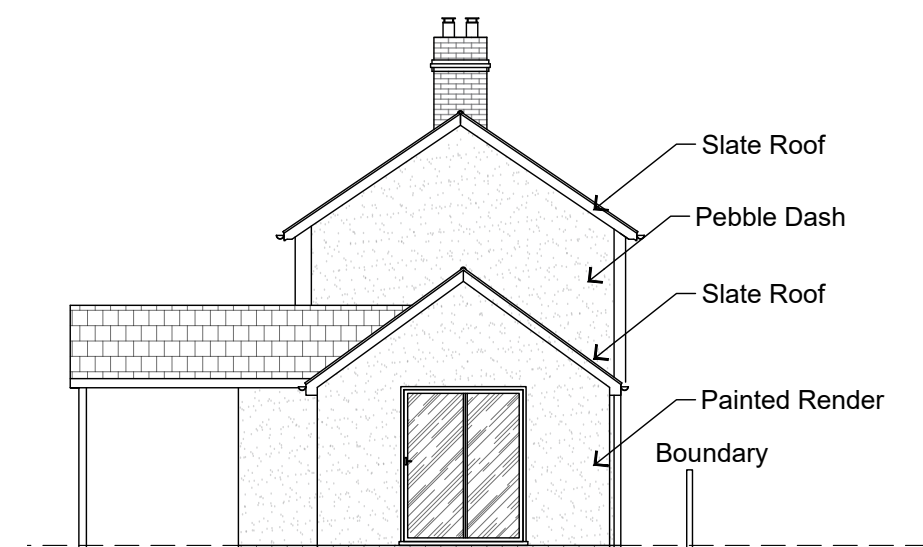

NORTH ELEVATION

0 1m 2m
SCALE: 1:100

Do not scale from this drawing except for planning purposes only. All measurements to be checked on site prior to the commencement of works.

ADDRESS: Noontrees, Beacon Hill, Hilmarton, Calne SN11 9HT
DRAWING TITLE: Existing Elevations
DRAWING NO: 011 PL 03
SCALE: A3 @ 1:100
DRAWN BY: PF DATE: March 2026