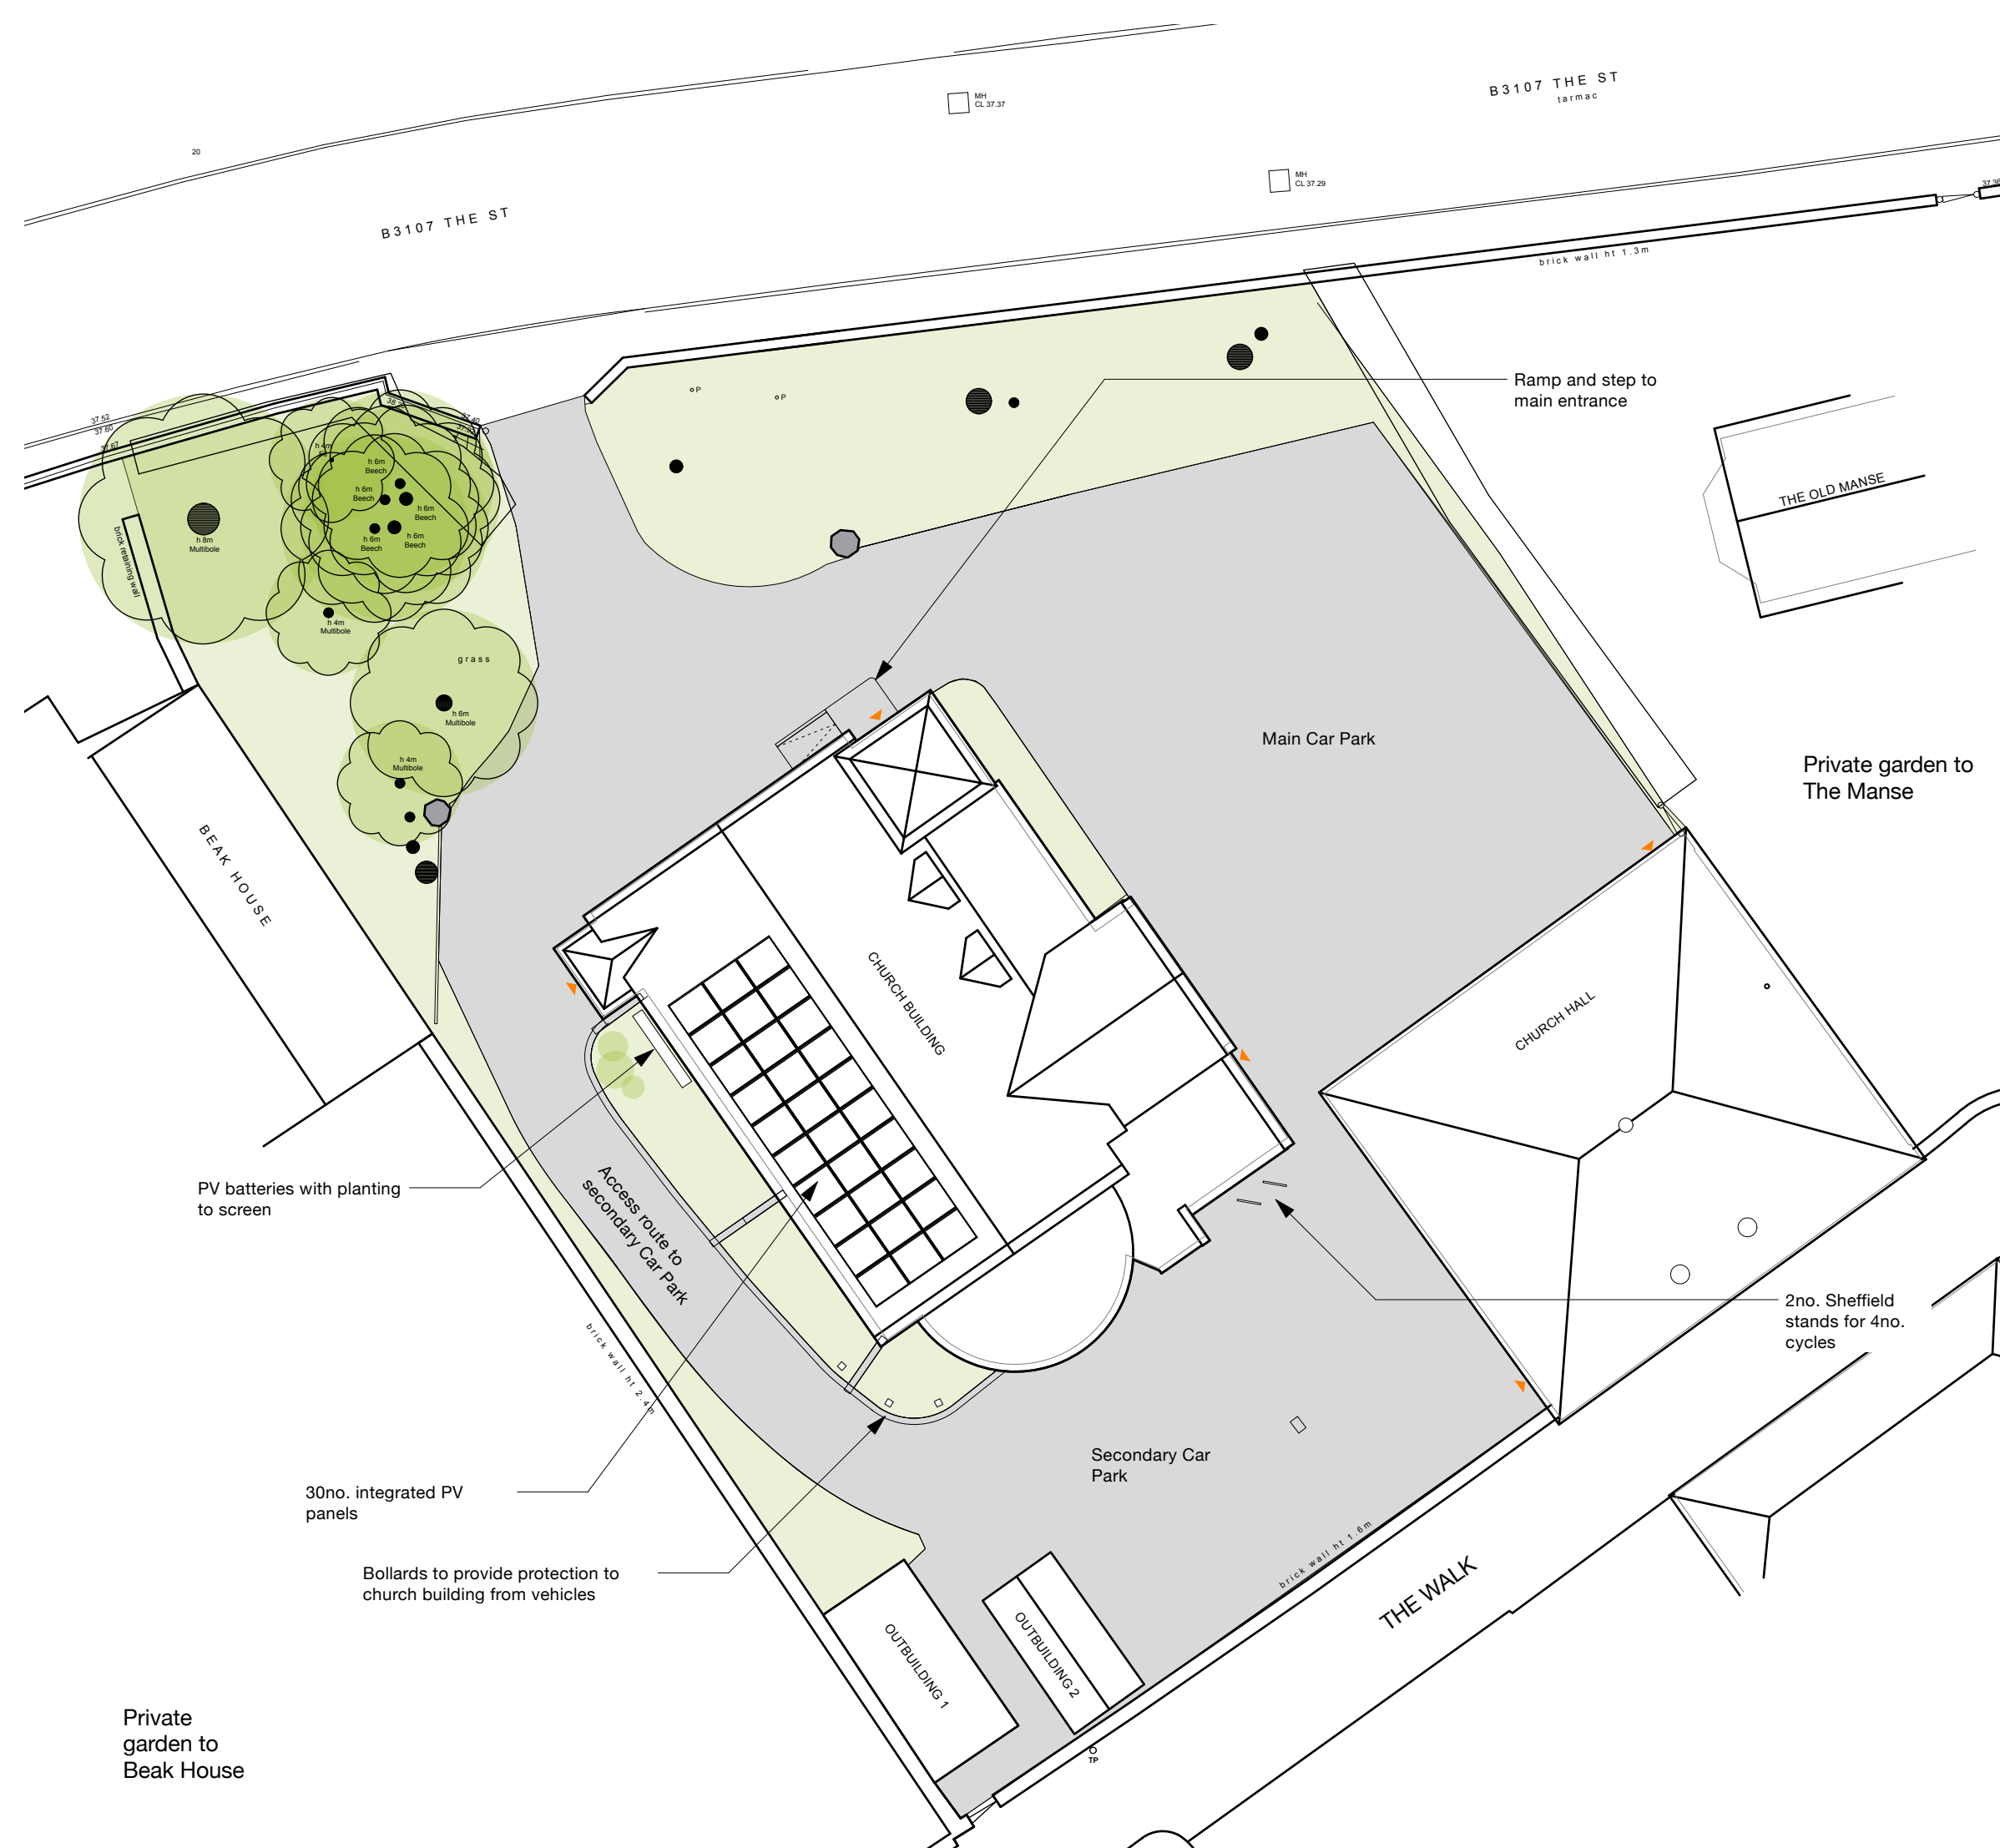


Rev.	Issue date	Revision Notes
A	06/05/2026	Reduced number of PV panels

PLANNING

olearygoss
ARCHITECTS

Chapel House
11a Alexandra Park
Bristol BS6 6QB
T 0117 989 2661
E mail@olearygoss.co.uk
W www.olearygoss.co.uk

Project Title
Holt United Reformed Church
89 The Street, Holt
BA14 6RS

Proposed Site Plan

Project No.	Drawing No.	Revision
3343	PA_105_A	
Date	Scale	
22/12/2025	1:200 @ A3	
Drawn by	Checked by	
CW	JG	