


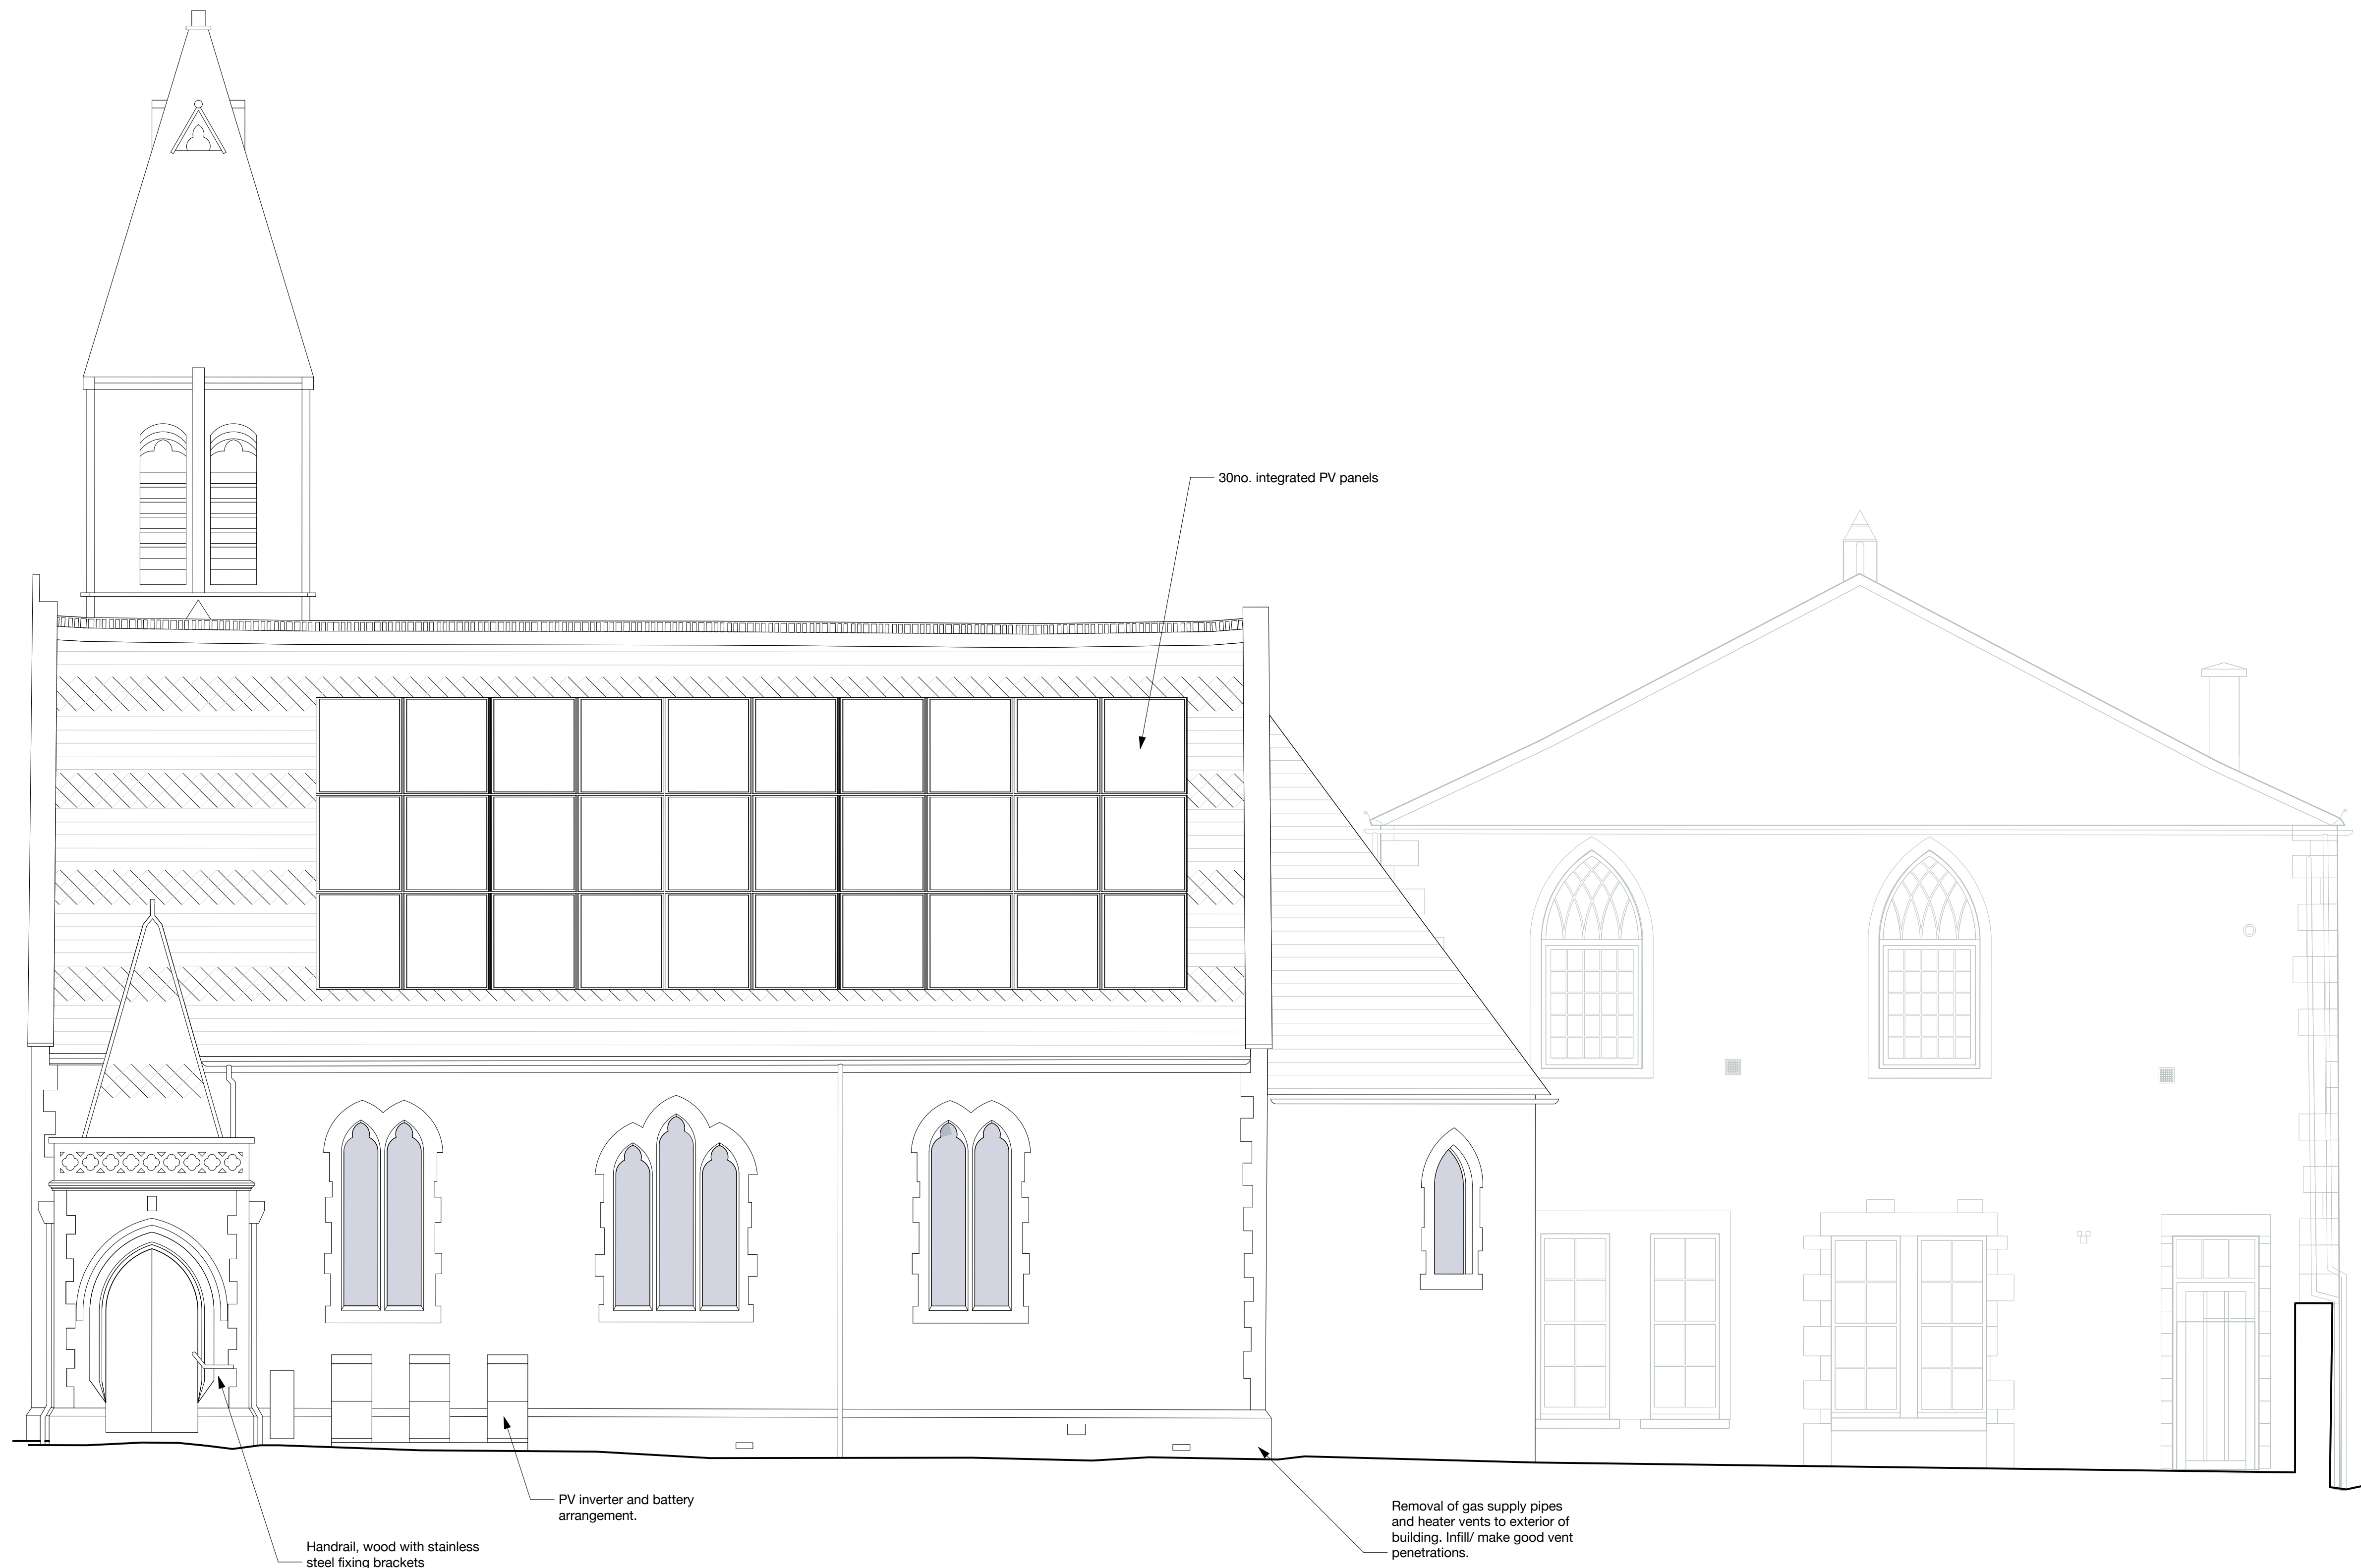

Proposed Southwest Elevation

A | 06/05/2026 | Reduced number of PV panels

Rev.	Issue date	Revision Notes
------	------------	----------------

PLANNING

olearygoss
ARCHITECTS

Chapel House
11a Alexandra Park
Bristol BS6 6QB

T 0117 989 2661
E mail@olearygoss.co.uk
W www.olearygoss.co.uk

Project Title
Holt United Reformed Church
89 The Street, Holt
BA14 6RS

Drawing Title
**Proposed Church
Southwest Elevation**

Project No.	Drawing No.	Revision
3343	PA_170	A

Date	Scale
22/12/2025	1:50 @ A1 / 1:100 @ A3
Drawn by CW	Checked by JG

