




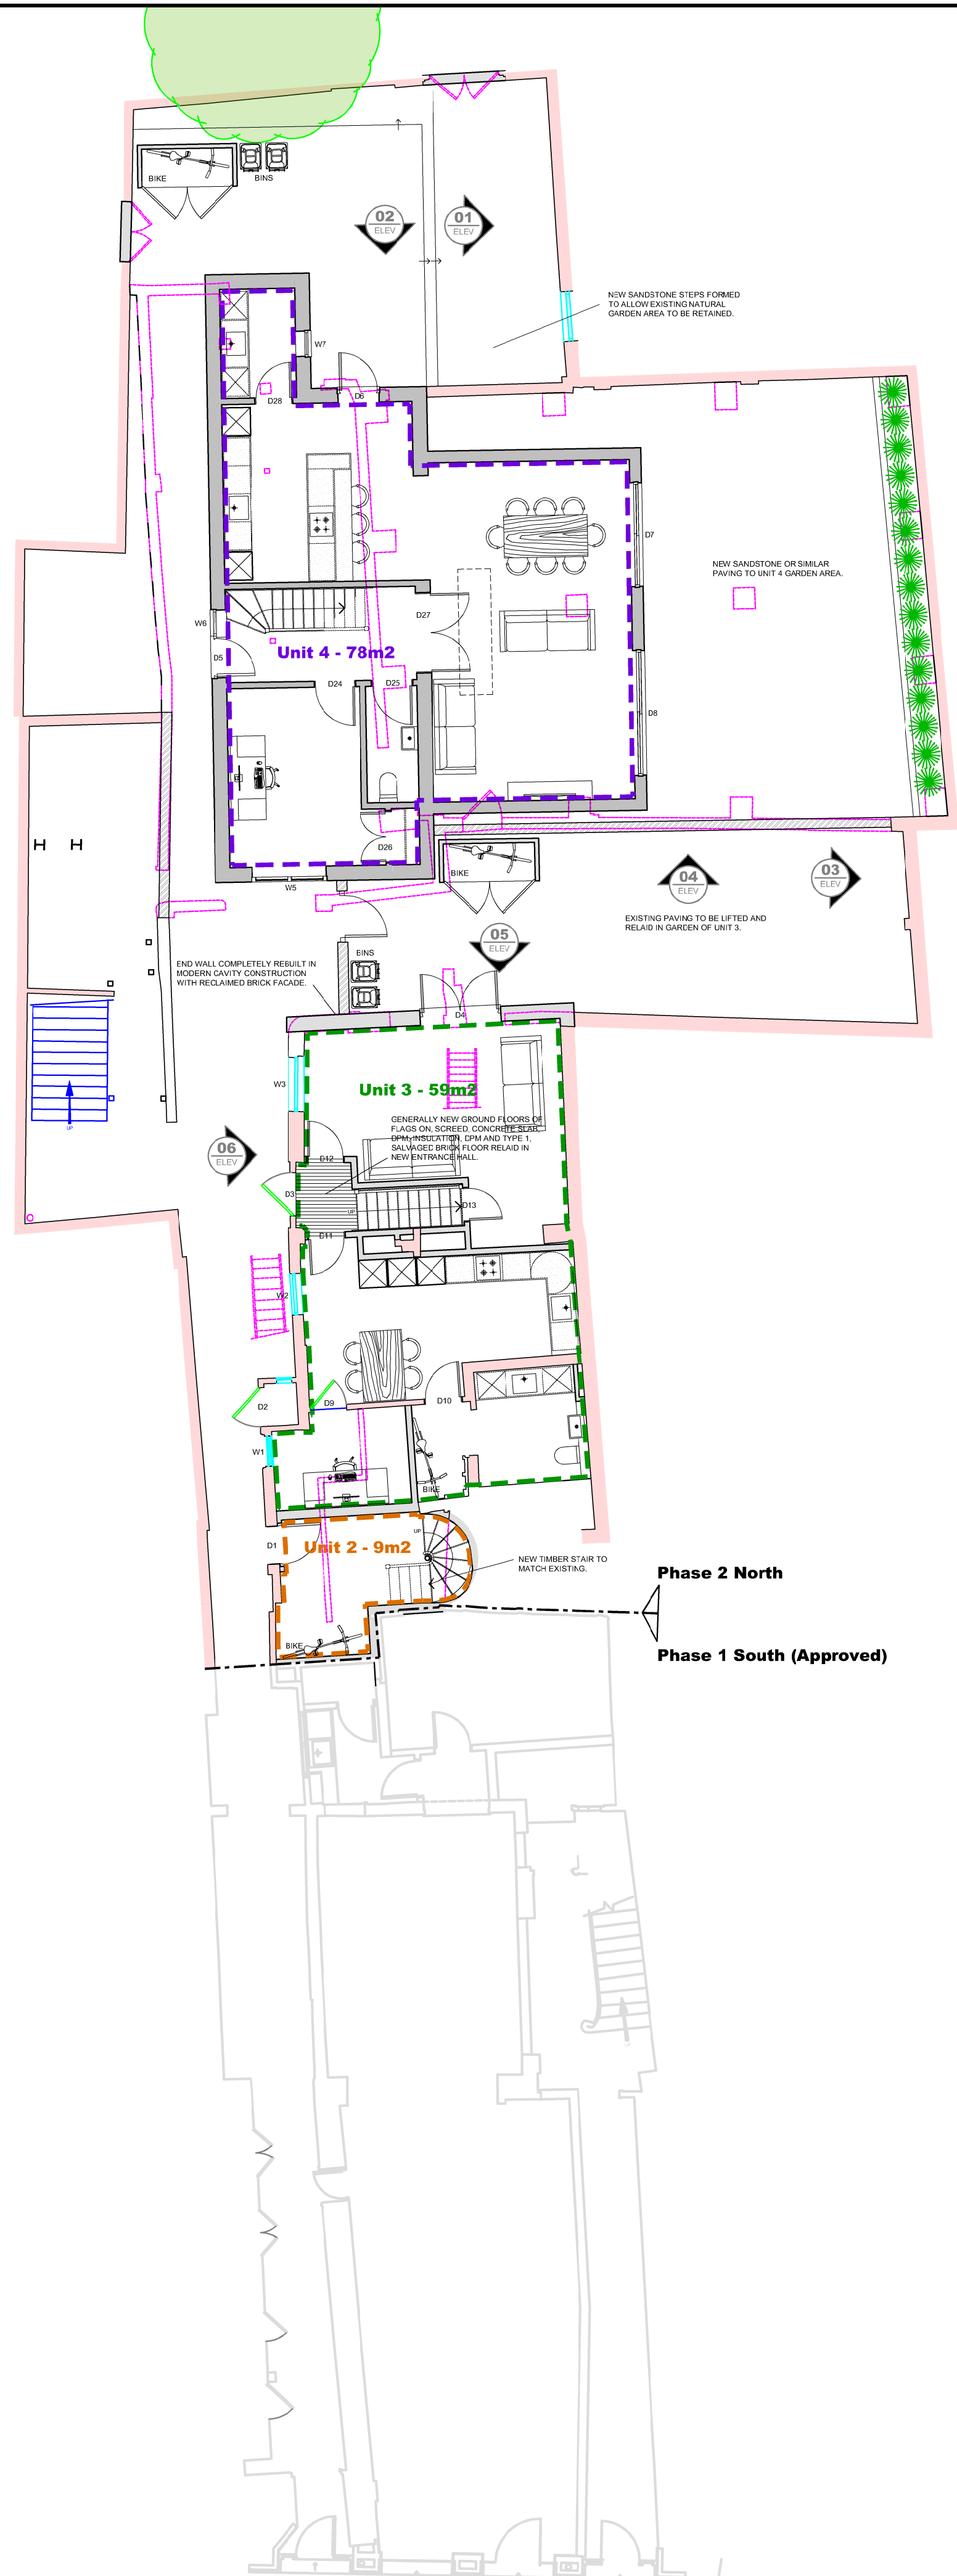


GROUND FLOOR

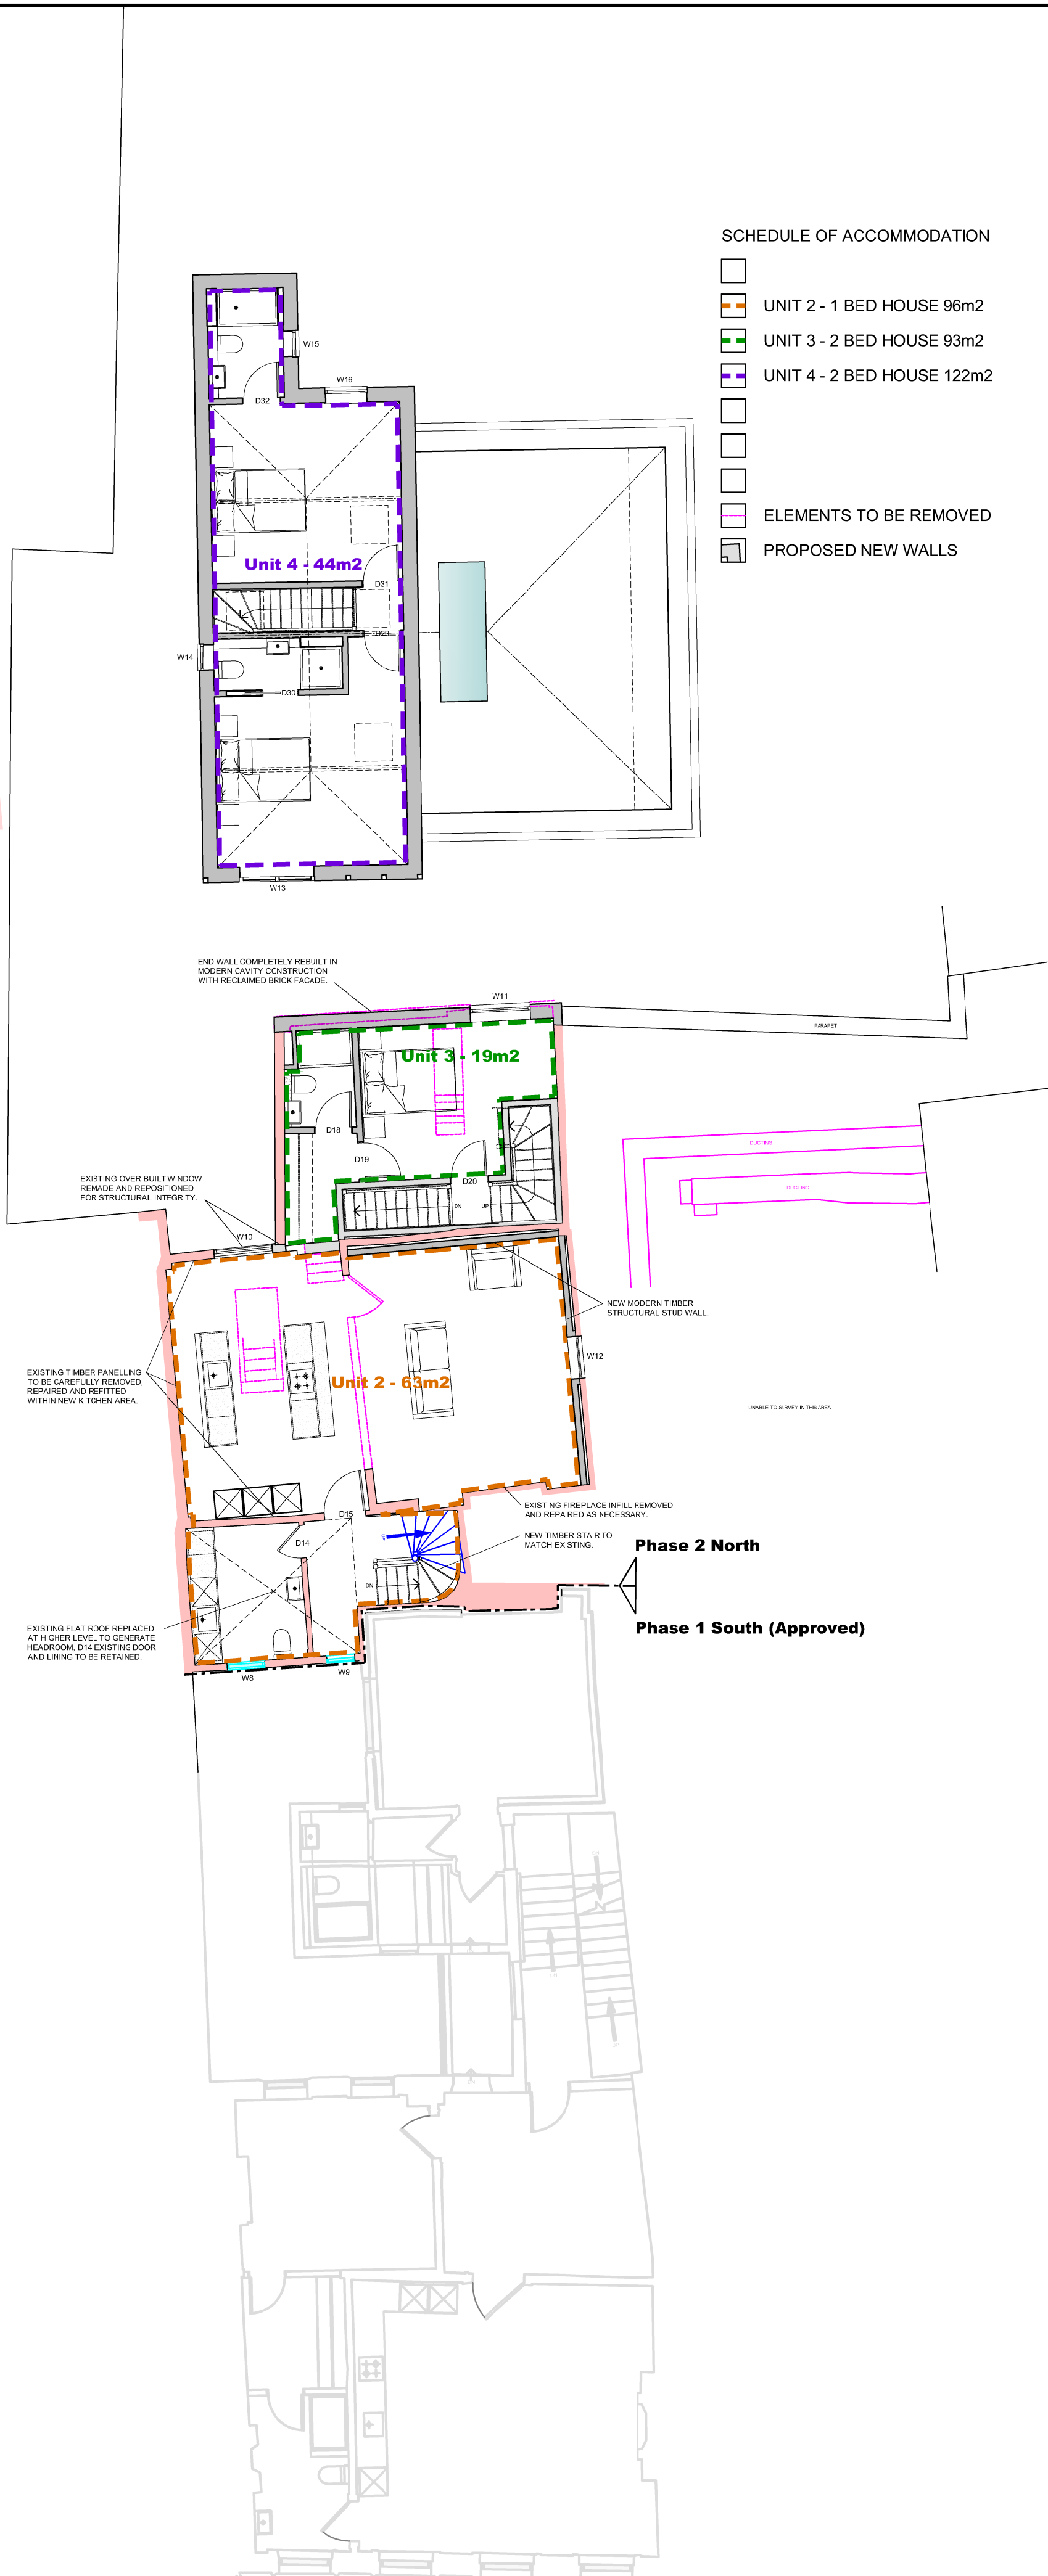

FIRST FLOOR

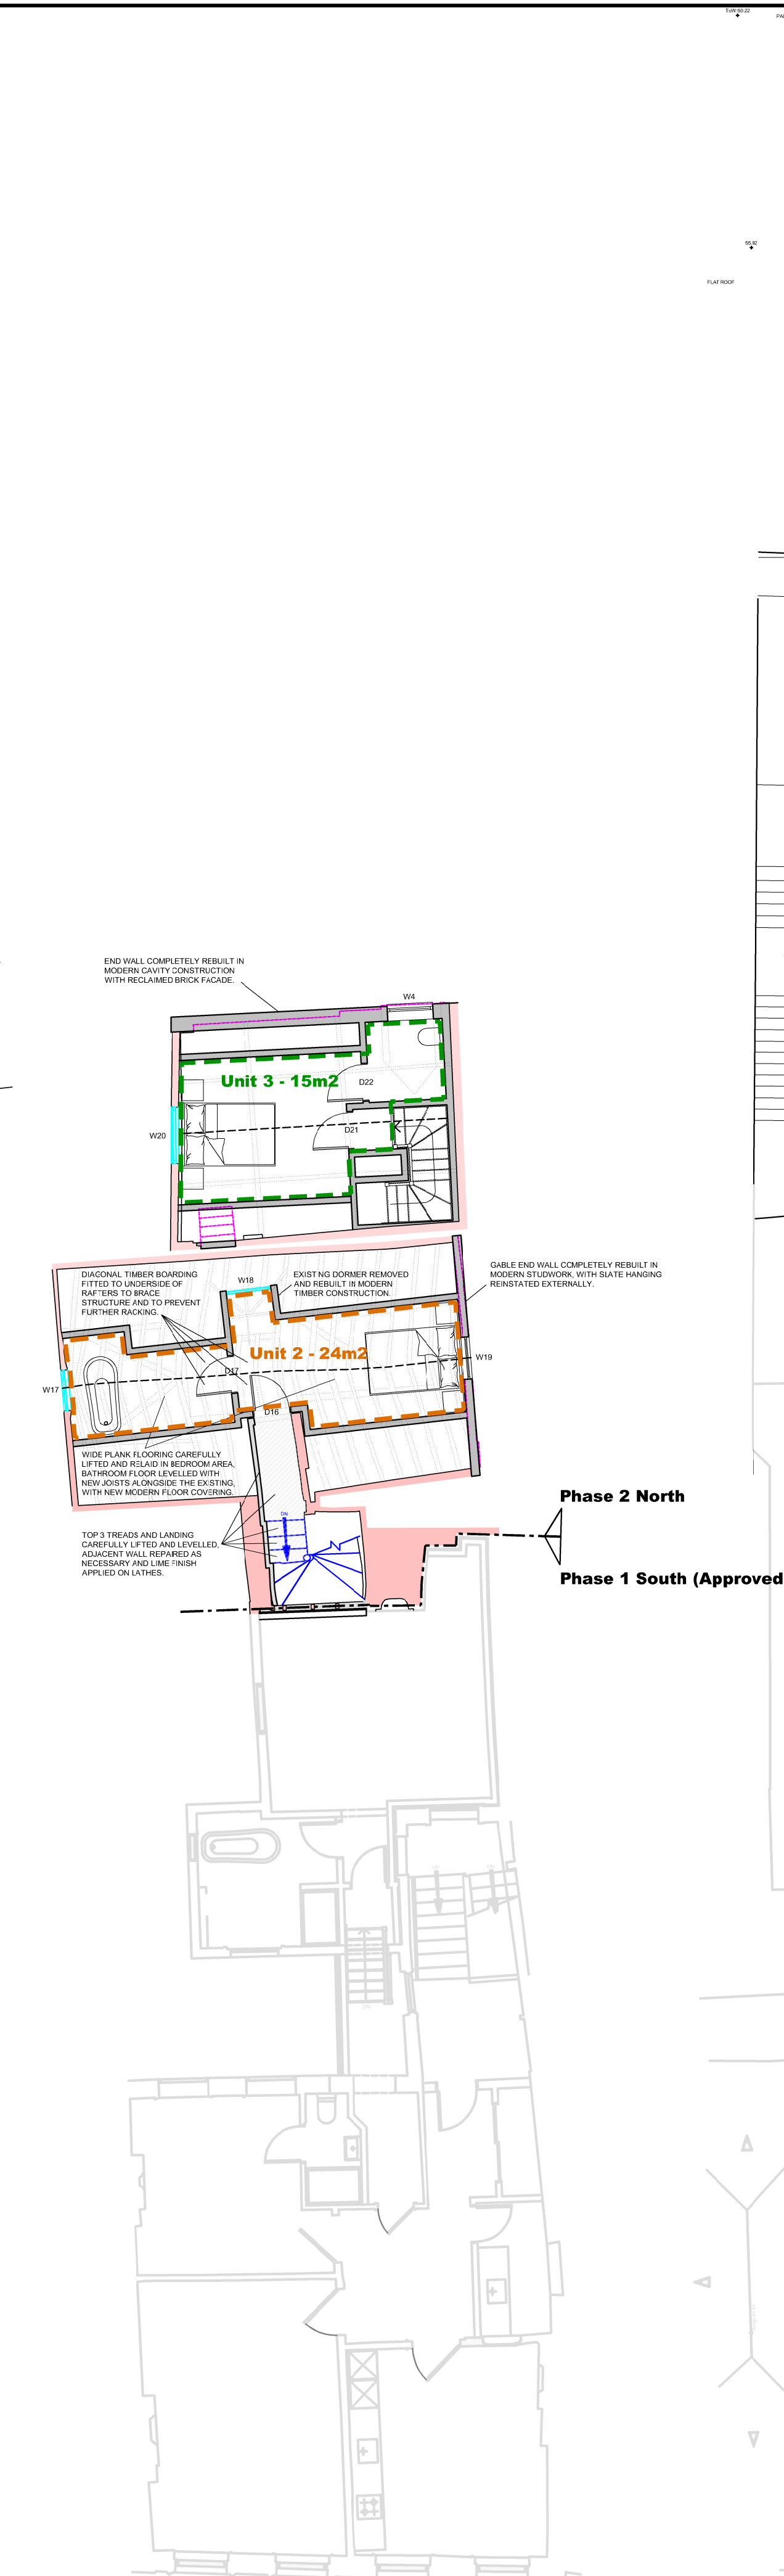

SECOND FLOOR

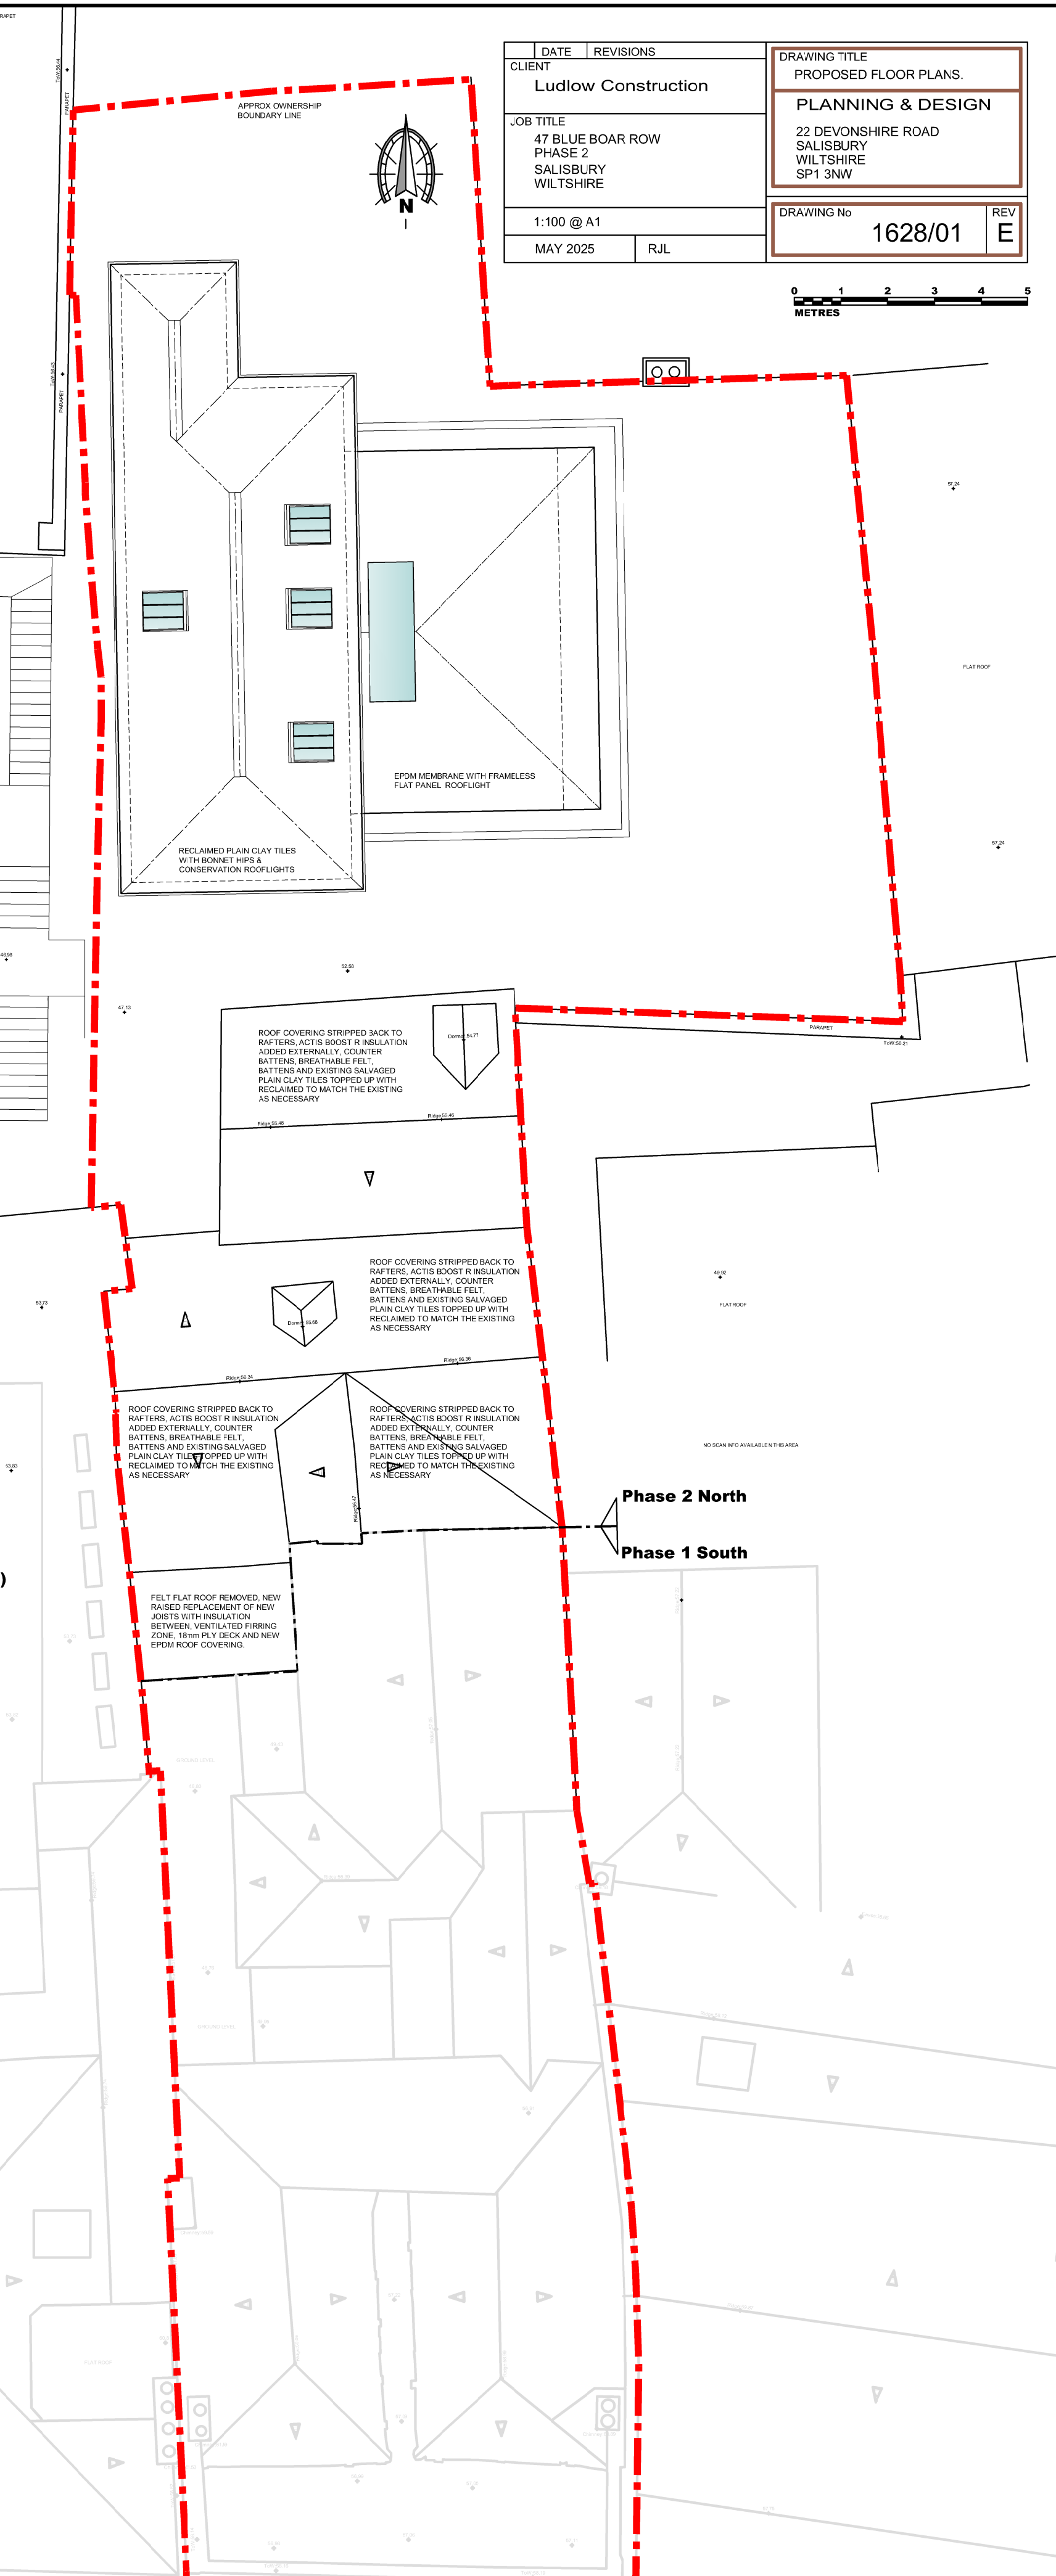

ROOF FLOOR

- SCHEDULE OF ACCOMMODATION
- UNIT 2 - 1 BED HOUSE 96m2
 - UNIT 3 - 2 BED HOUSE 93m2
 - UNIT 4 - 2 BED HOUSE 122m2
 - ELEMENTS TO BE REMOVED
 - PROPOSED NEW WALLS

DATE	REVISIONS	DRAWING TITLE
CLIENT	Ludlow Construction	PROPOSED FLOOR PLANS.
JOB TITLE	47 BLUE BOAR ROW PHASE 2 SALISBURY WILTSHIRE SP1 3NW	PLANNING & DESIGN
1:100 @ A1		DRAWING No 1628/01
MAY 2025	RJL	REV E

0 1 2 3 4 5
METRES