



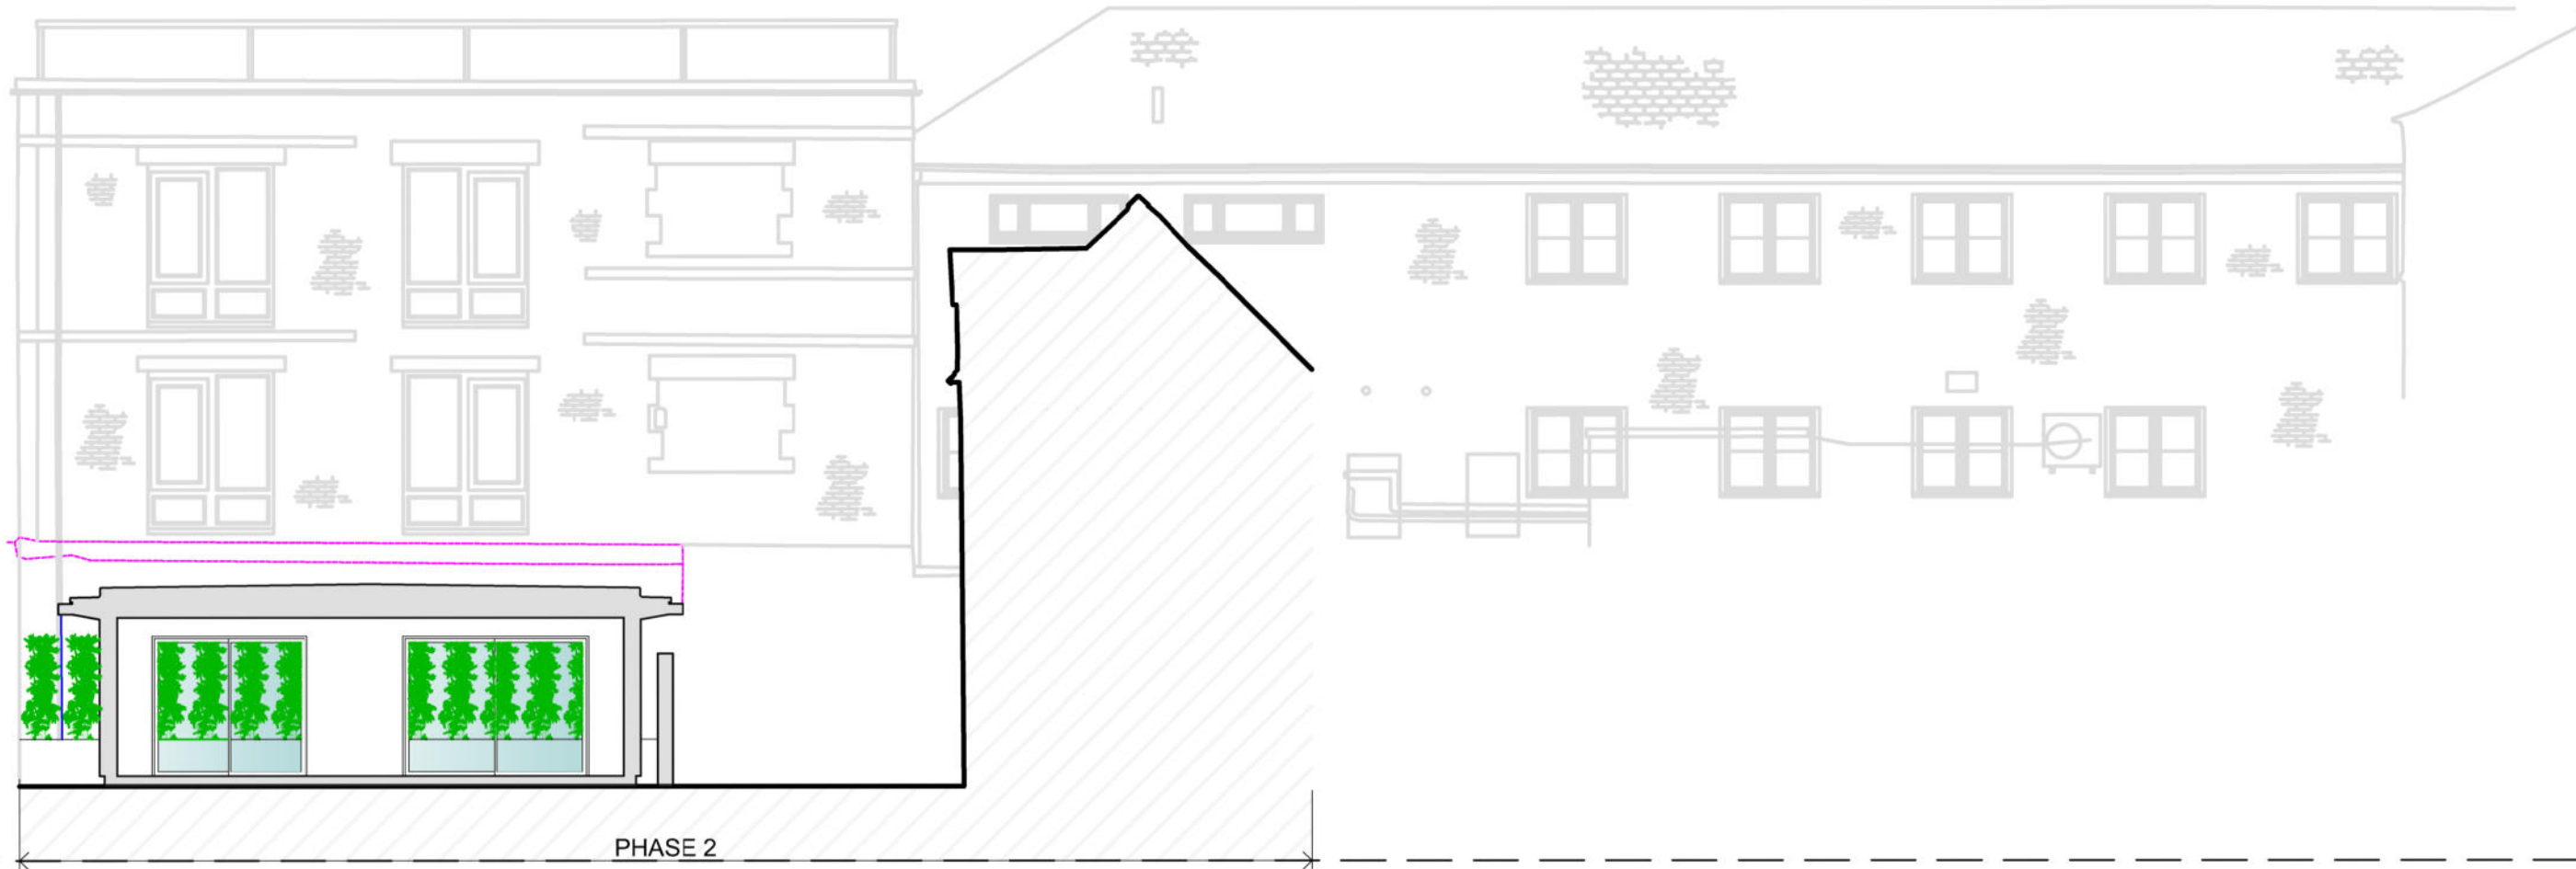

ELEVATION 07

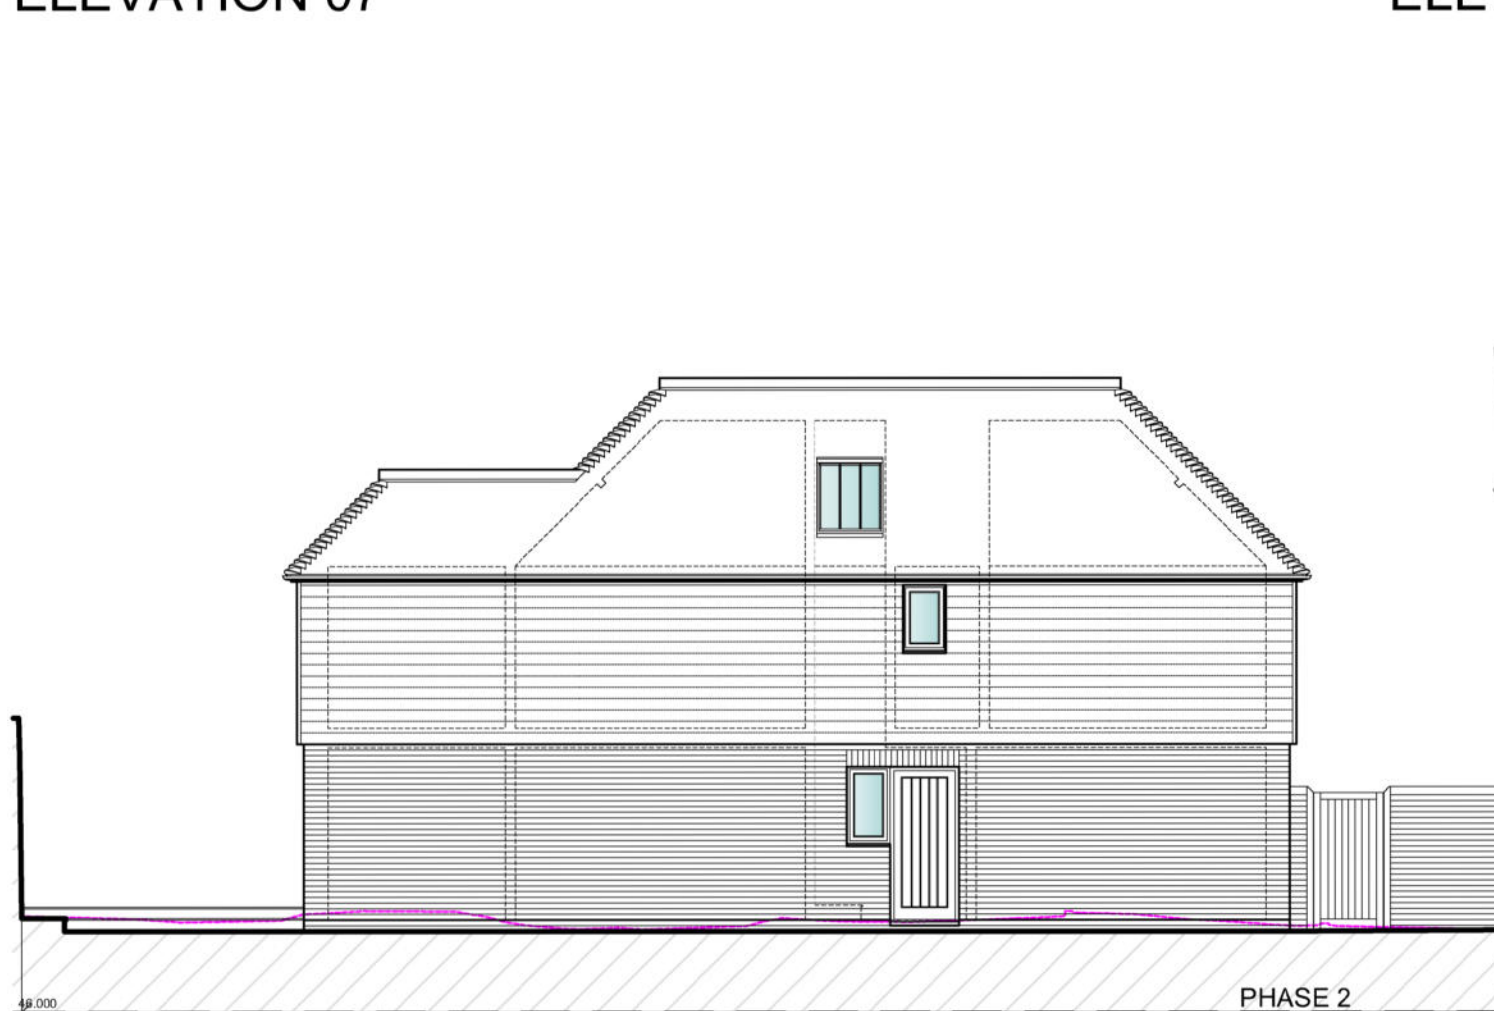

ELEVATION 03




ELEVATION 06



CROSS SECTION E-F



CROSS SECTION C-D

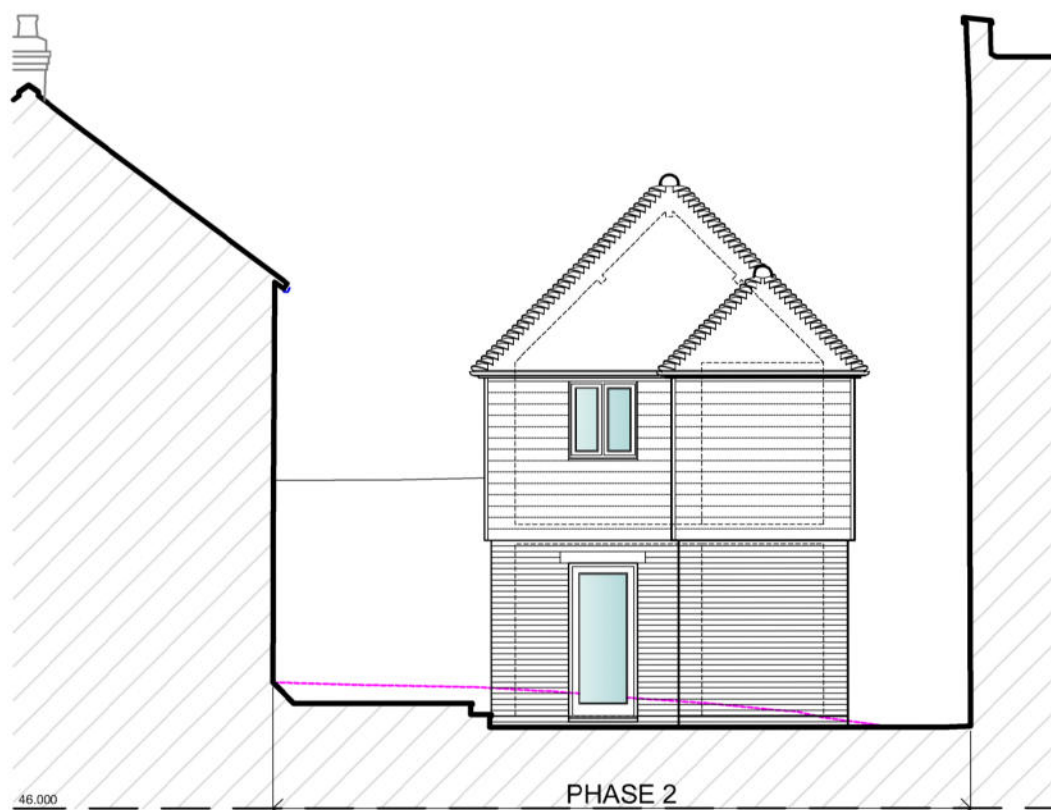

ELEVATION 02


SCHEDULE OF MATERIALS FOR NEW BUILD:
TWO STOREY ELEMENTS
ROOF: HANDMADE FLAIN CLAY TILES WITH BONNET HIPS TO ROOF WITH VELLUX CONSERVATION ROOFLIGHTS
HALF ROUND CAST ALUMINIUM GUTTERING AND DOWNPIPES
WALLS: IMPERIAL WEATHERED RED BRICKWORK WITH 1/2 FEATHER EDSSED FIRST FLOOR CLADDING
WINDOWS AND DOORS IN PAINTED HARDWOOD WITH OAK LINTELS
SINGLE STOREY ELEMENTS
ROOF: EPDM FLAT ROOF MEMBRANE WITH FLAT PANEL ROOFLIGHT
POWDER COATED ALUMINIUM BOX GUTTER
WALLS: BLUE ENGINEERING BRICKWORK UP TO DPC WITH ZINC STANDING SEAM VERTICAL CLADDING ABOVE
SLIDING DOORS SLIMLINE POWDER COATED ALUMINIUM




EAST ELEVATION




ELEVATION 05

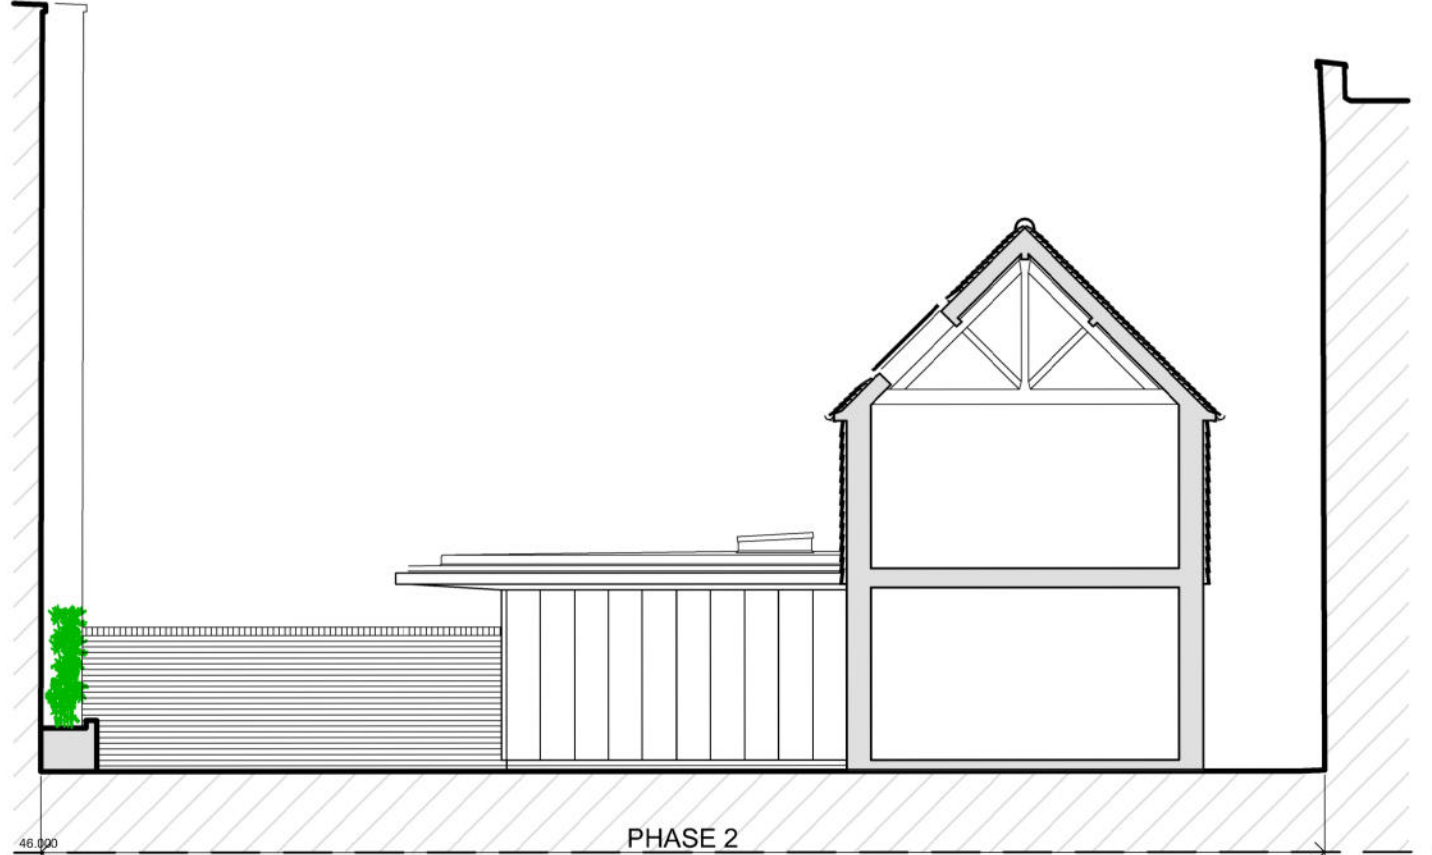

NORTH SECTIONAL ELEVATION

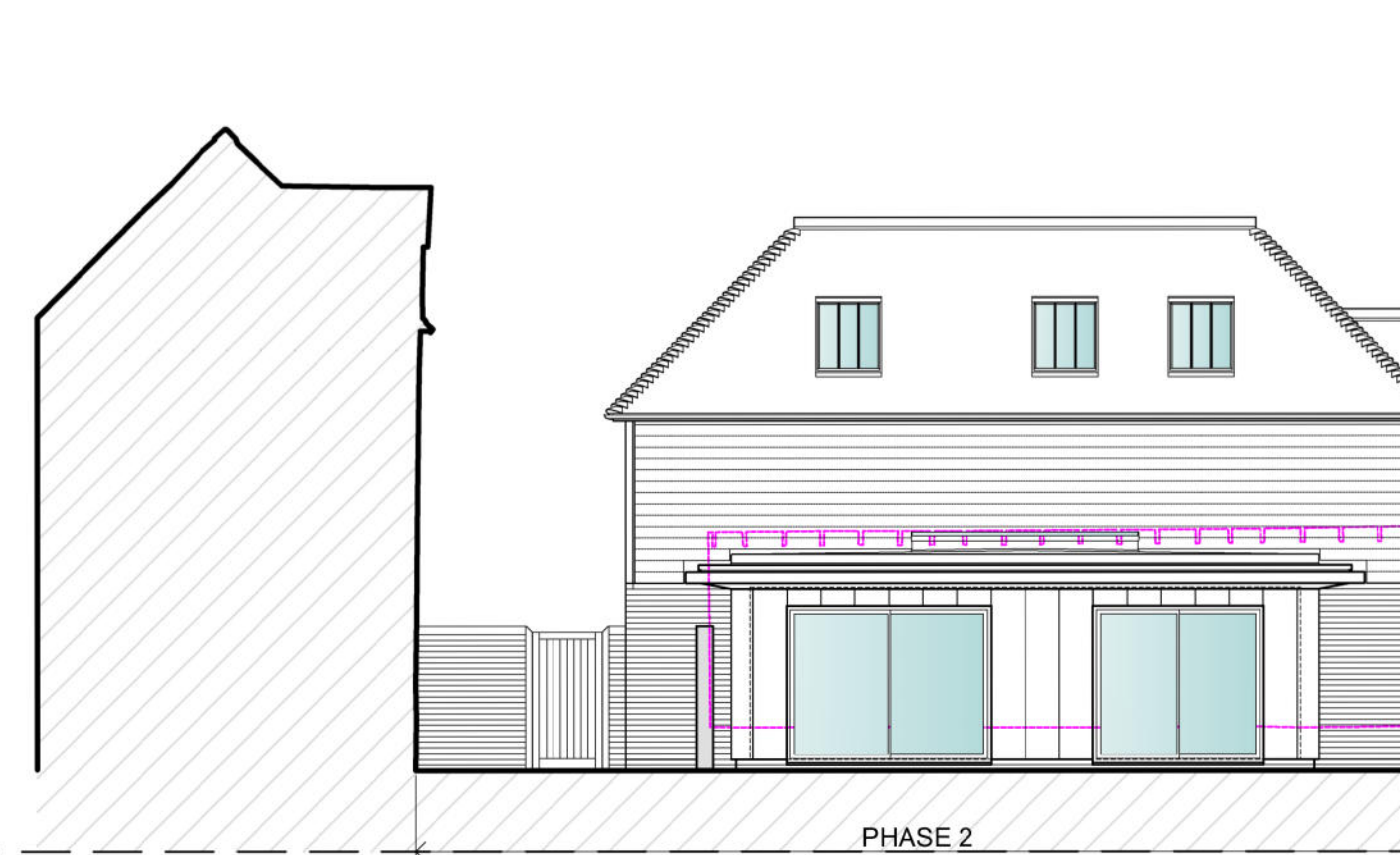

EAST ELEVATION

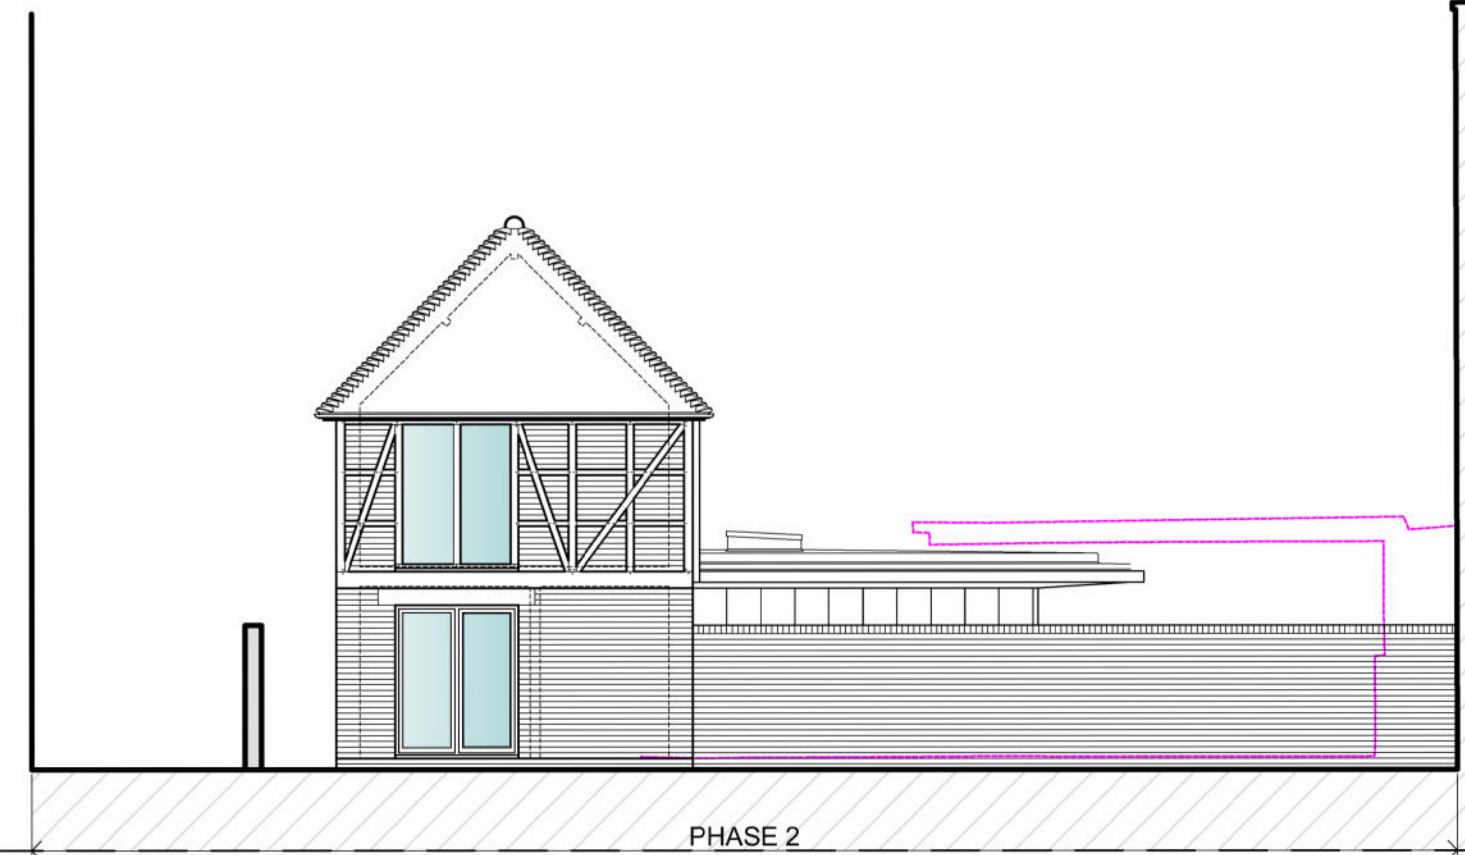

ELEVATION 04

DATE

REVISIONS

CLIENT

Ludlow Construction

JOB TITLE

47 BLUE BOAR ROW
SALISBURY
WILTSHIRE
SP1 3NW

1:100 @ A1

MAR 2026

RJL

DRAWING TITLE

PROPOSED PHASE 2 ELEVATIONS

PLANNING & DESIGN

22 DEVONSHIRE ROAD
SALISBURY
WILTSHIRE
SP1 3NW

DRAWING No

1628/02

REV

B

0 1 2 3 4 5

METRES