


KEY

- Existing Tree Canopy
- Tree Root Protection Zone

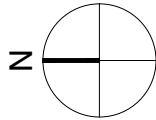


Cycle Storage Key

- New cycle storage for x1 bicycle (210cm W x 105cm D x 130cm H)
- Re-positioned bins
- Entrance to cycle unit
- Refer to Garden Sanctuary product brochure for detailed specification of bicycle storage units.



- Existing Tarmac
- Proposed Tarmac
- Proposed Paving Slabs
- Proposed Gravel
- Proposed permeable paving

 

B	2026.05.08 GM	Scale bar amended.
A	2026.04.20 GM	Submitted to discharge planning condition.
P4	2026.02.24 GM	Updated to reflect client comments 2026.02.19.
P3	2026.01.27 GM	Issued for review and comment.
P2	2025.01.07 GM	Issued for review and comment.
P1	2025.10.23 GM	Issued for review and comment.

Client New Key Developments
Project Former Care Home, Derry Hill, Calne
Title Site Plan as Proposed - Cycle Storage

Drwg No. 1611 SK-022 B
Scale 1:200 @ A3
Date Oct.25
Drawn GM Checked MR

AARON EVANS
ARCHITECTS