



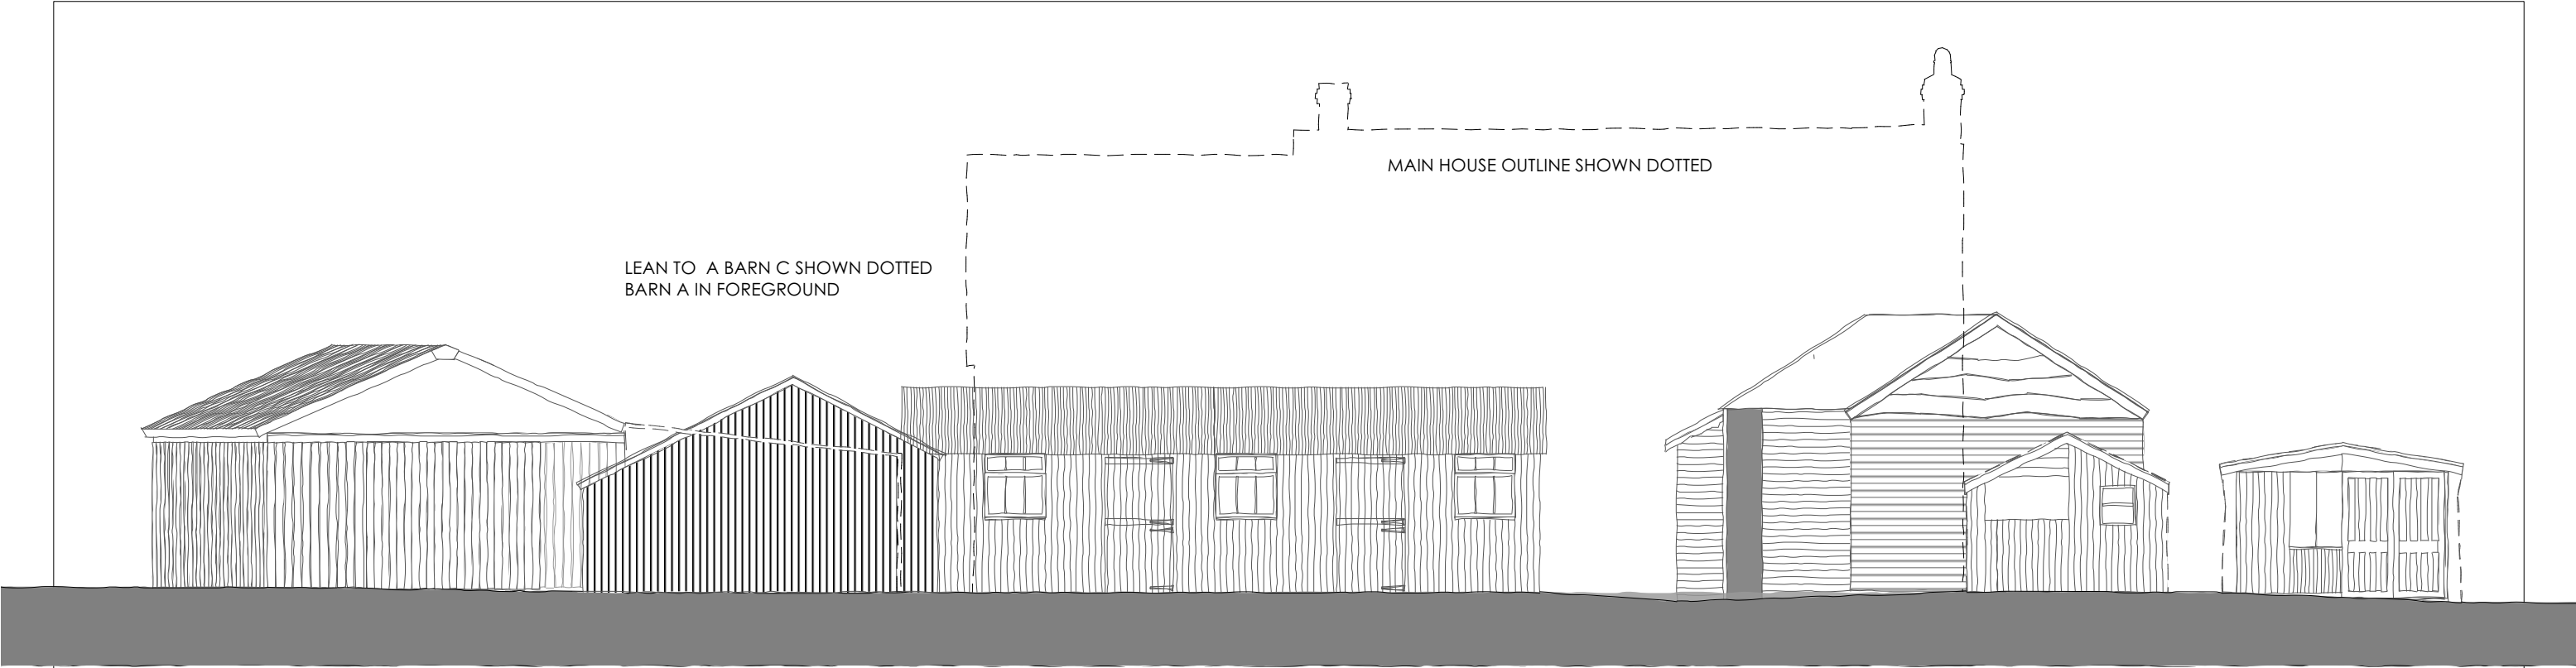

LEAN TO A BARN C SHOWN DOTTED
BARN A IN FOREGROUND

MAIN HOUSE OUTLINE SHOWN DOTTED

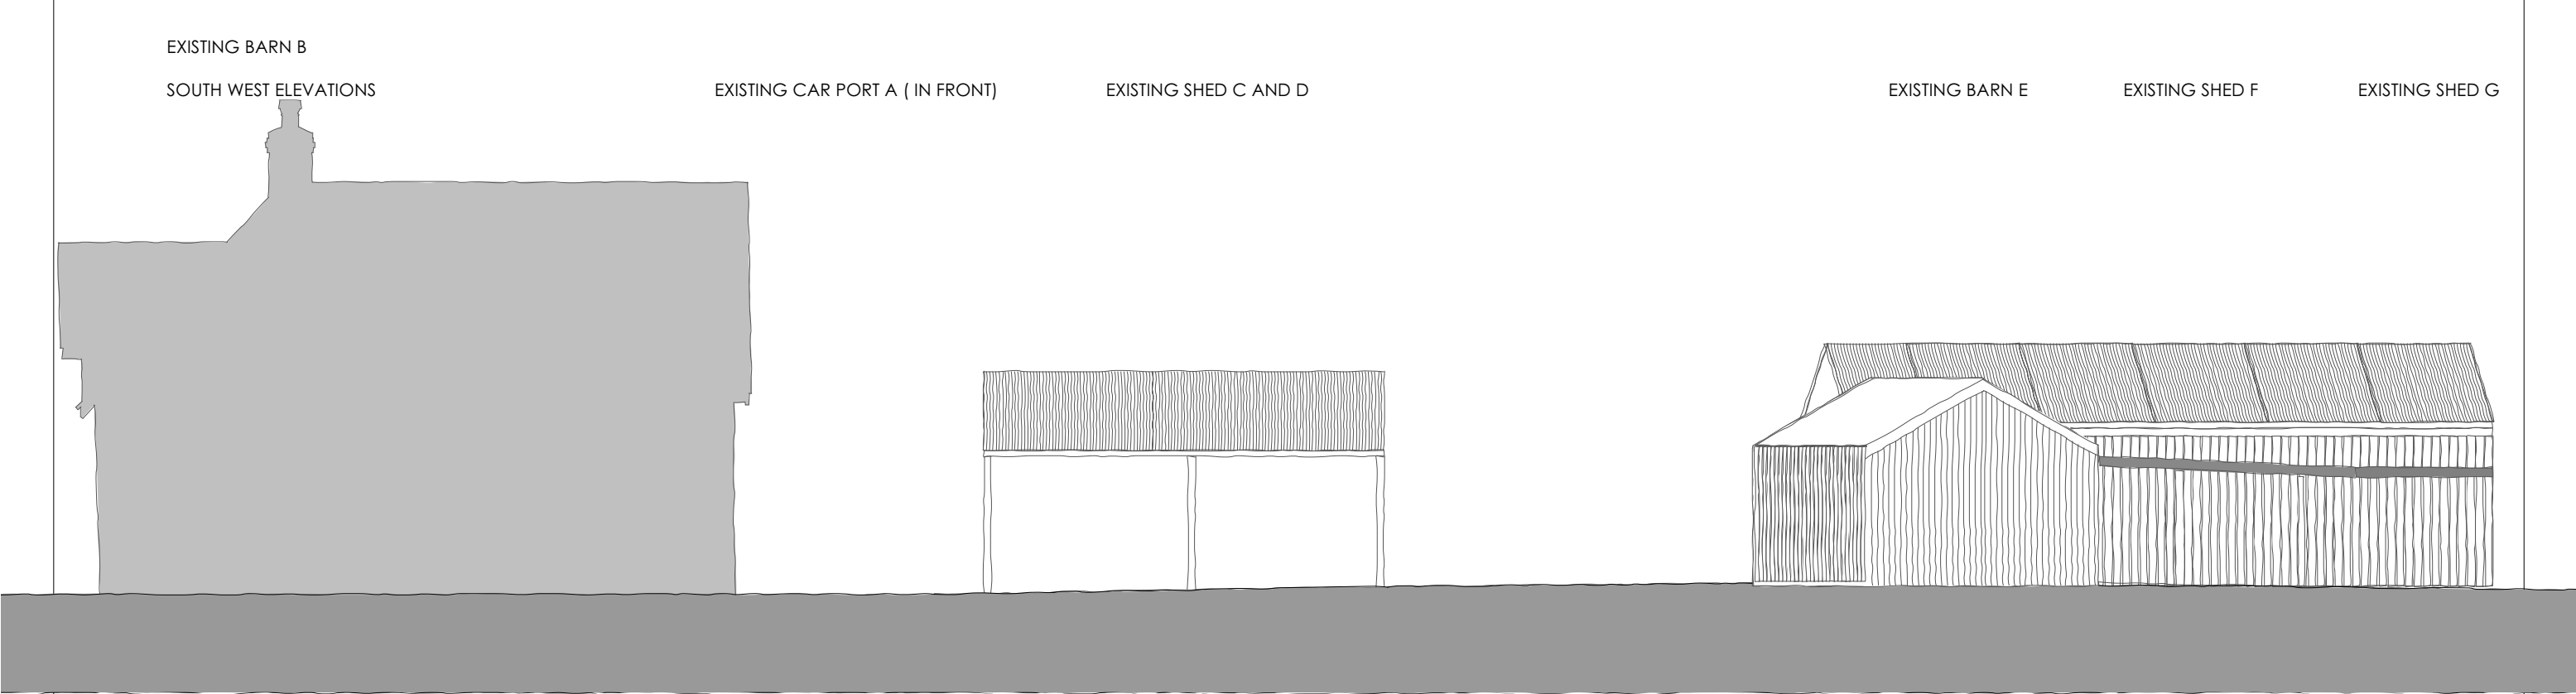

EXISTING BARN B

SOUTH WEST ELEVATIONS

EXISTING CAR PORT A (IN FRONT)

EXISTING SHED C AND D

EXISTING BARN E

EXISTING SHED F

EXISTING SHED G

EXISTING MAIN HOUSE
NORTH EAST
ELEVATION

MATERIALS - ALSO REFER DAS PHOTOS

EX ROOFS - CORRUGATED SHEET , PROFILE DARK COLOUR METAL

EX WALLS - HORIZONTAL AND VERTICAL TIMBER BOARDING NATURALLY WEATHER OR STAINED

EX WINDOWS / A GENERAL OFF PEG PAINTED TIMBER

EXISTING CAR PORT A

EXISTING BARN B BEHIND AND EXISITNG SHED D INFRONT

0 1 2 3 4

1:100 METRES

AMENDMENT:

Status	PLANNING			
Job no / drawing no	Job title			
868 S WOCP 02	62 USW-Stables			
Drawing title				
Ex Elevations 1				
Date	Sheet	Scale	Drawn by	Checked by
SEPT 2025	A3	1:100		

DATE

hetreed ross architects

hra

www.hetreedross.com 01225 755867