
 


SITE PLAN

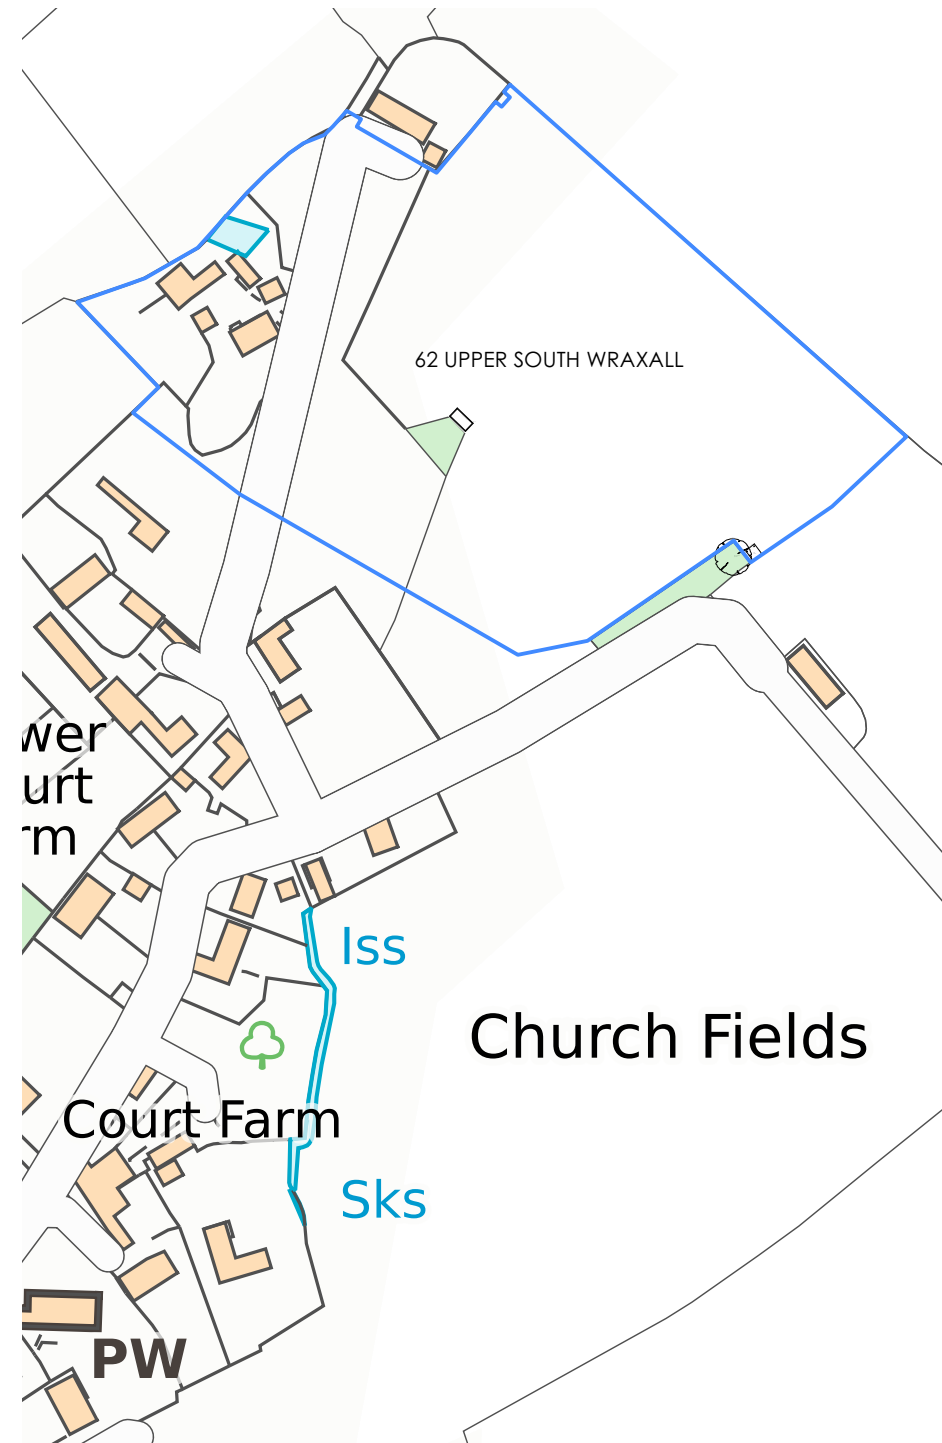

LOCATION PLAN

AMENDMENT:					DATE
Status	PLANNING				
Job no / drawing no	Job title				 www.hetreedross.com 01225 755867
868 S WOCP 100 62 USW-Stables					
Drawing title					
Location Plan / Site Plan					
Date	Sheet	Scale	Drawn by	Checked by	
SEPT 2025	A3	1:2500	ST	ST	
		1:500			