


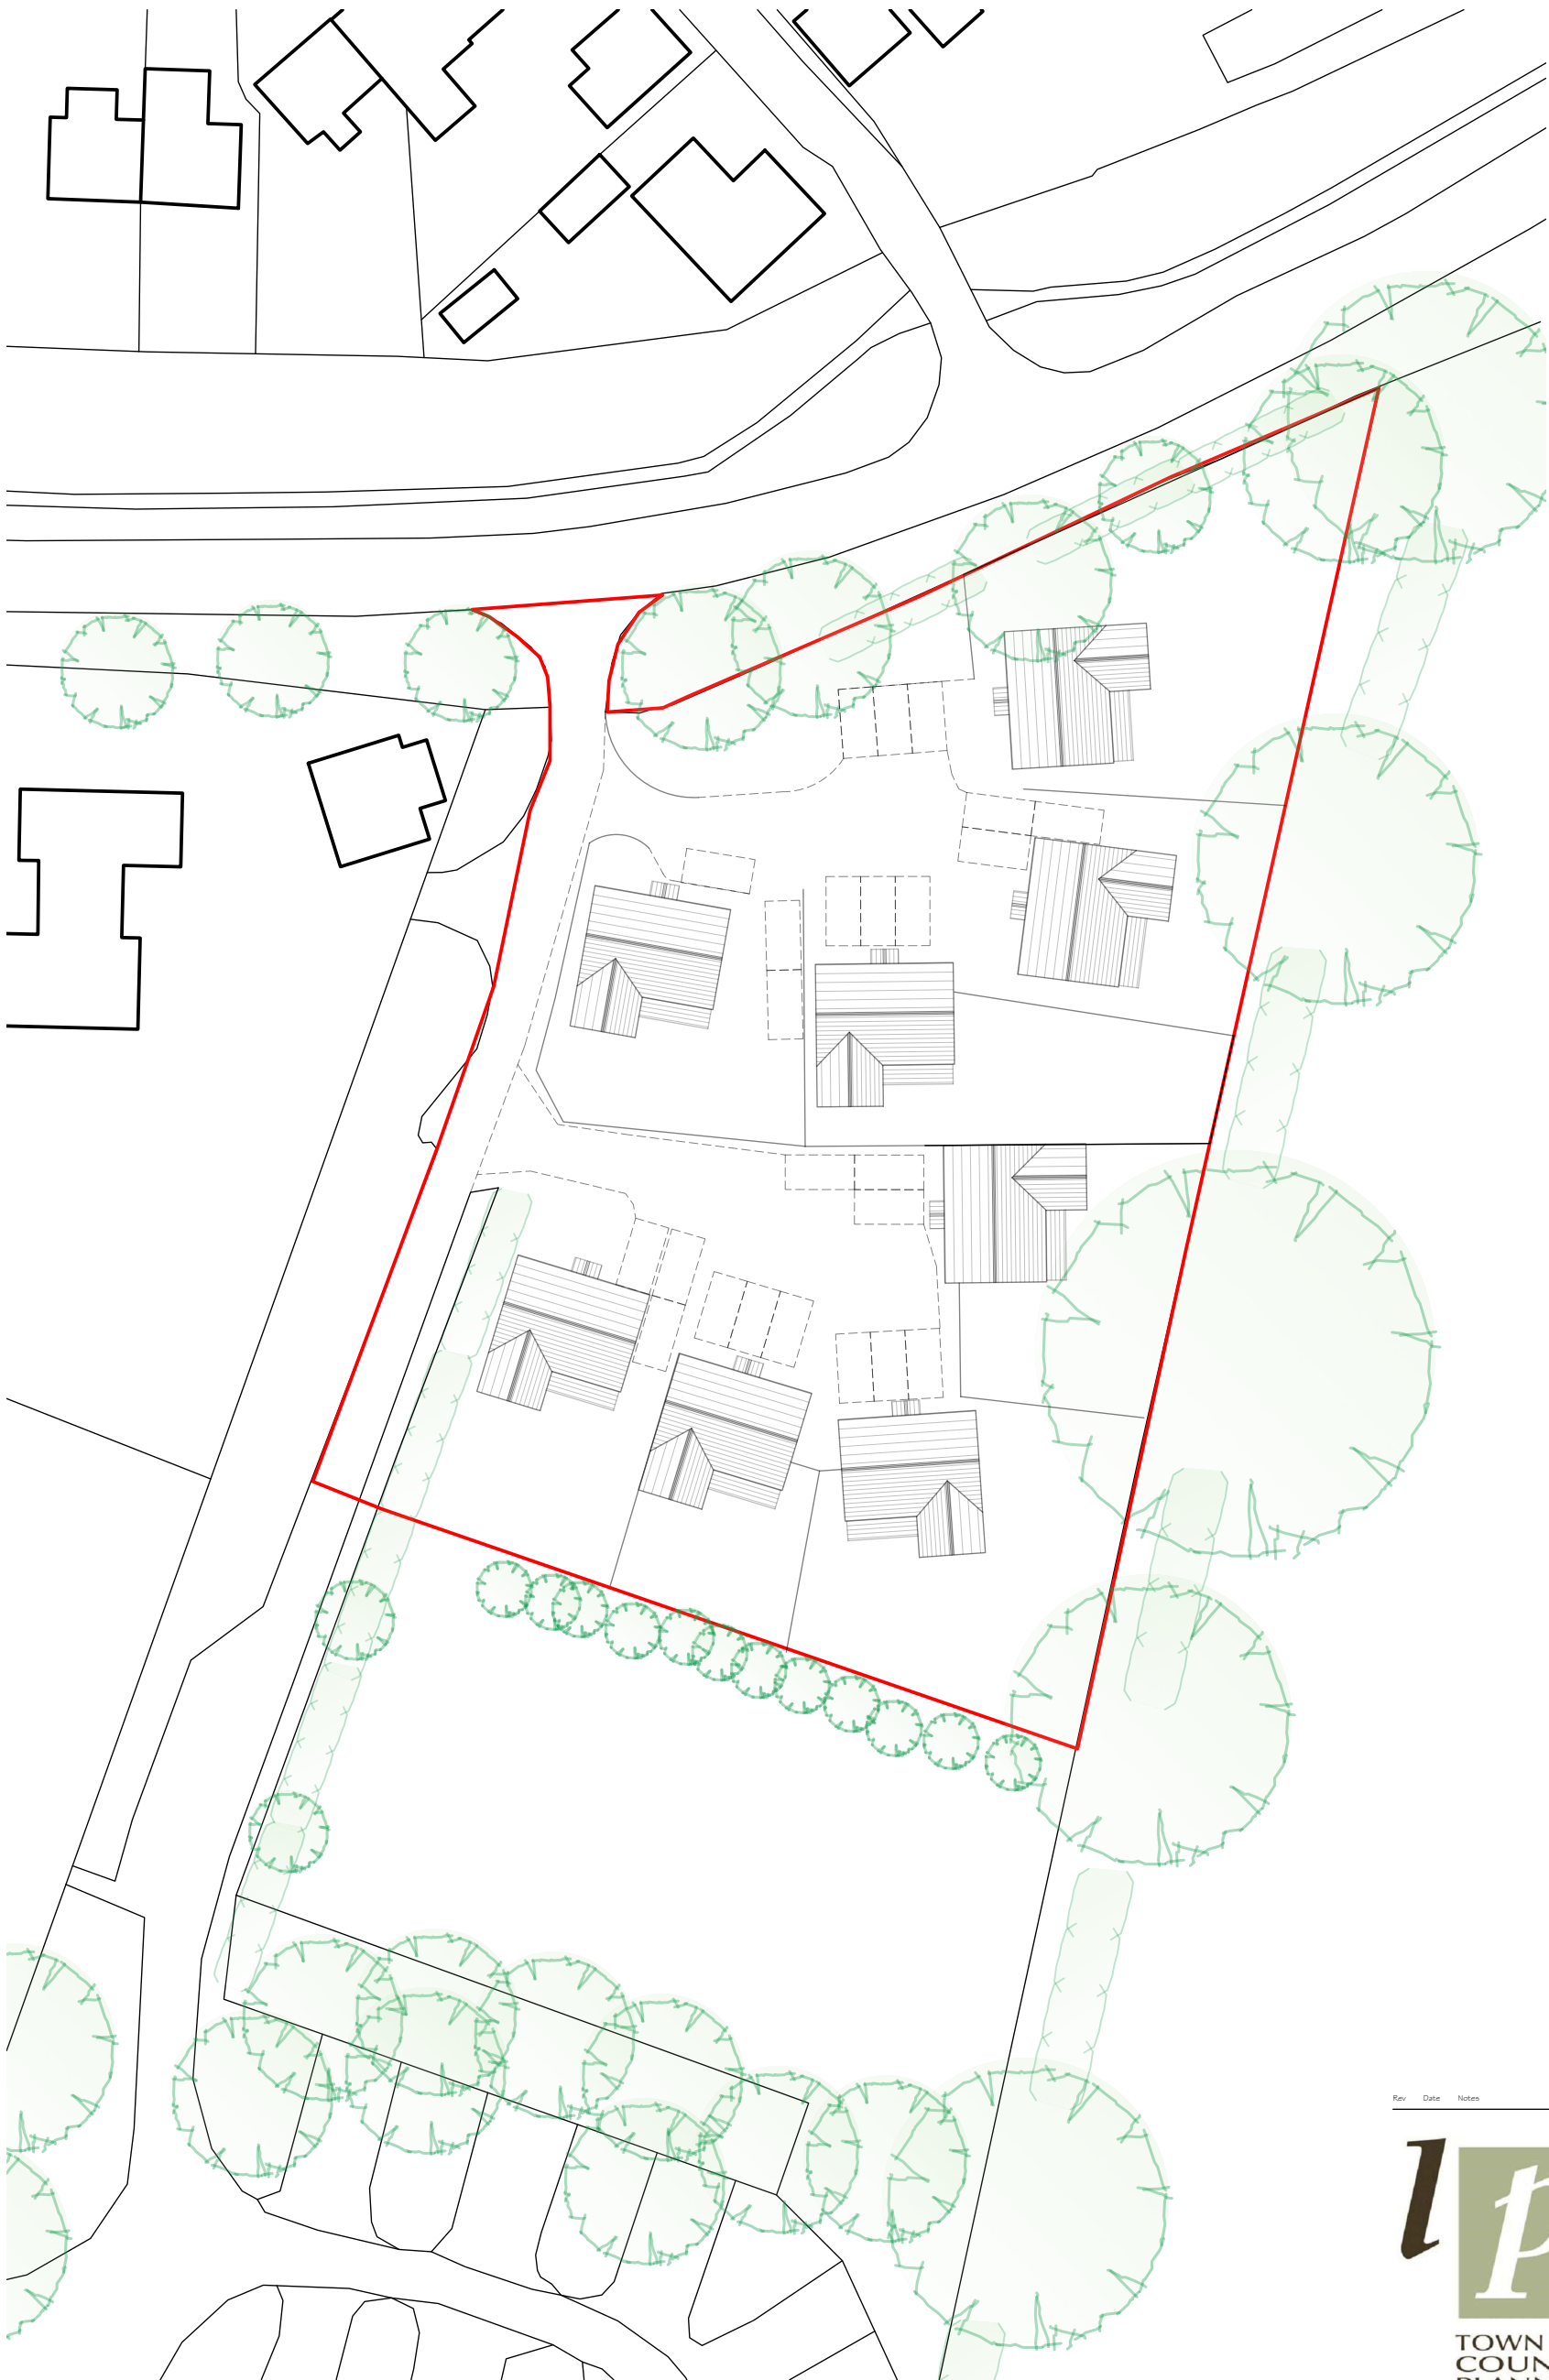

Rev Date Notes



TOWN AND
COUNTRY
PLANNING
DEVELOPMENT
CONSULTANTS

LPC (TRULL) LTD.,
TRULL, TETBURY, GLOUCESTERSHIRE GL8 8SQ
Tel: 01285 841433 email: admin@lpctrull.com

Client:
Mr & Mrs R Wilding
Project:
Land at Plough Lane,
Kington Langley,
Chippenham SN15 5PS

Drawing:
Proposed Site Plan

Date: March 2026 Scale: 1:500 @ A3

Drawing Number:
LPC 4218 PR 01

