




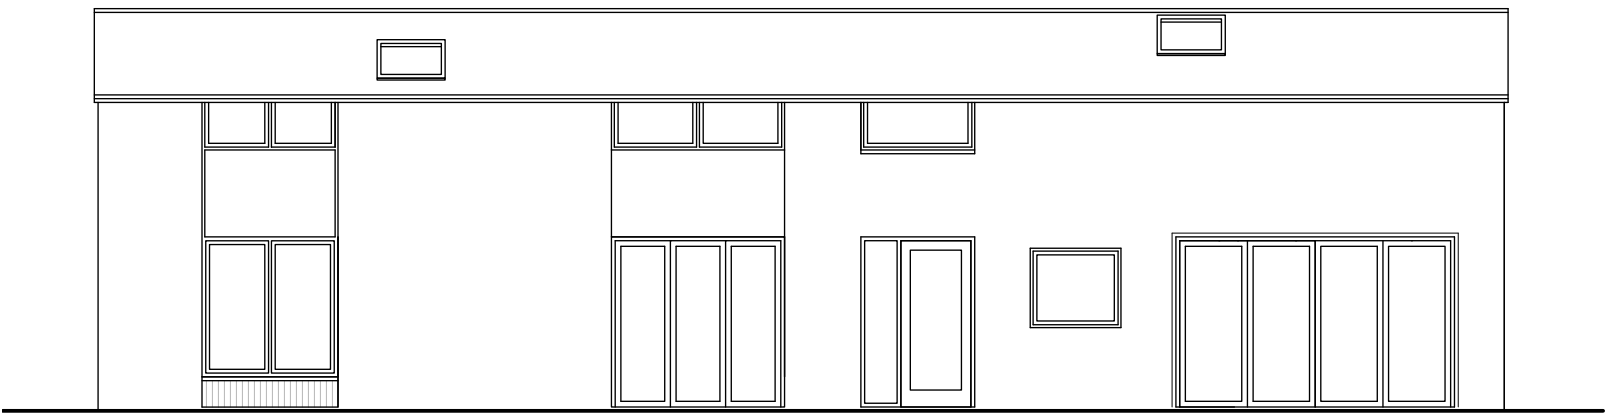


EAST ELEVATION

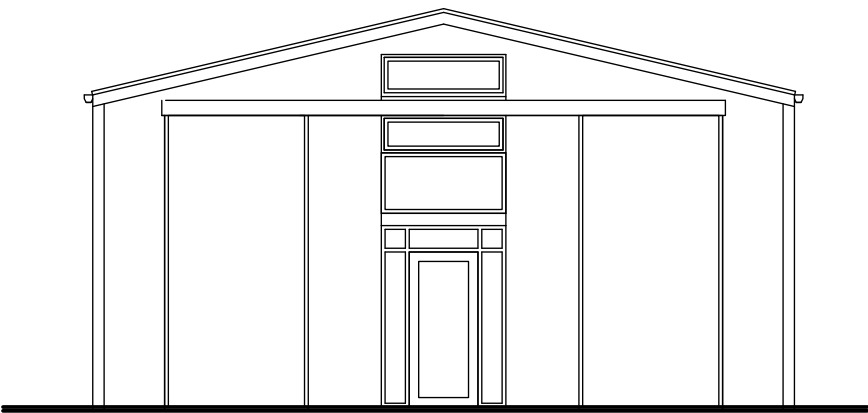


SOUTH ELEVATION

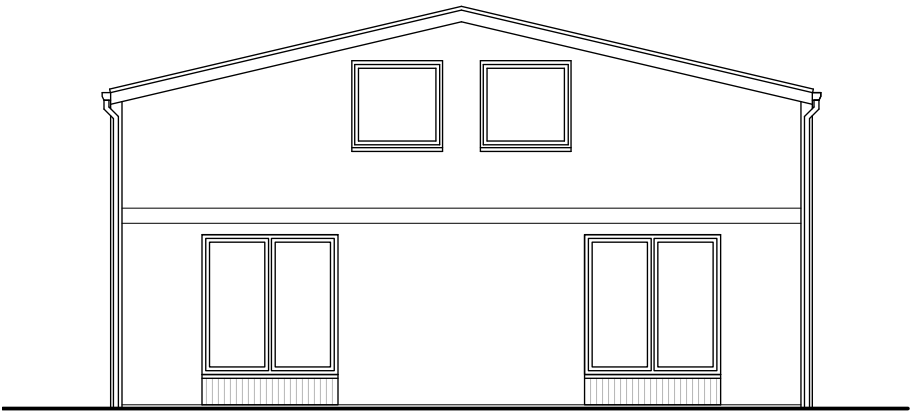

NORTH ELEVATION

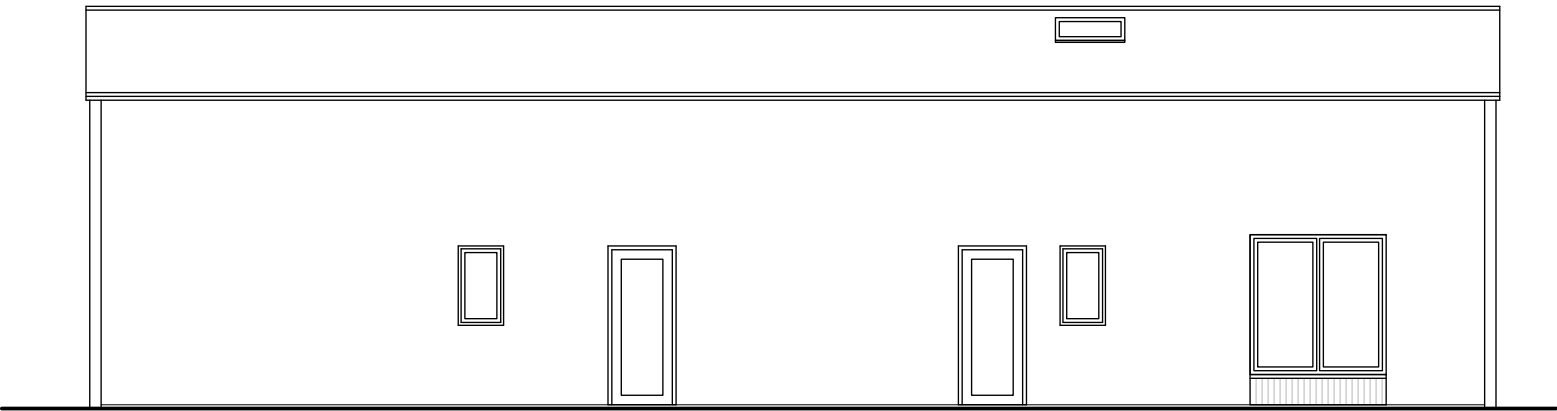

WEST ELEVATION

 

Rev

Date

Notes



TOWN AND
COUNTRY
PLANNING
DEVELOPMENT
CONSULTANTS

LPC (TRULL) LTD.,
TRULL, TETBURY, GLOUCESTERSHIRE GL8 8SQ
Tel: 01285 841433 email: admin@lpctrull.com

Client
Mrs C Evans-Freke

Project
Home Farm, Swan Lane,
Leigh, Wiltshire SN6 6RD

Drawing
PROPOSED ELEVATIONS

Date: April 2026 Scale: 1:100 @ A3
Drawing Number
LPC 6203 PR 03