




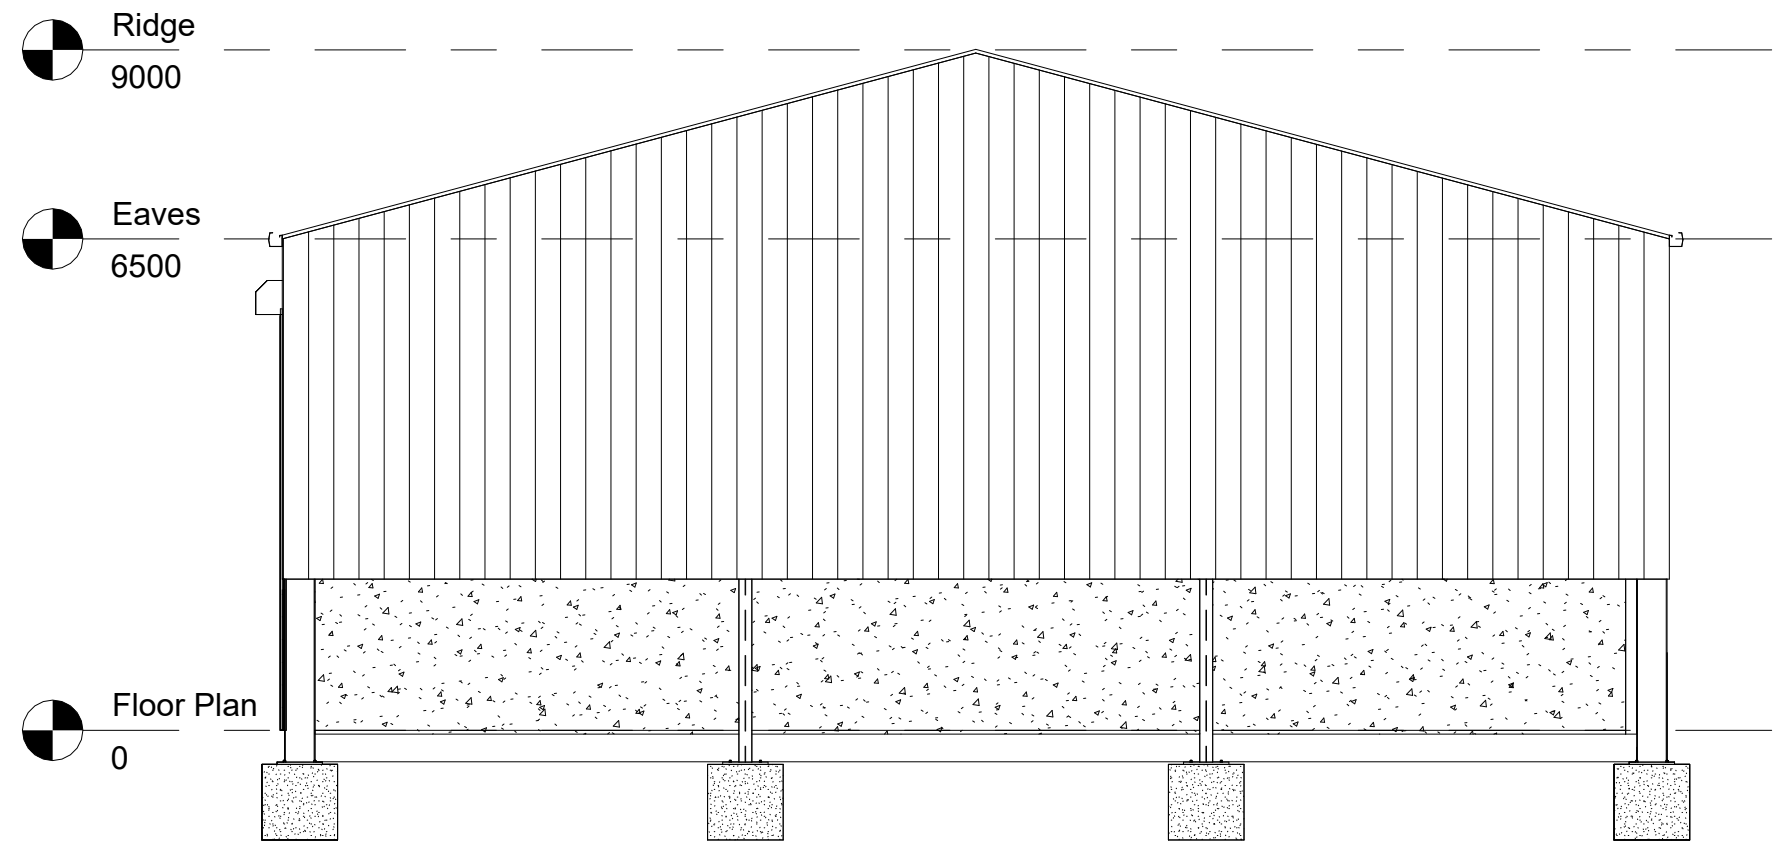


2 North
1:100

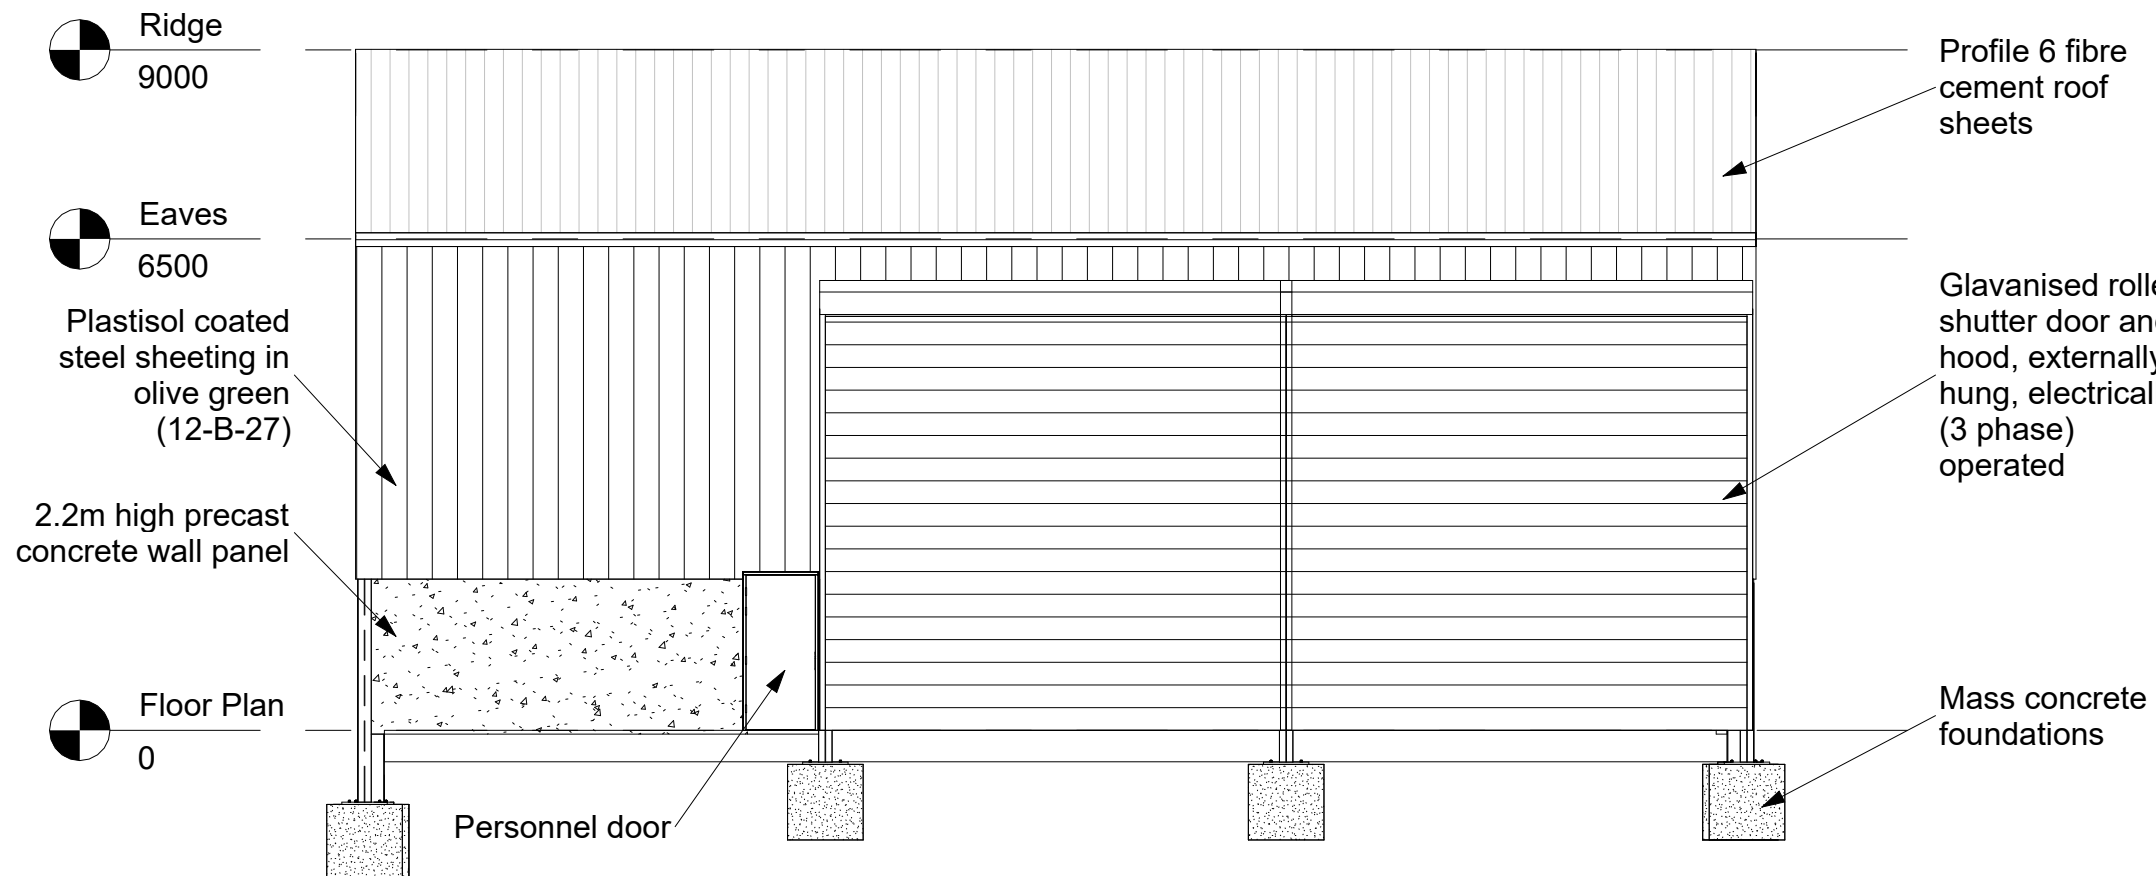


3 East
1:100

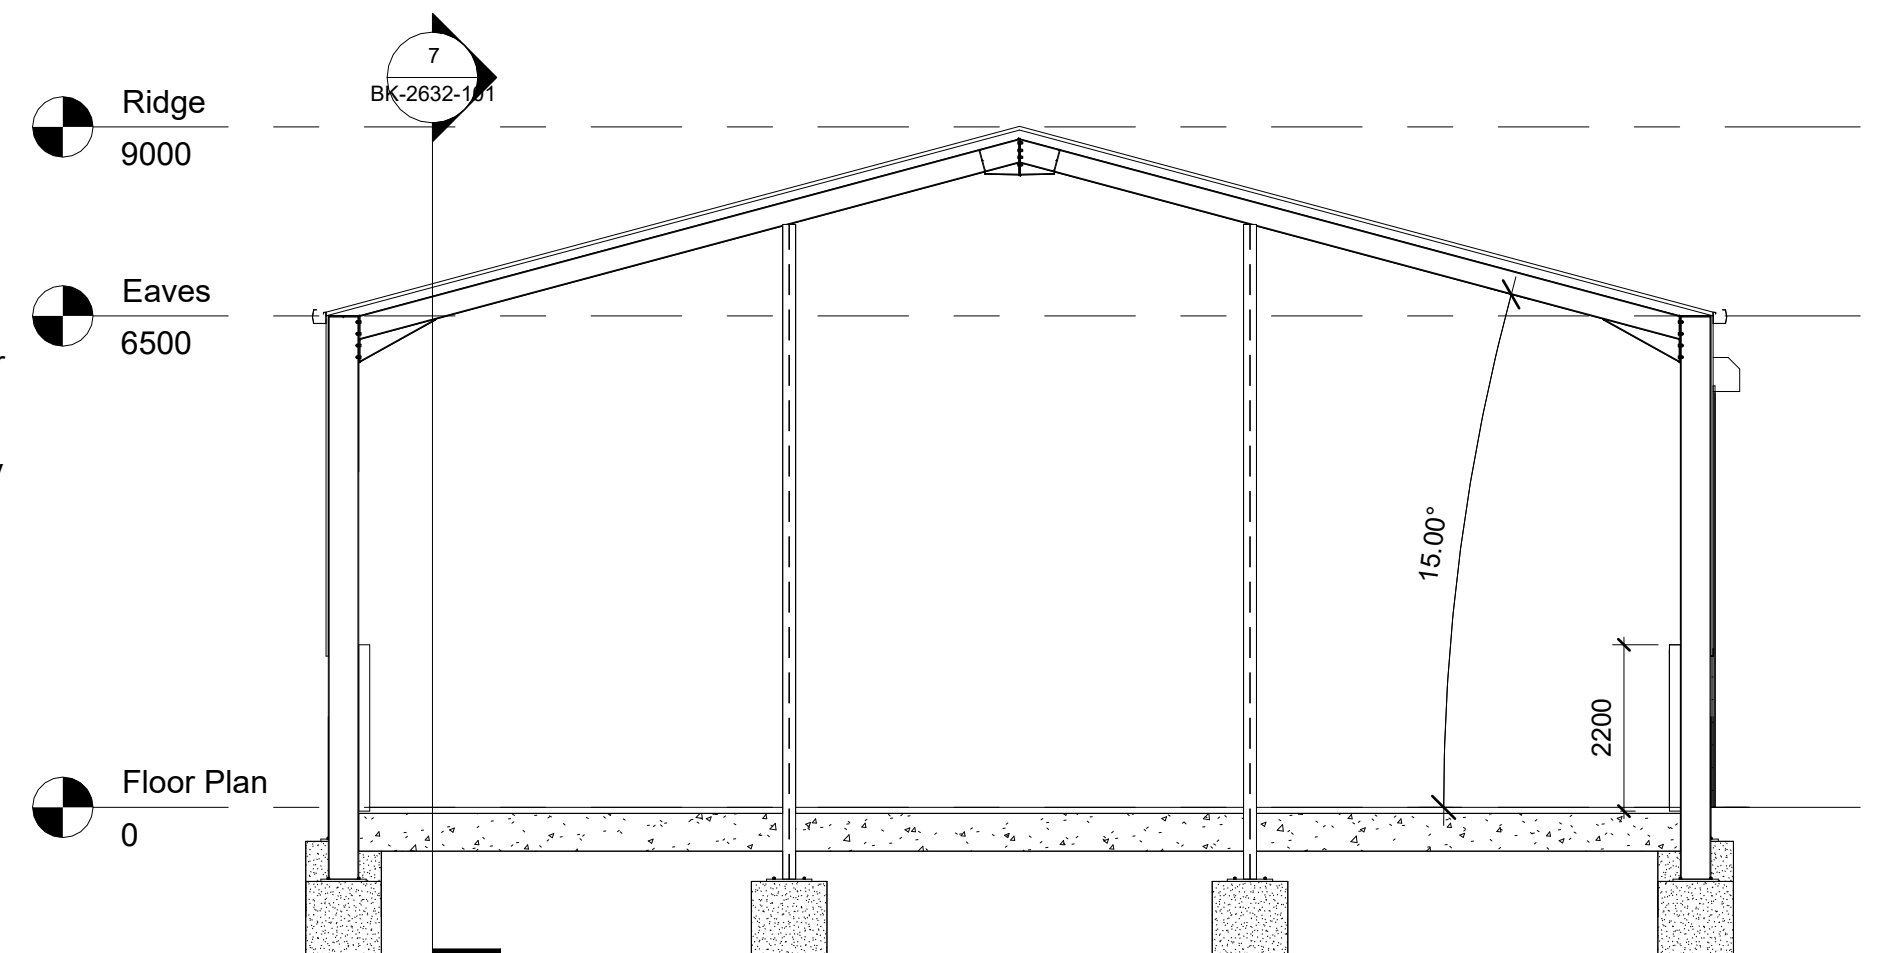


6 Section 1
1:100

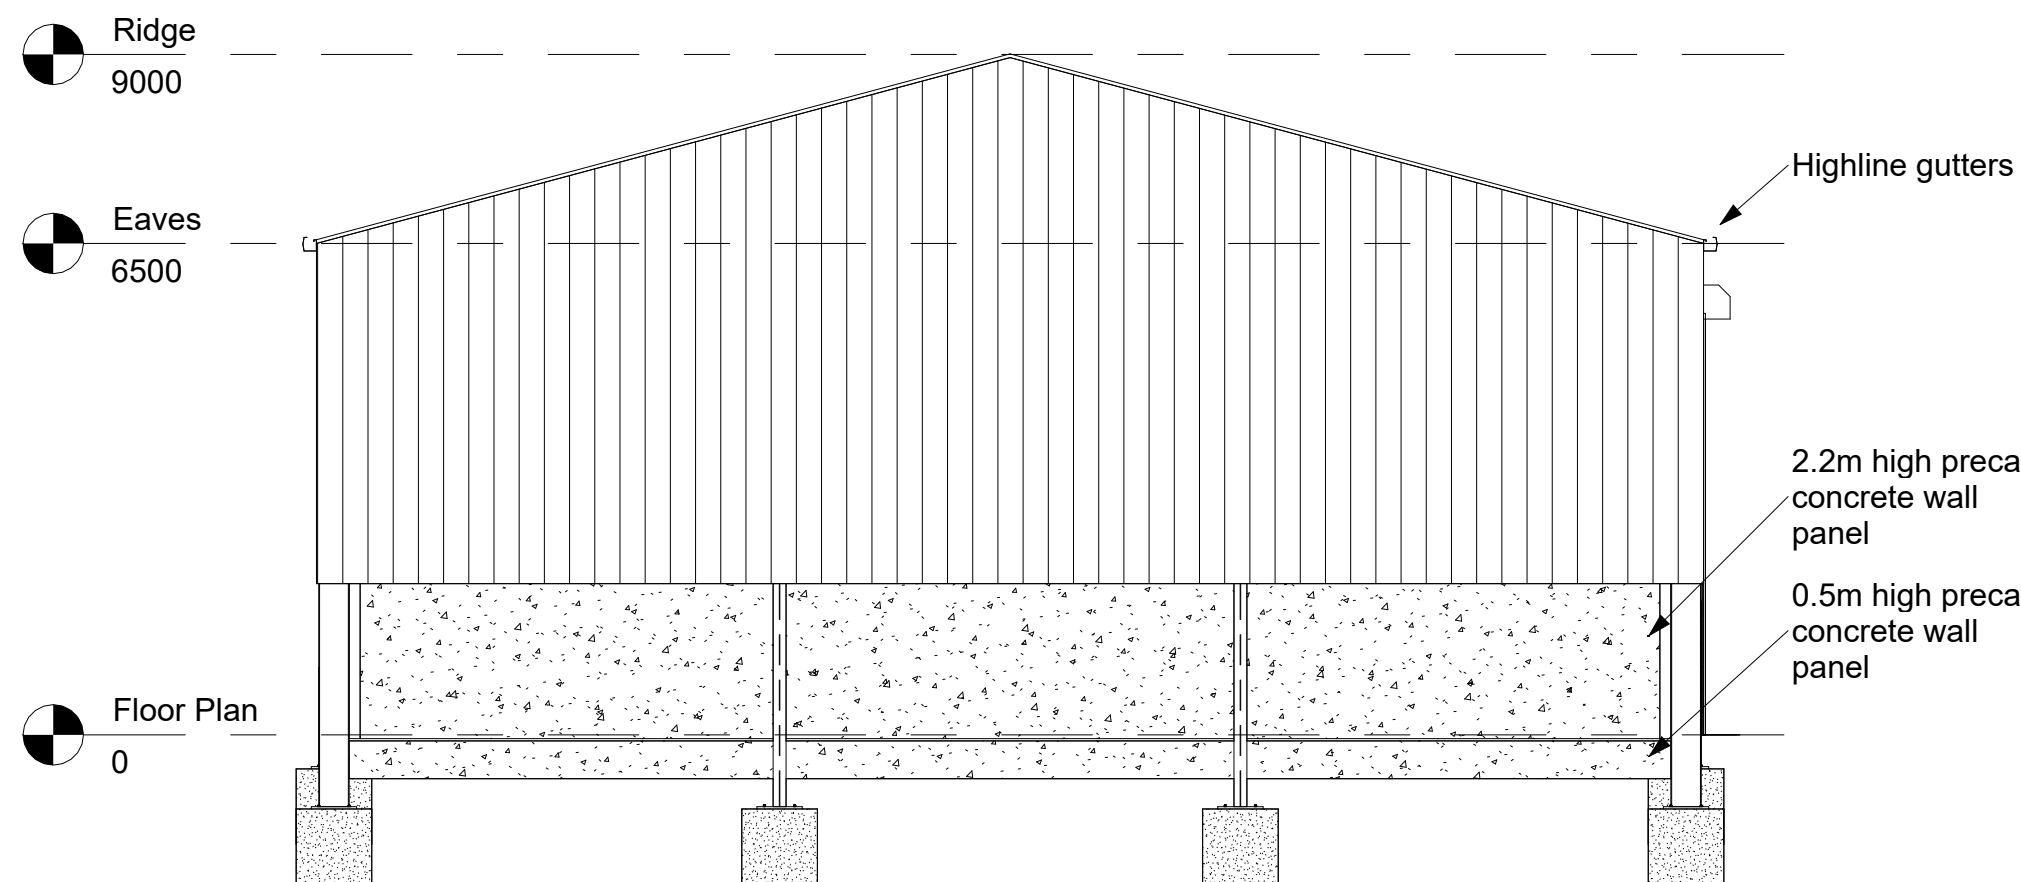


4 South
1:100

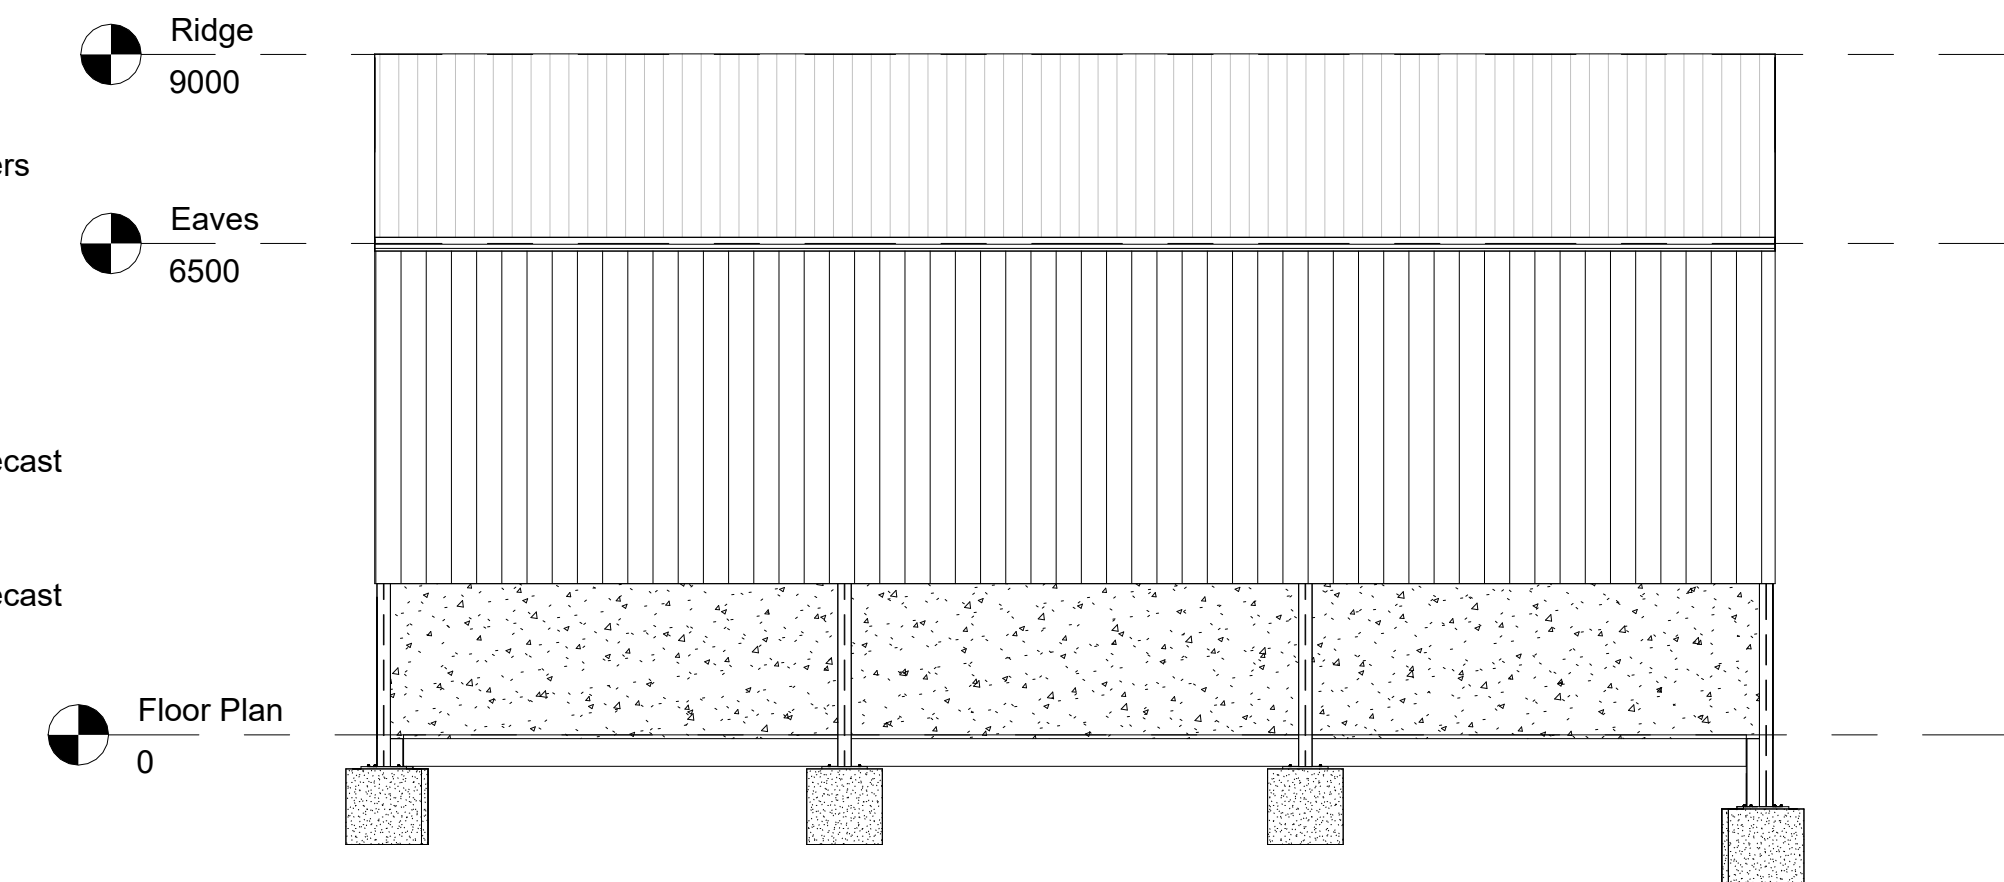


1 West
1:100

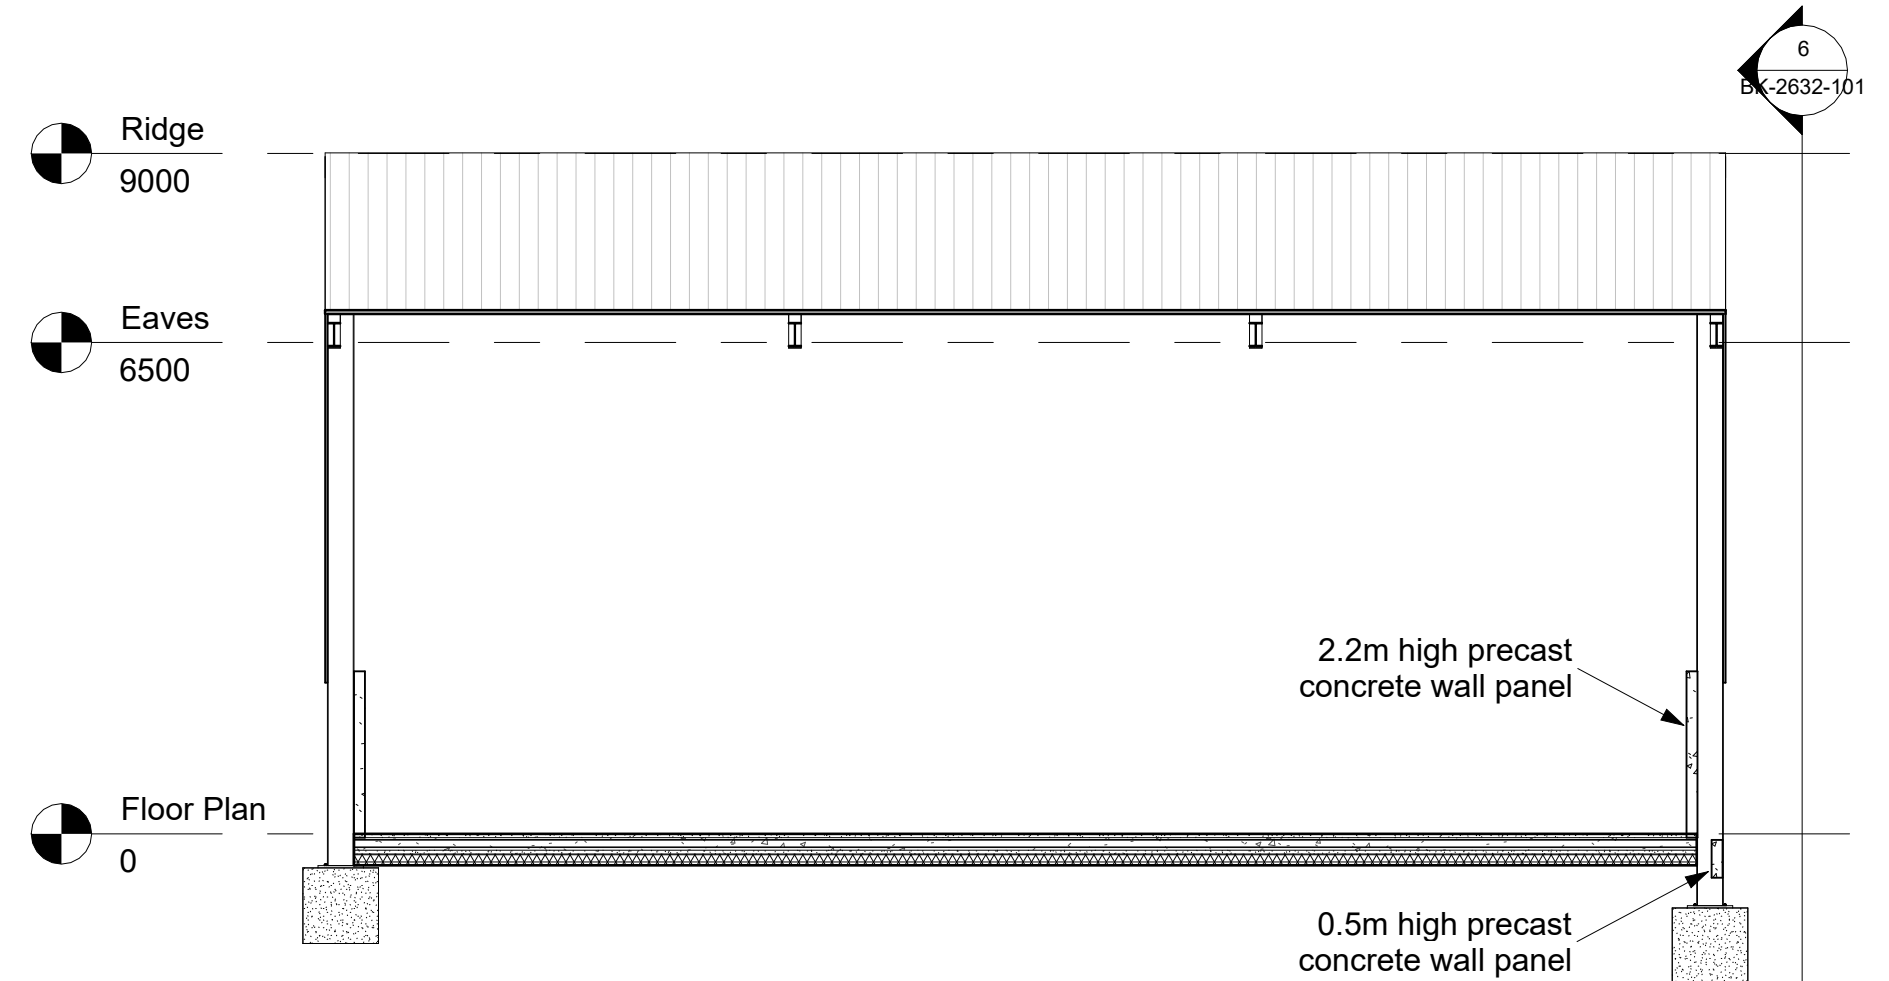


7 Section 2
1:100

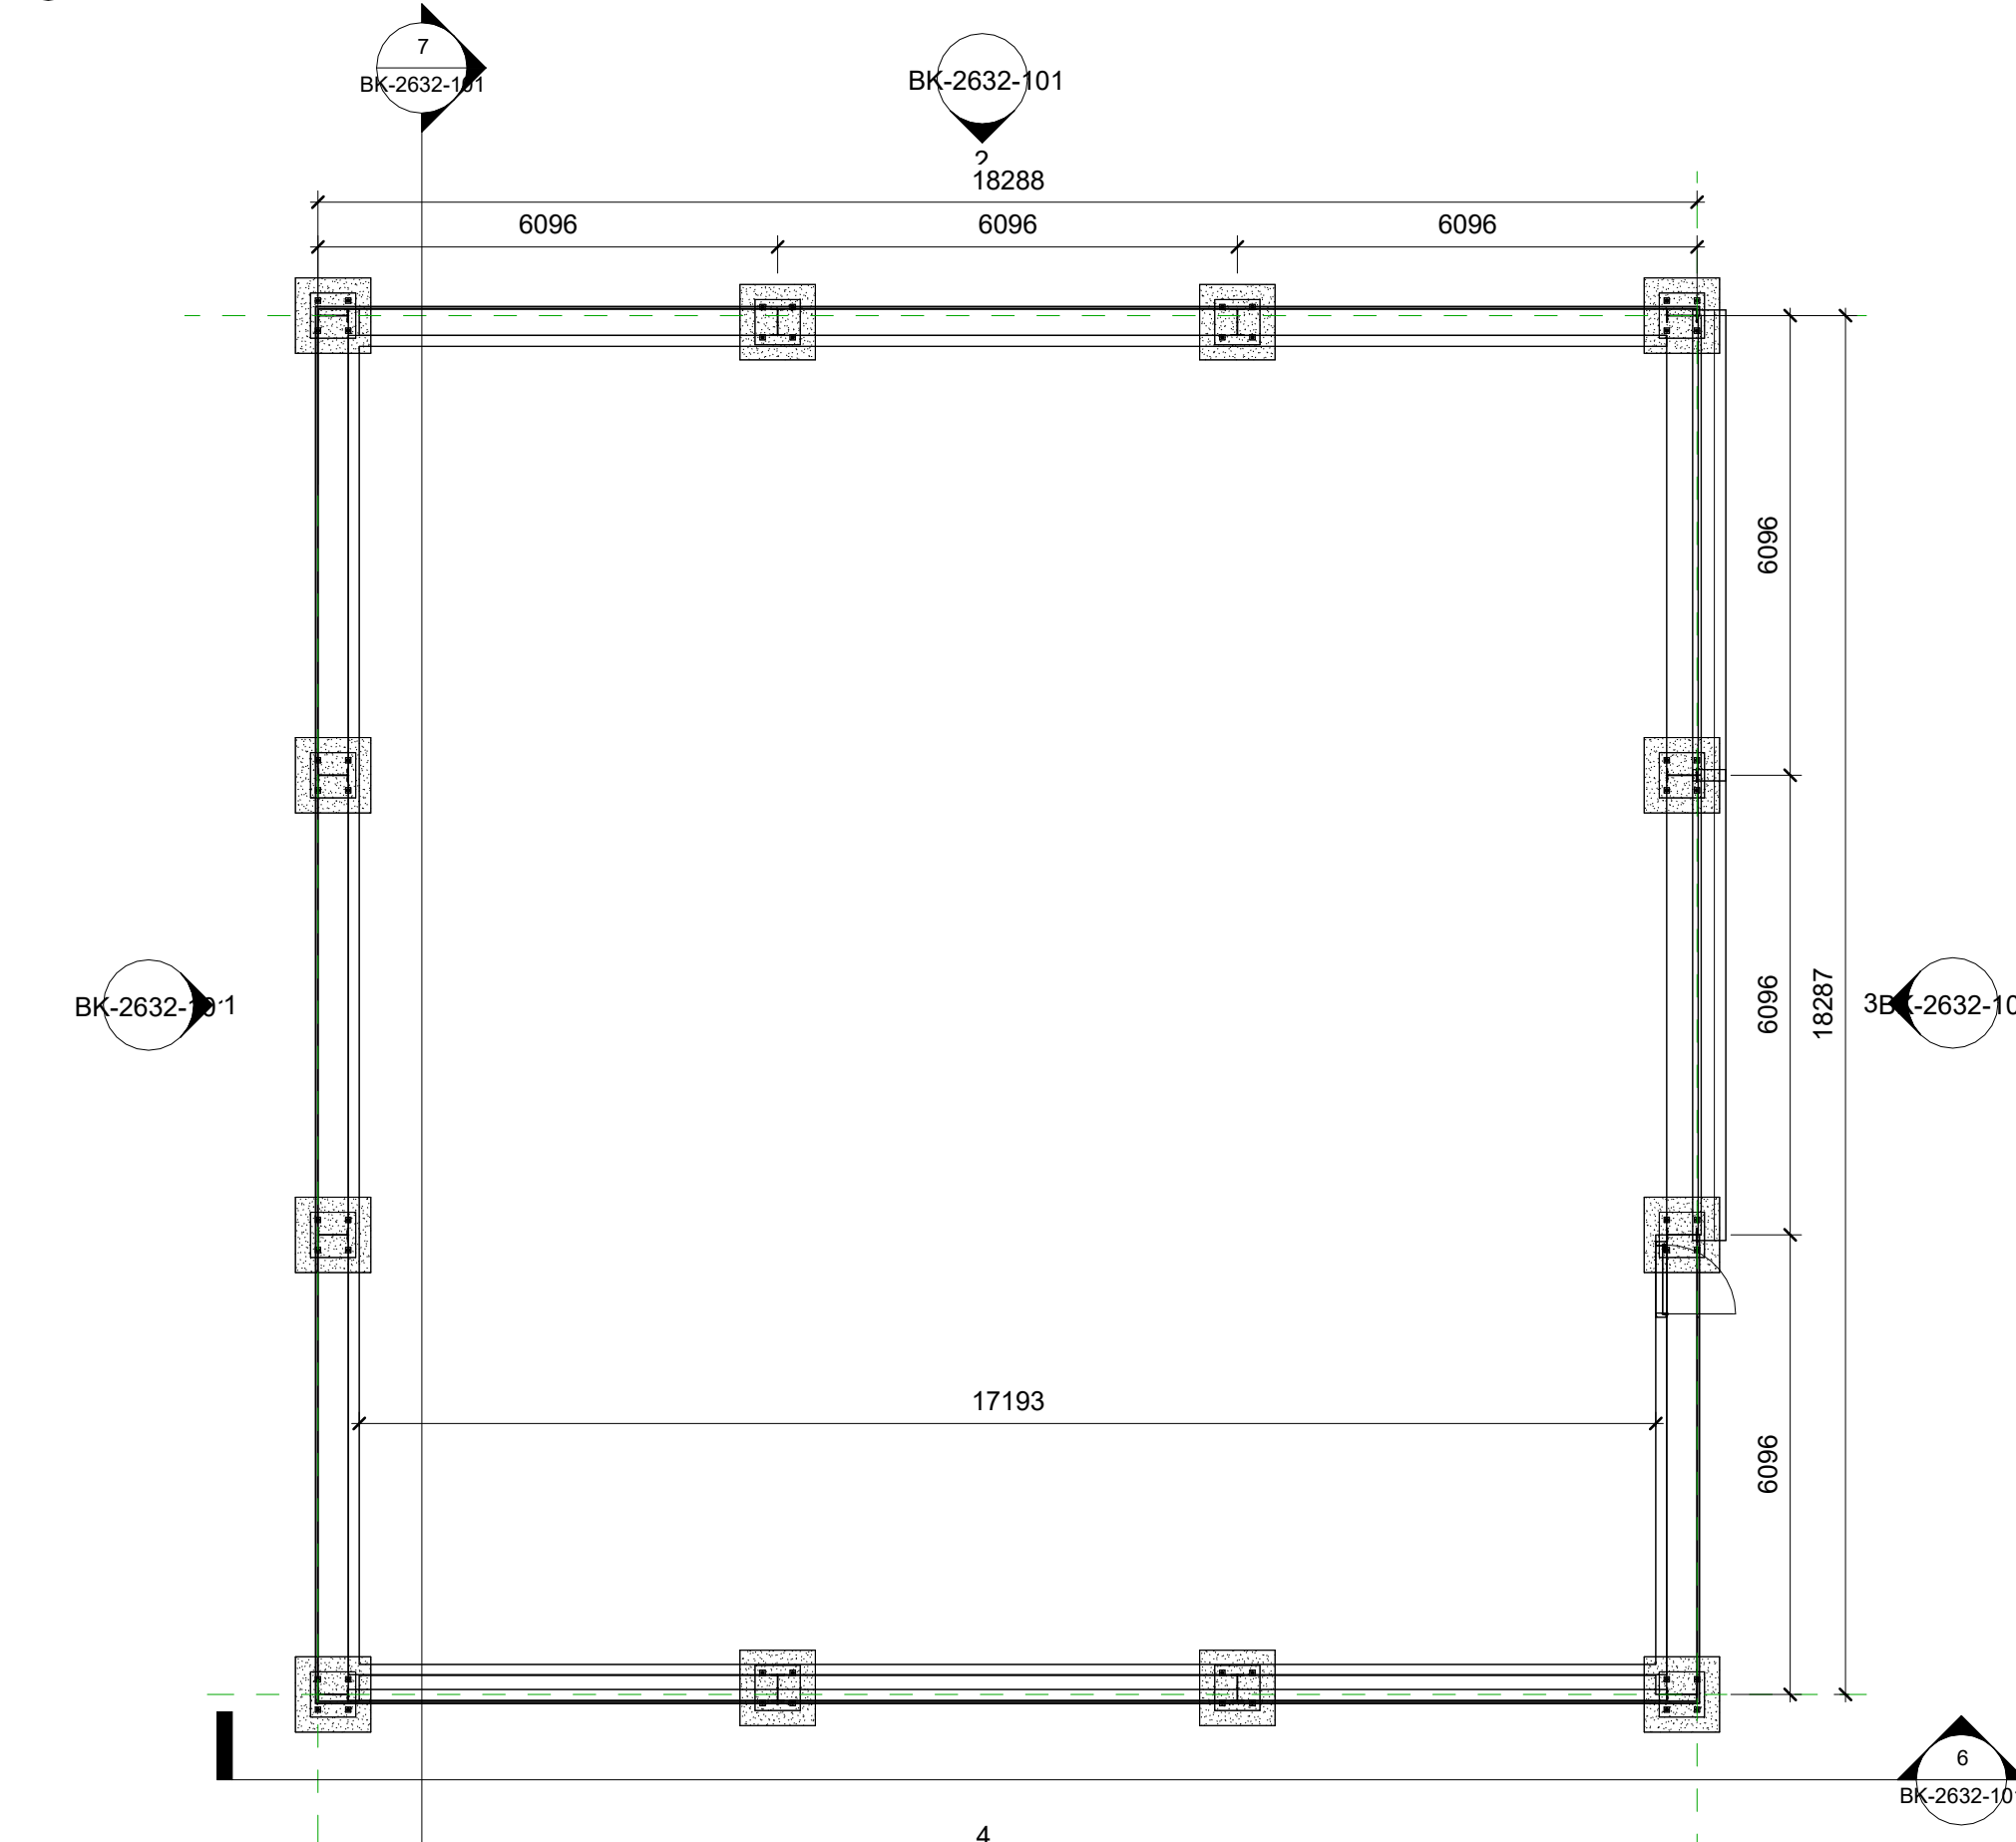


5 Floor Plan
1:100

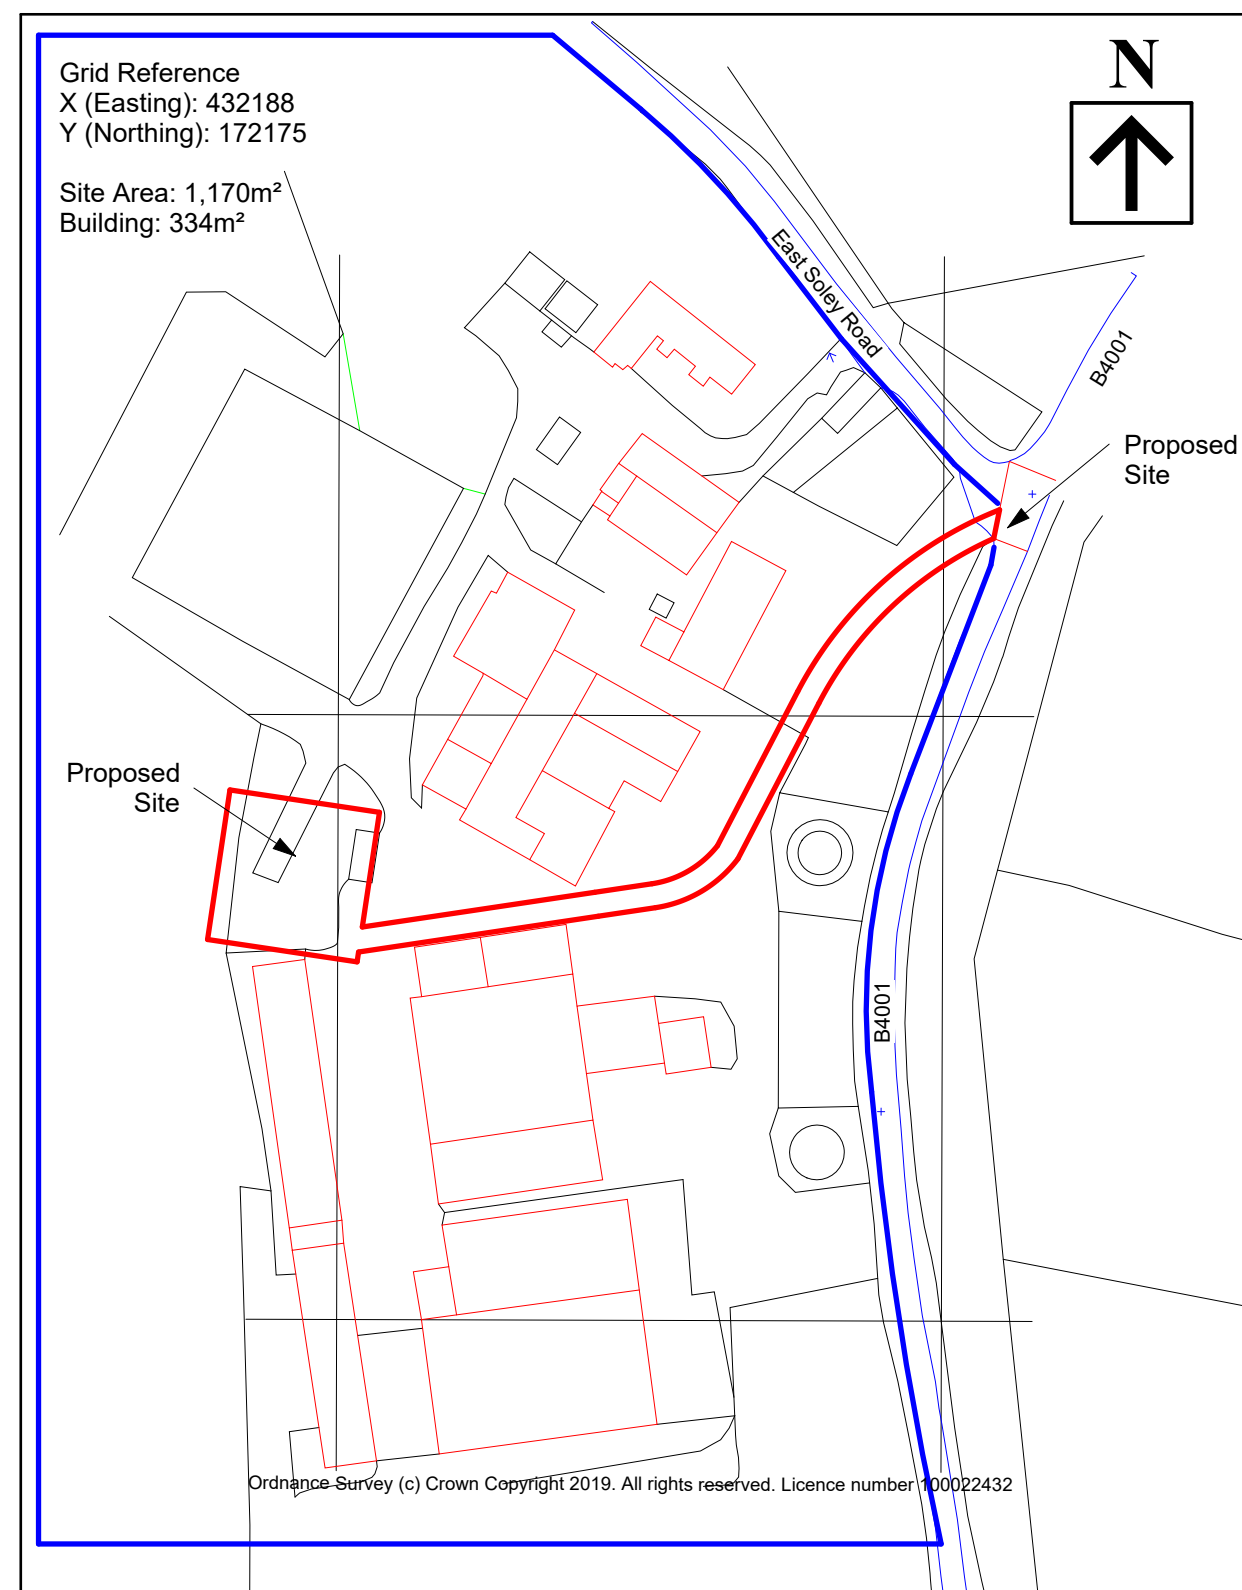

8 Site Location
1:1250

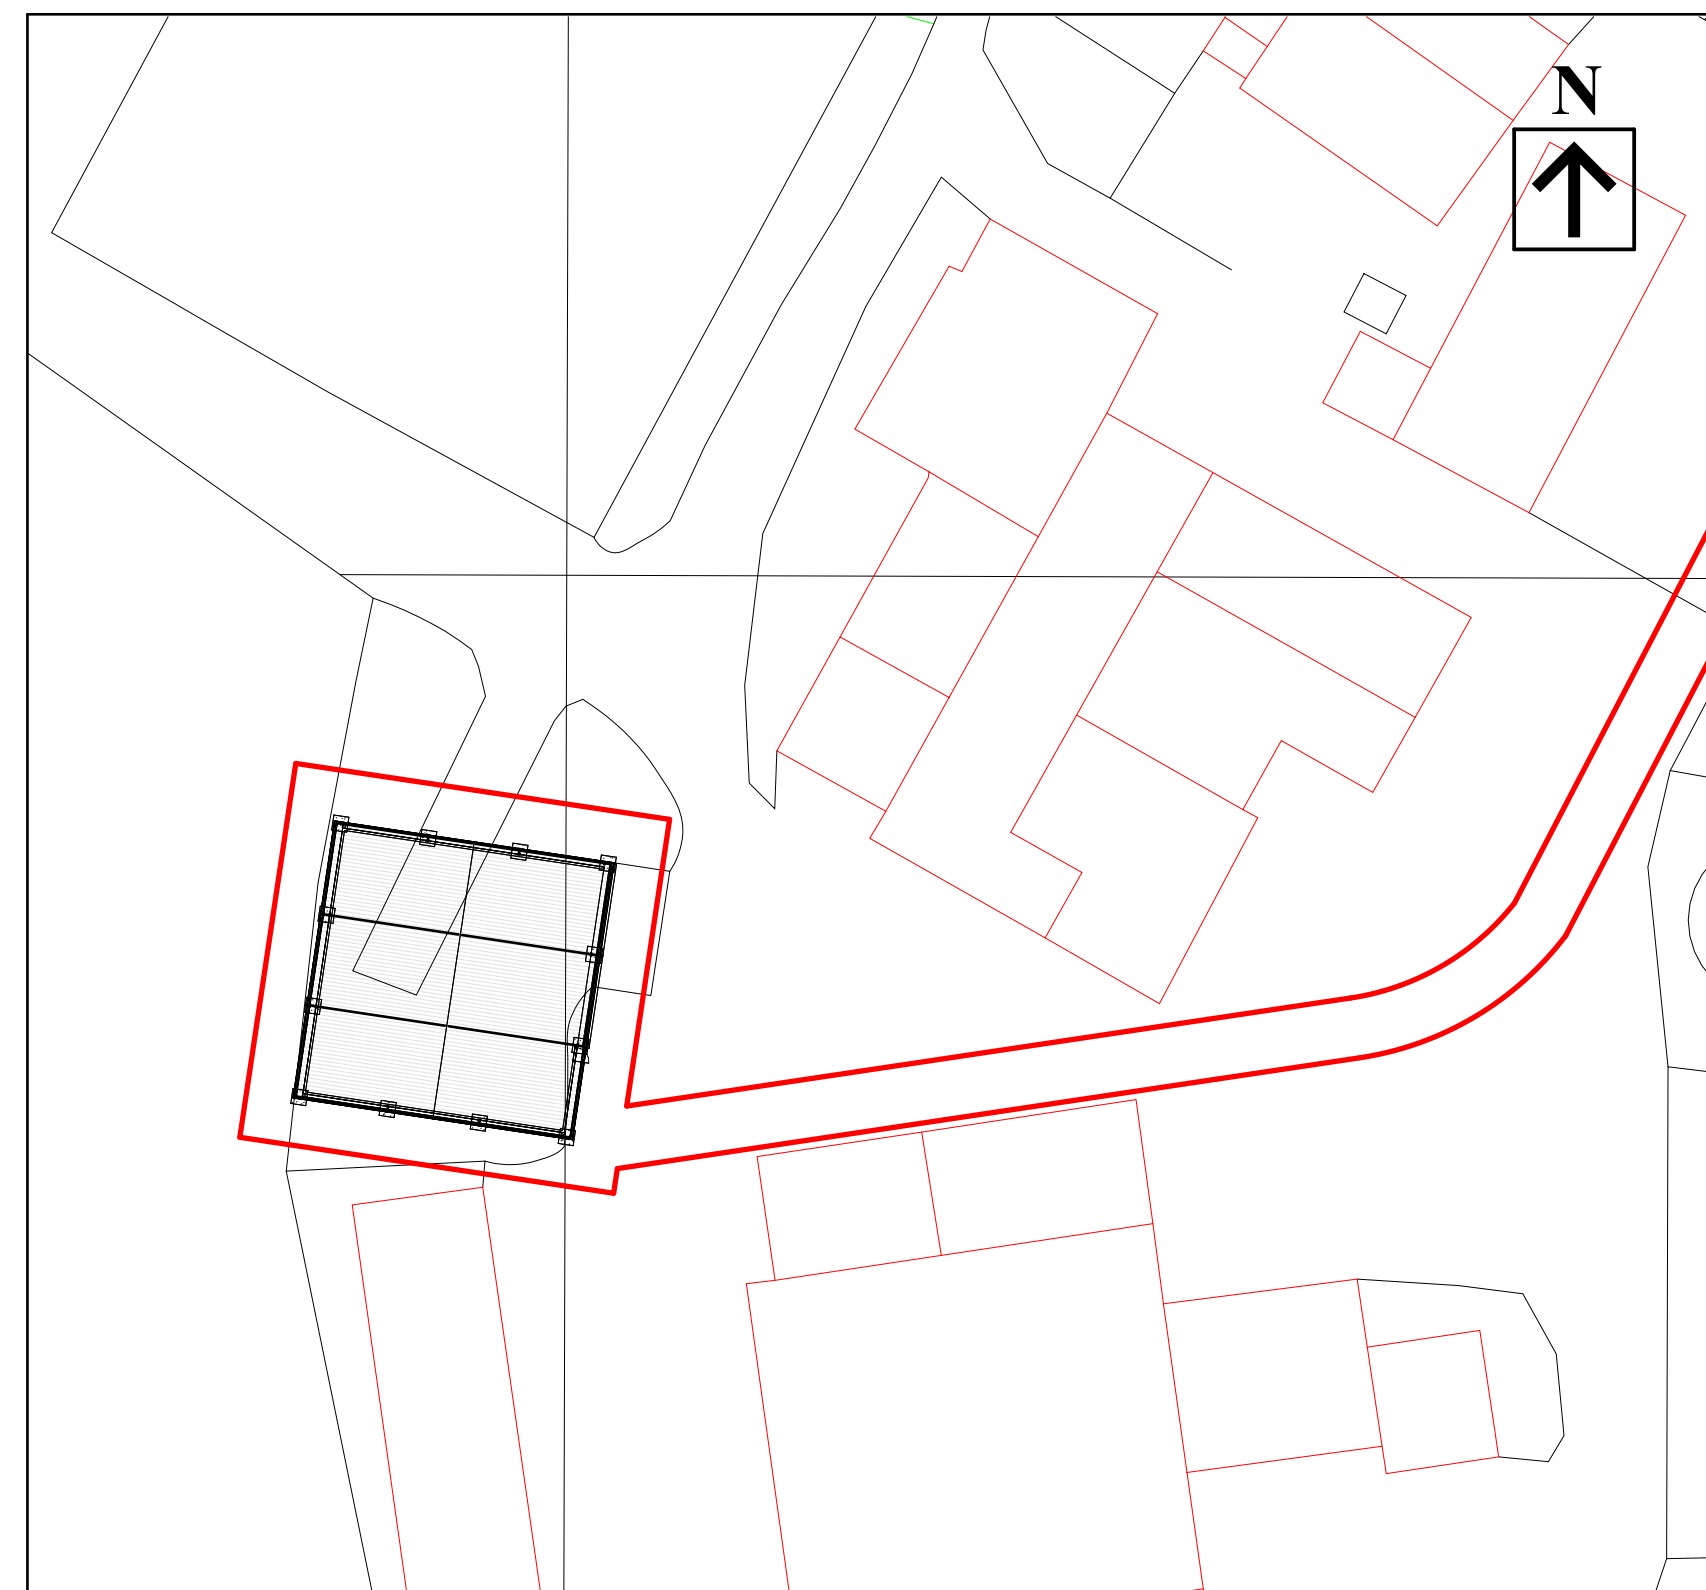

9 Block Plan Proposed
1:500

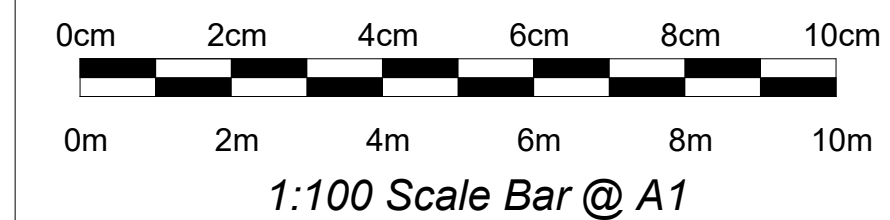

No.	Description	Date

This drawing is the property of BK Grain Handling Engineers and must not be copied or disclosed to third parties, except on the order of, or with the permission of BK Grain Handling Engineers and is subject to their recall.

Enclosure to



BK GRAIN
EST 1981

Littlecote Road
Froxfield
Nr. Marlborough
Wiltshire
SN8 3JY

Specialist in Grain Handling and Milling Equipment
Tel: (01488) 684154
Email: info@bkgrain.co.uk
Website: bkgrain.co.uk

PROJECT Proposed Sprayer Building
East Soley Farm

CUSTOMER JA Pearce & Son
East Soley Farm, Chilton Foliat, Hungerford,
Berkshire RG17 0TX

SHEET General Arrangement

SCALE	As indicated	DRAWING NO.	BK-2632-101
DATE	05/05/2026	DWG BY	RD
		CHK BY	SD