


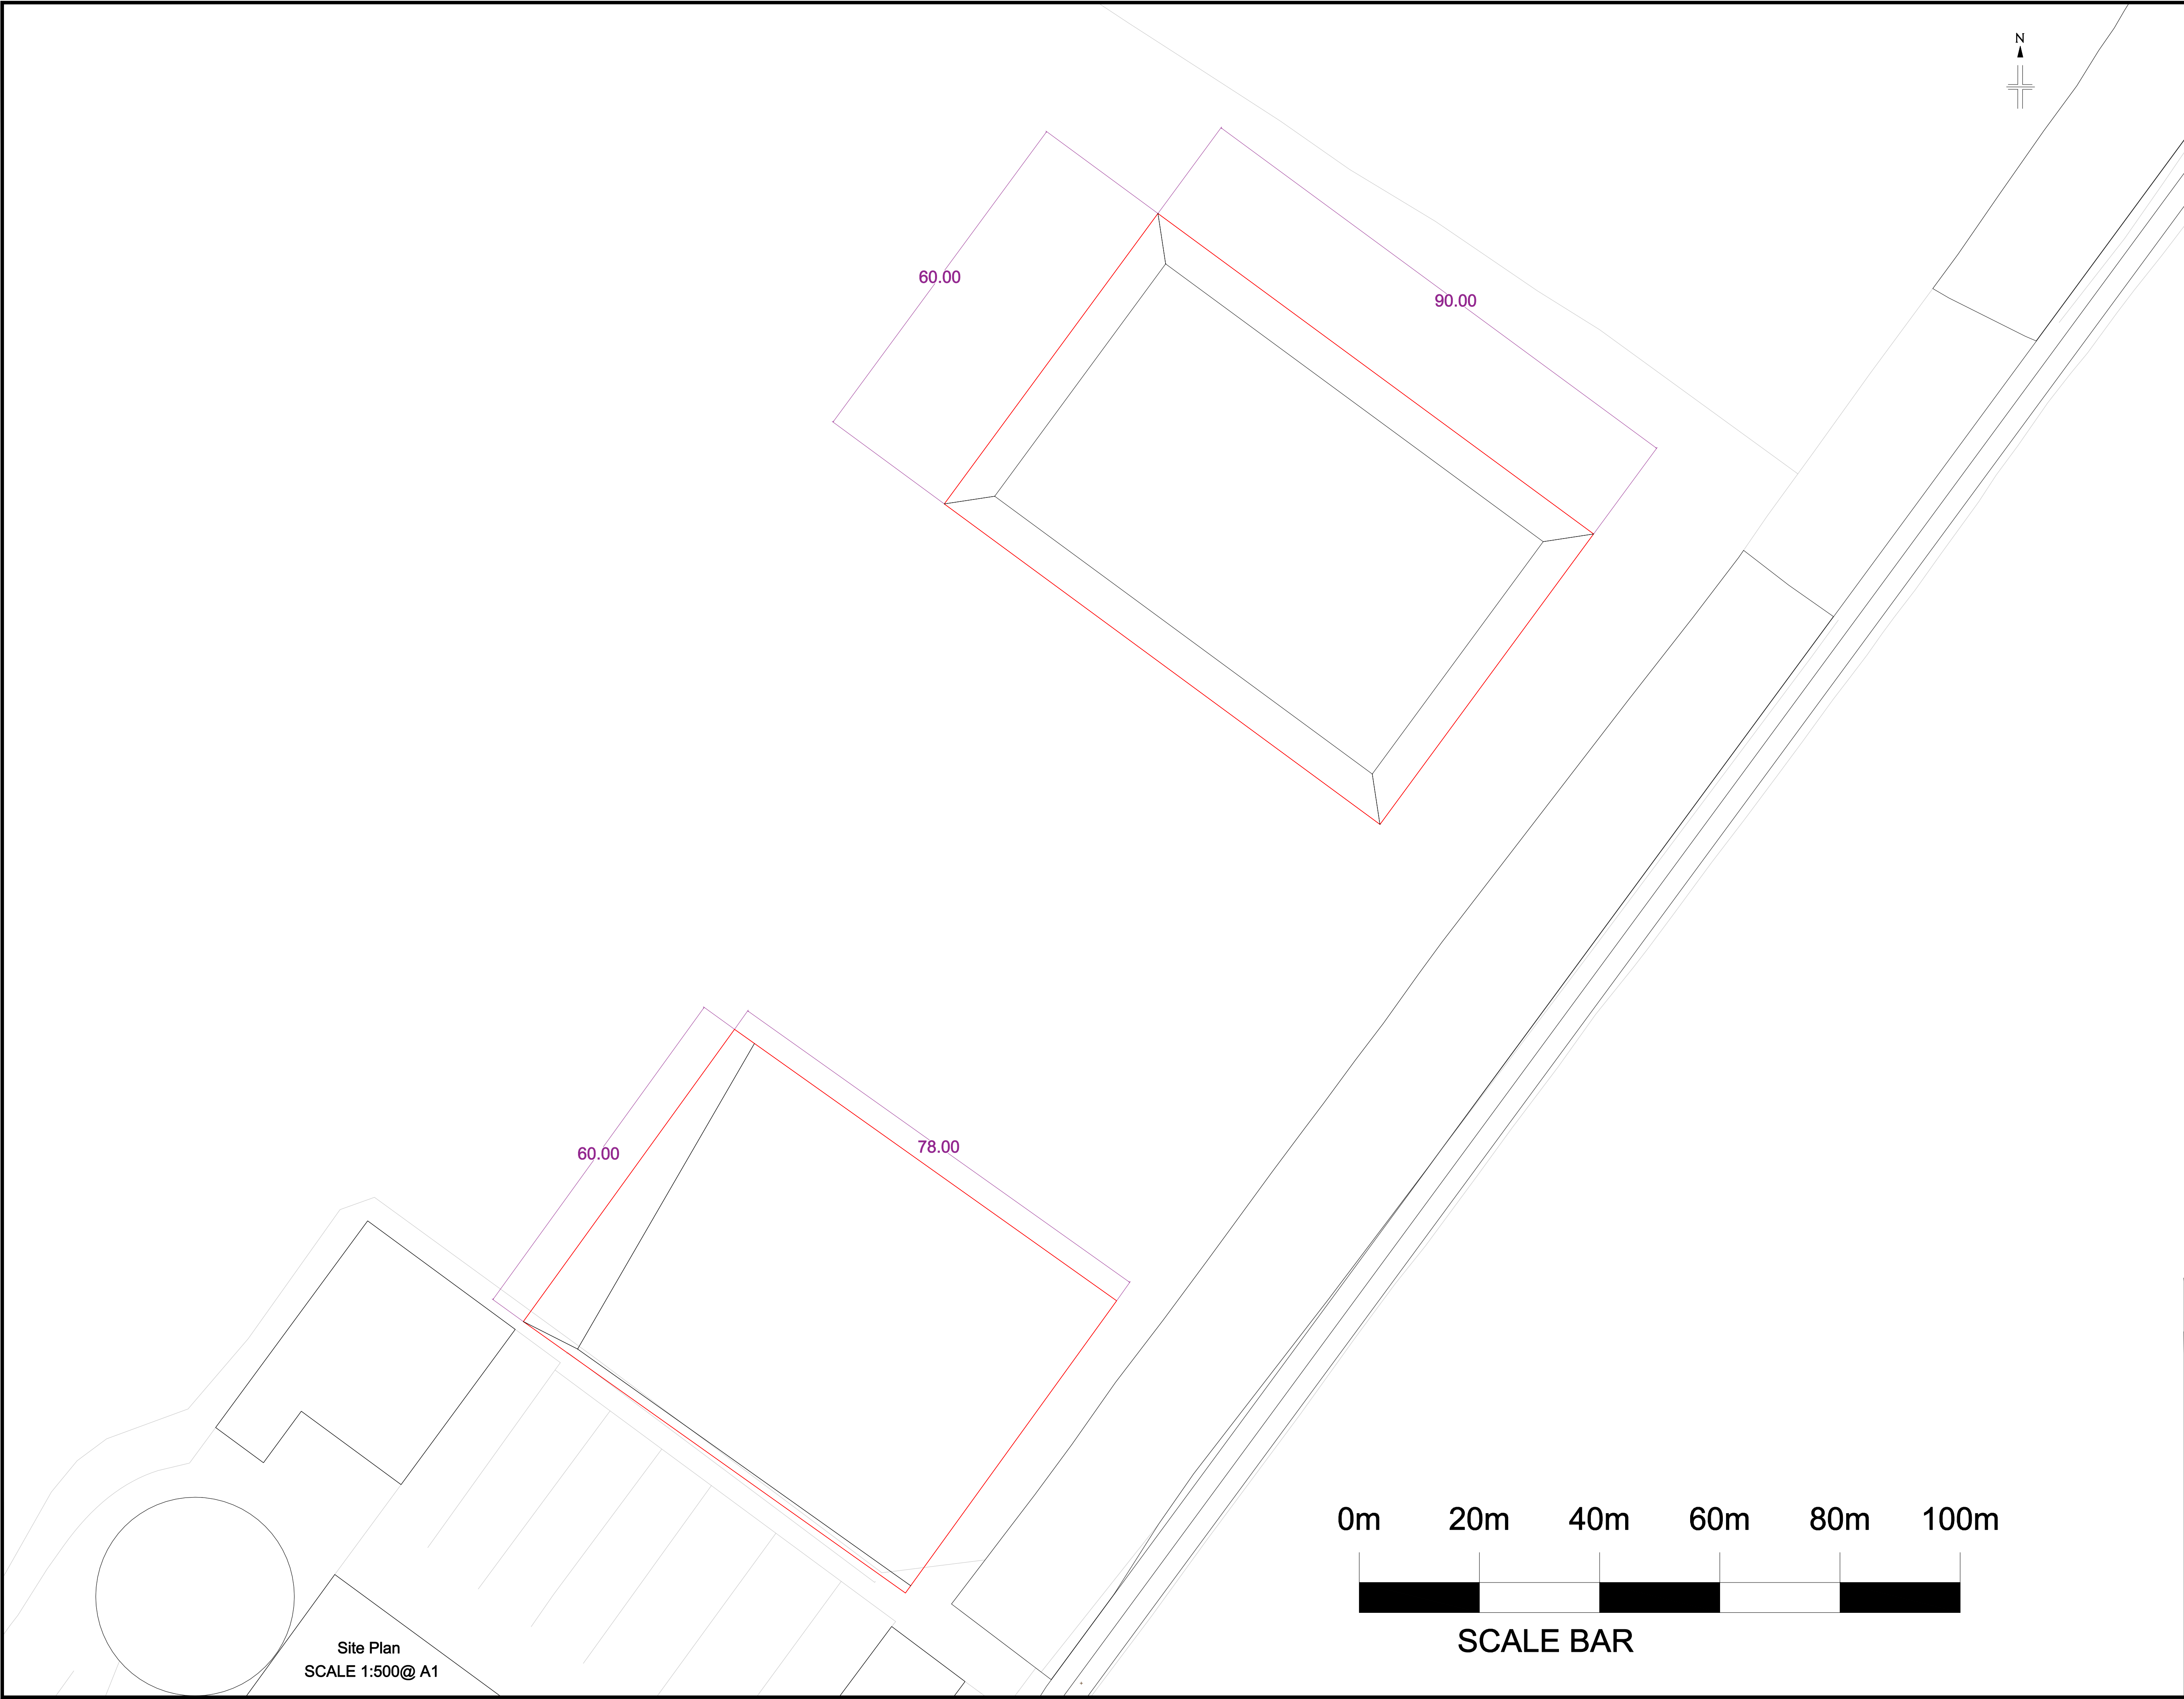

Notes:

All Critical Dimensions to be Site Checked Prior To Design or Fabrication
Site Measurements should be taken for Confirmation.

CONSULTANT			
Mr T McKendrick The Dairy Group Ltd New Agriculture House Blackbrook Park Avenue Taunton TA1 2PX Email: tim.mckendrick@the dairygroup.co.uk			
CLIENT			
Manor Farm Partners			
LOCATION			
Manor Farm Upton Lovell Warminster Wiltshire BA12 0JN			
DRAWING TITLE			
Manure Store & Silage Pad - Site Plan			
JOB NO.	DRAWING NO.		
	MFSStore&SilagePad_002.dwg		
SHEET SIZE	REVISION SUFFIX		
A1-Paperspace	Rev D		
SCALE	DATE	DRAWN	CHECKED
1:500@A1	May 2026		