

EXISTING FRONT ELEVATION

SCALE 1:100



EXISTING SIDE ELEVATION

SCALE 1:100



PROPOSED FRONT ELEVATION

SCALE 1:100




PROPOSED SIDE ELEVATION

SCALE 1:100



SITE /BLOCK PLAN

SCALE 1:500

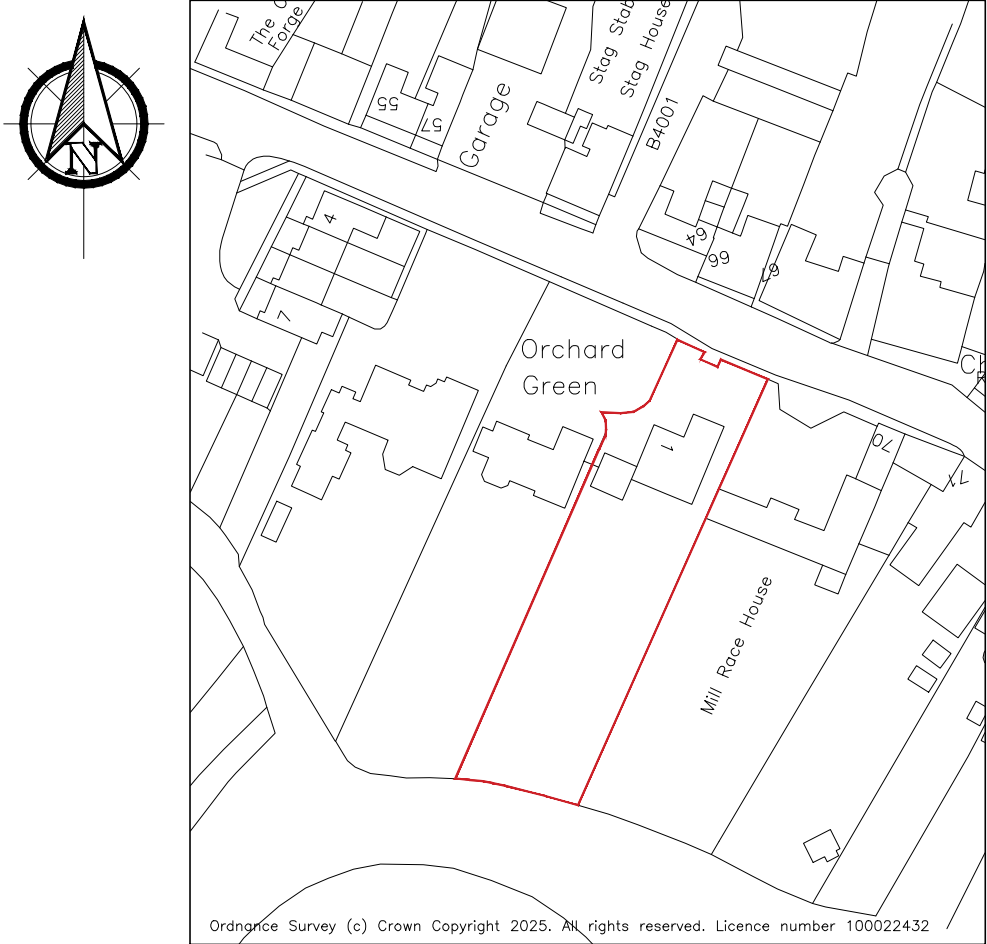

LOCATION PLAN

SCALE 1:1250

ORANGE KEY
DESIGN STUDIOS

Tel: (01498) 682918
E-mail: info@orangekeyltd.co.uk

Client
MR & MRS SUMMERS

Project
**1 ORCHARD GREEN
CHILTON FOLIAT
RG17 0LN**

Title
**EXISTING AND PROPOSED
ELEVATIONS, LOCATION, SITE
AND BLOCK PLAN**

Scale
AS SHOWN @ A1

Date
MAY 2026

Drawing number
25007/PL010

Rev.
P1