




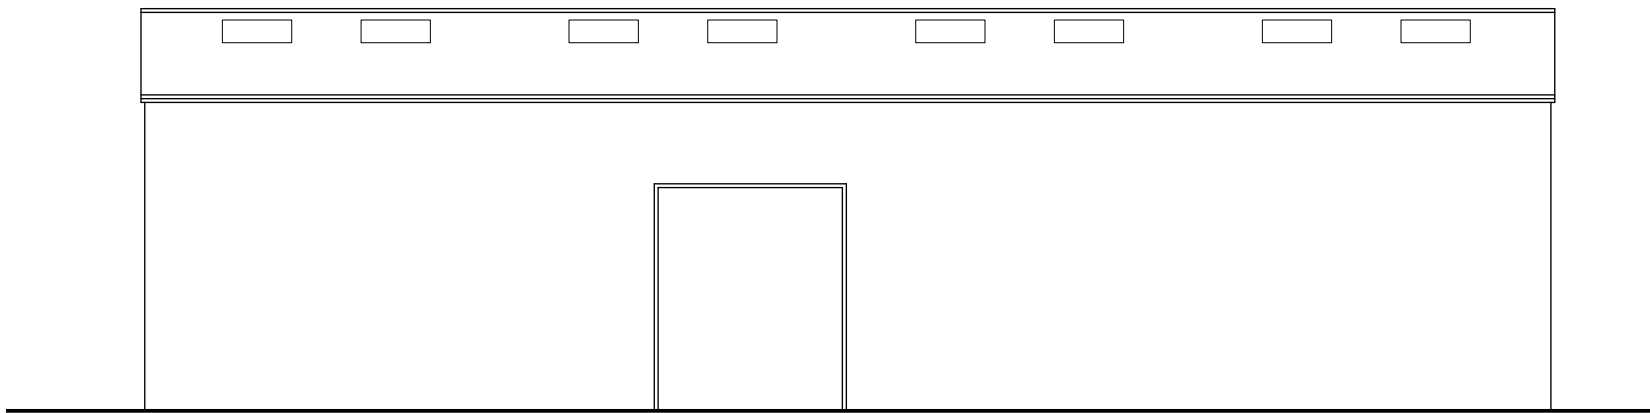


EAST ELEVATION

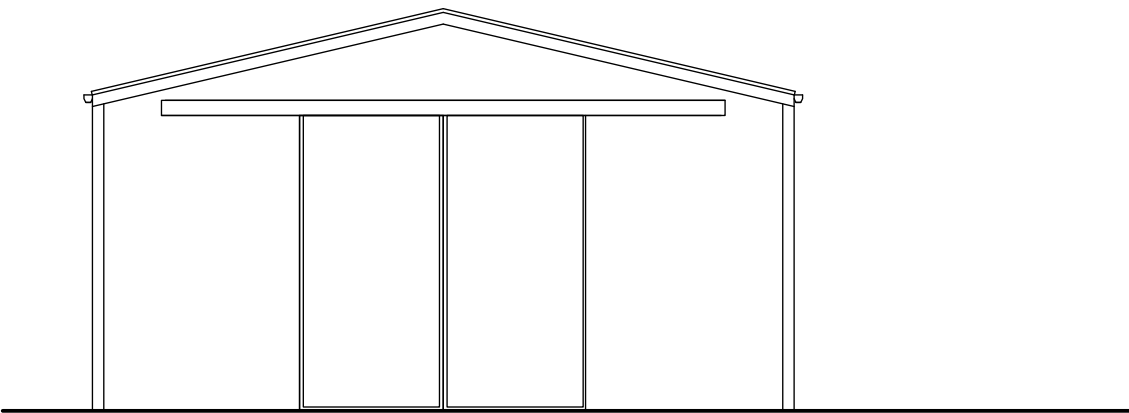


SOUTH ELEVATION

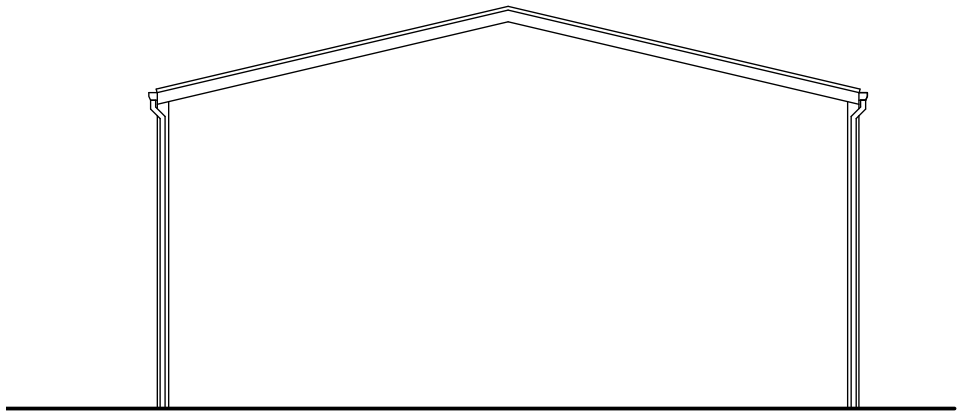

NORTH ELEVATION

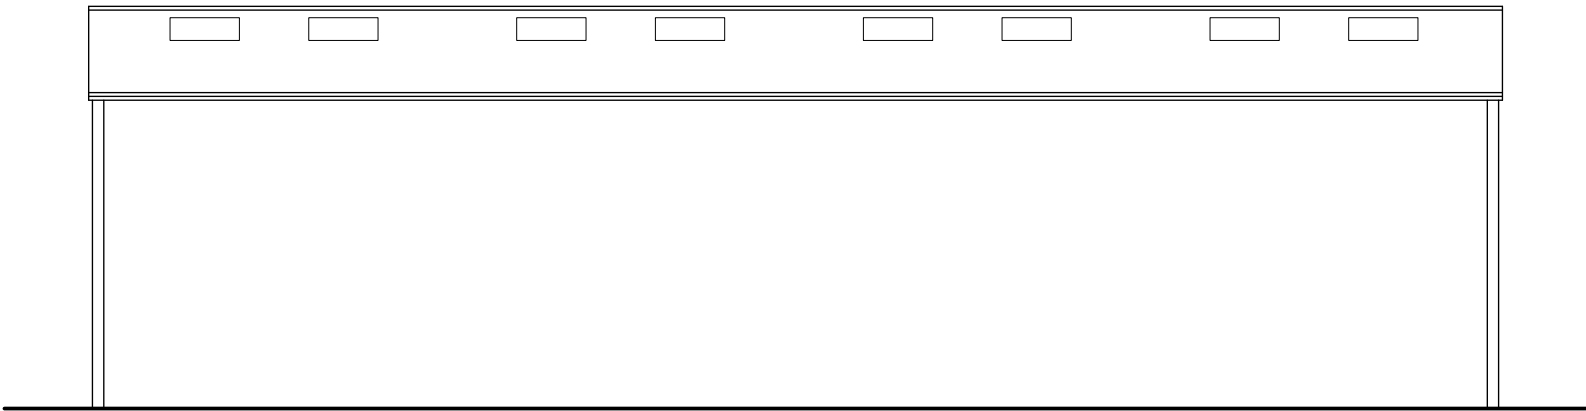

WEST ELEVATION

 

Rev	Date	Notes



TOWN AND
COUNTRY
PLANNING
DEVELOPMENT
CONSULTANTS

LPC (TRULL) LTD.,
TRULL, TETBURY, GLOUCESTERSHIRE GL8 8SQ
Tel: 01285 841433 email: admin@lpctrull.com

Client:
Mrs C Evans-Freke

Project:
Home Farm, Swan Lane,
Leigh, Wiltshire SN6 6RD

Drawing
EXISTING ELEVATIONS

Date: April 2026 Scale: 1:100 @ A3
Drawing Number:
LPC 6203 EX 04