



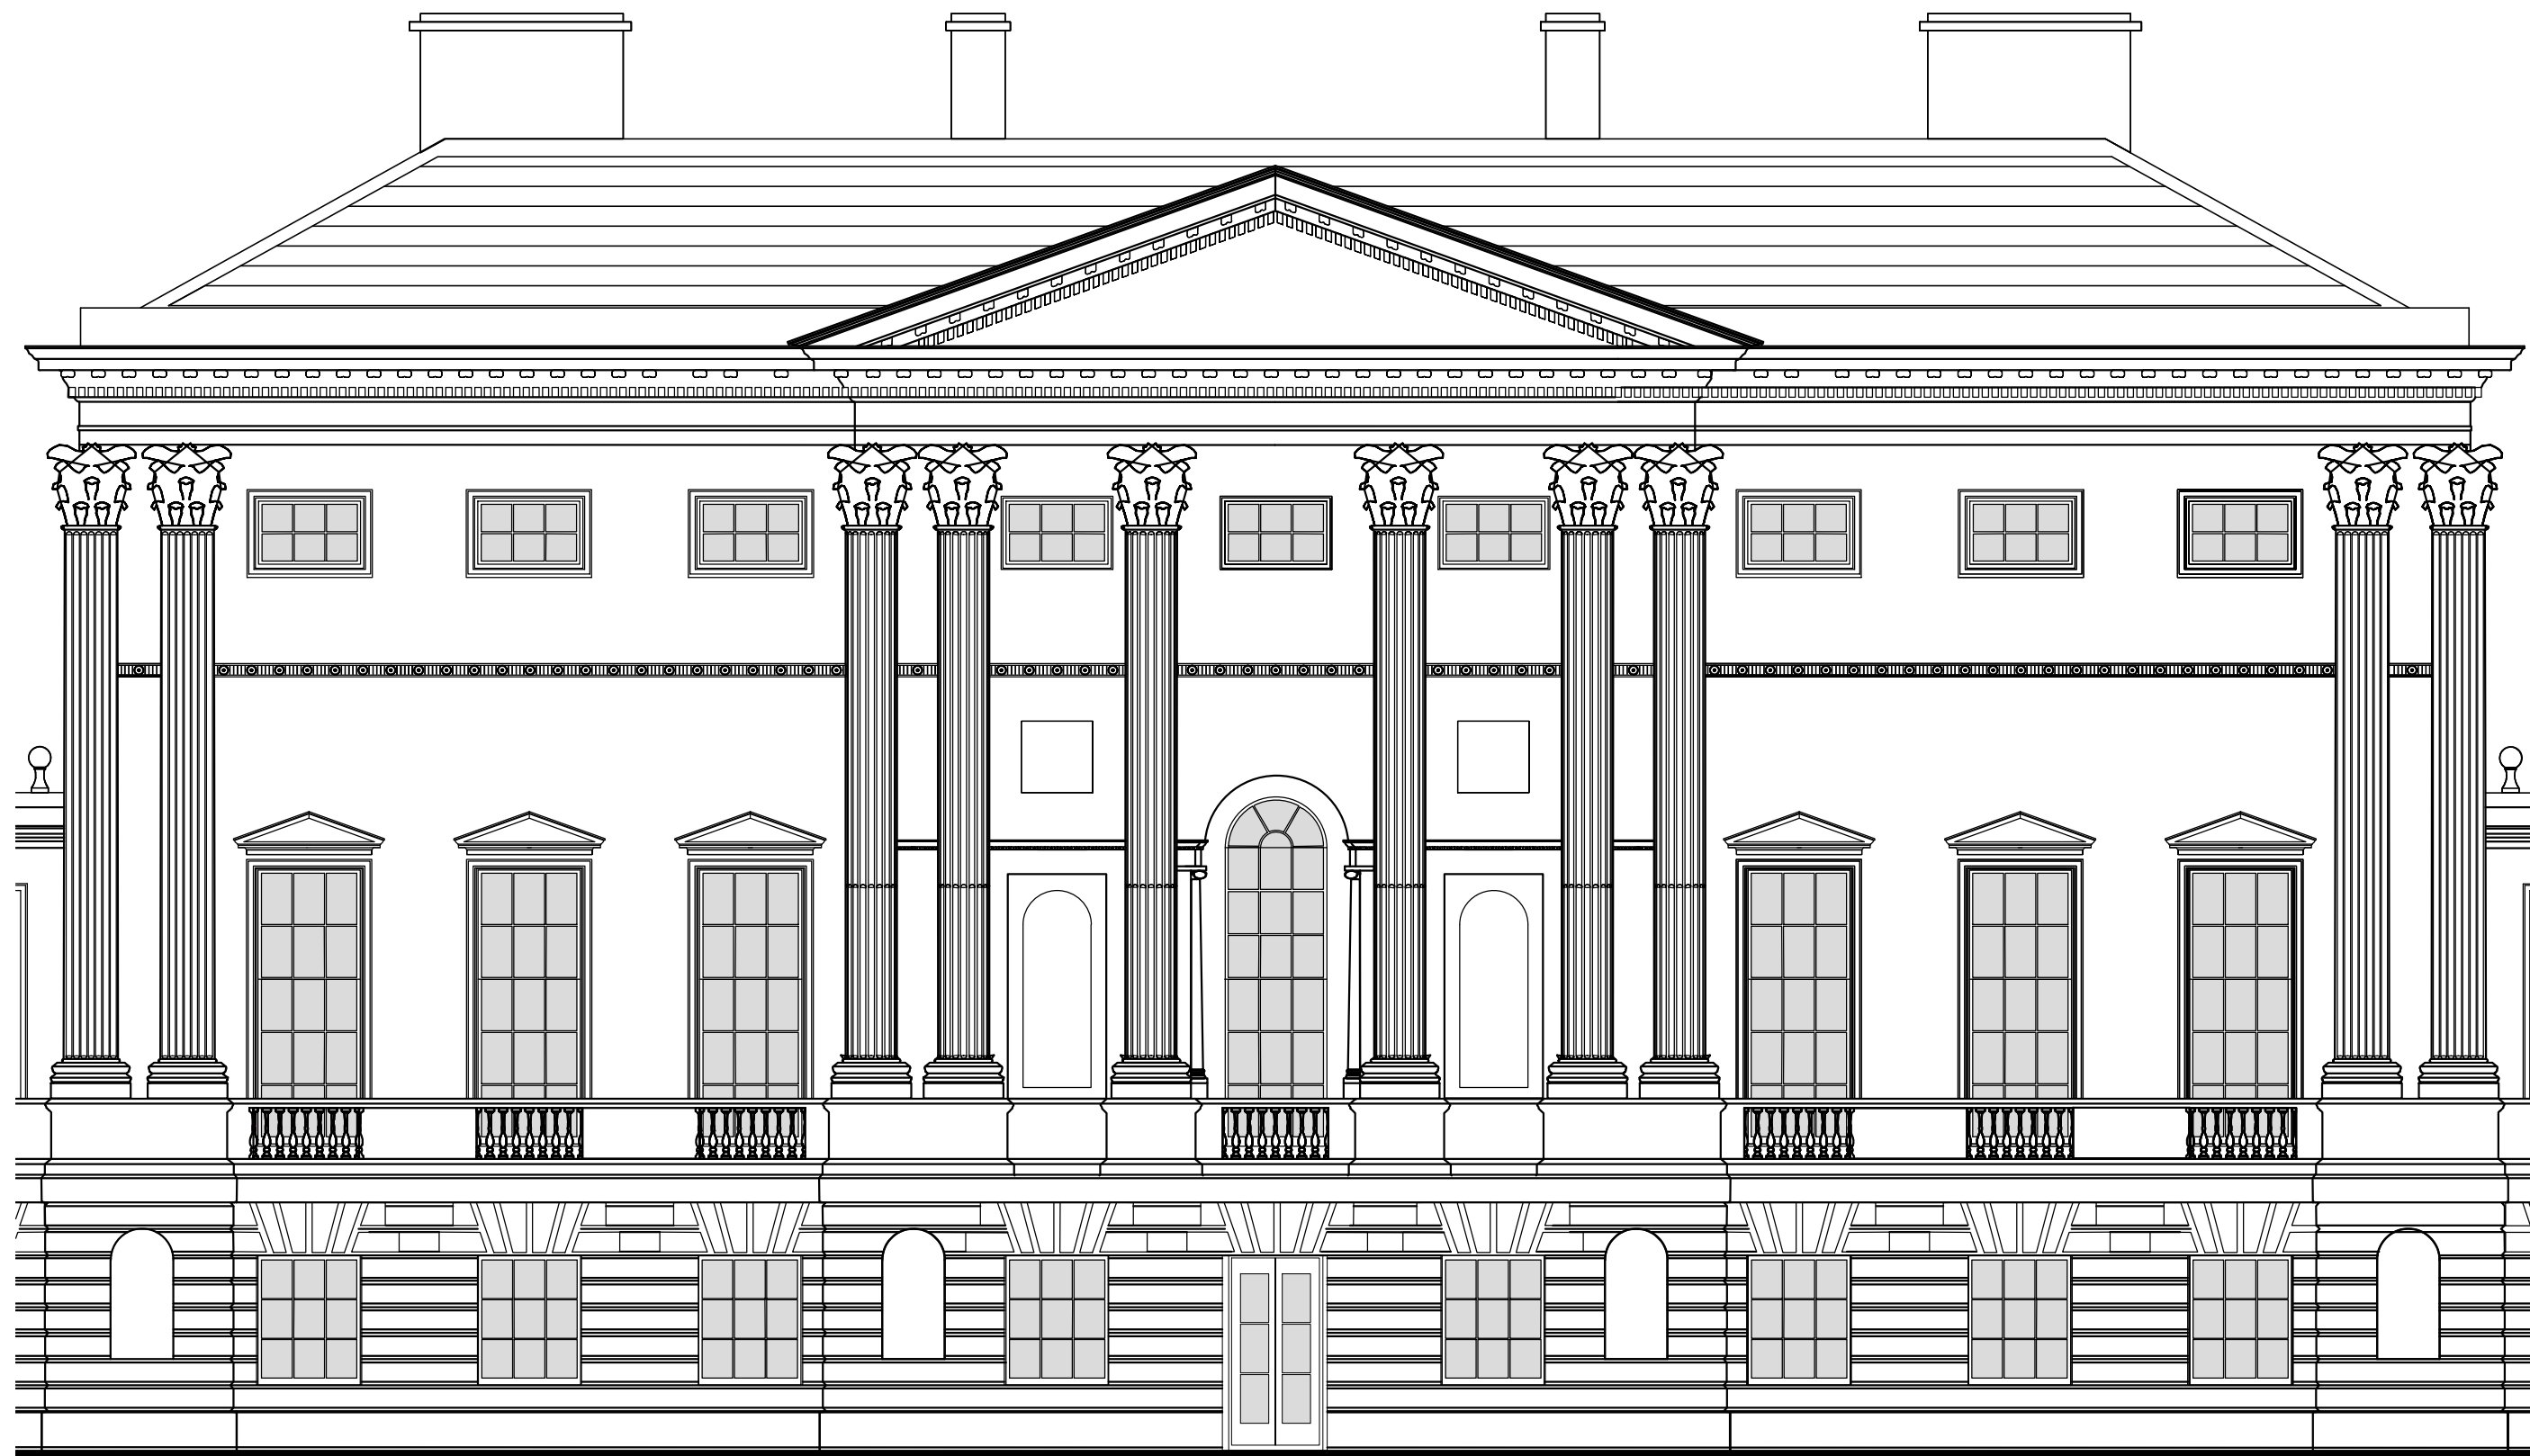


Existing Central Block South Elevation

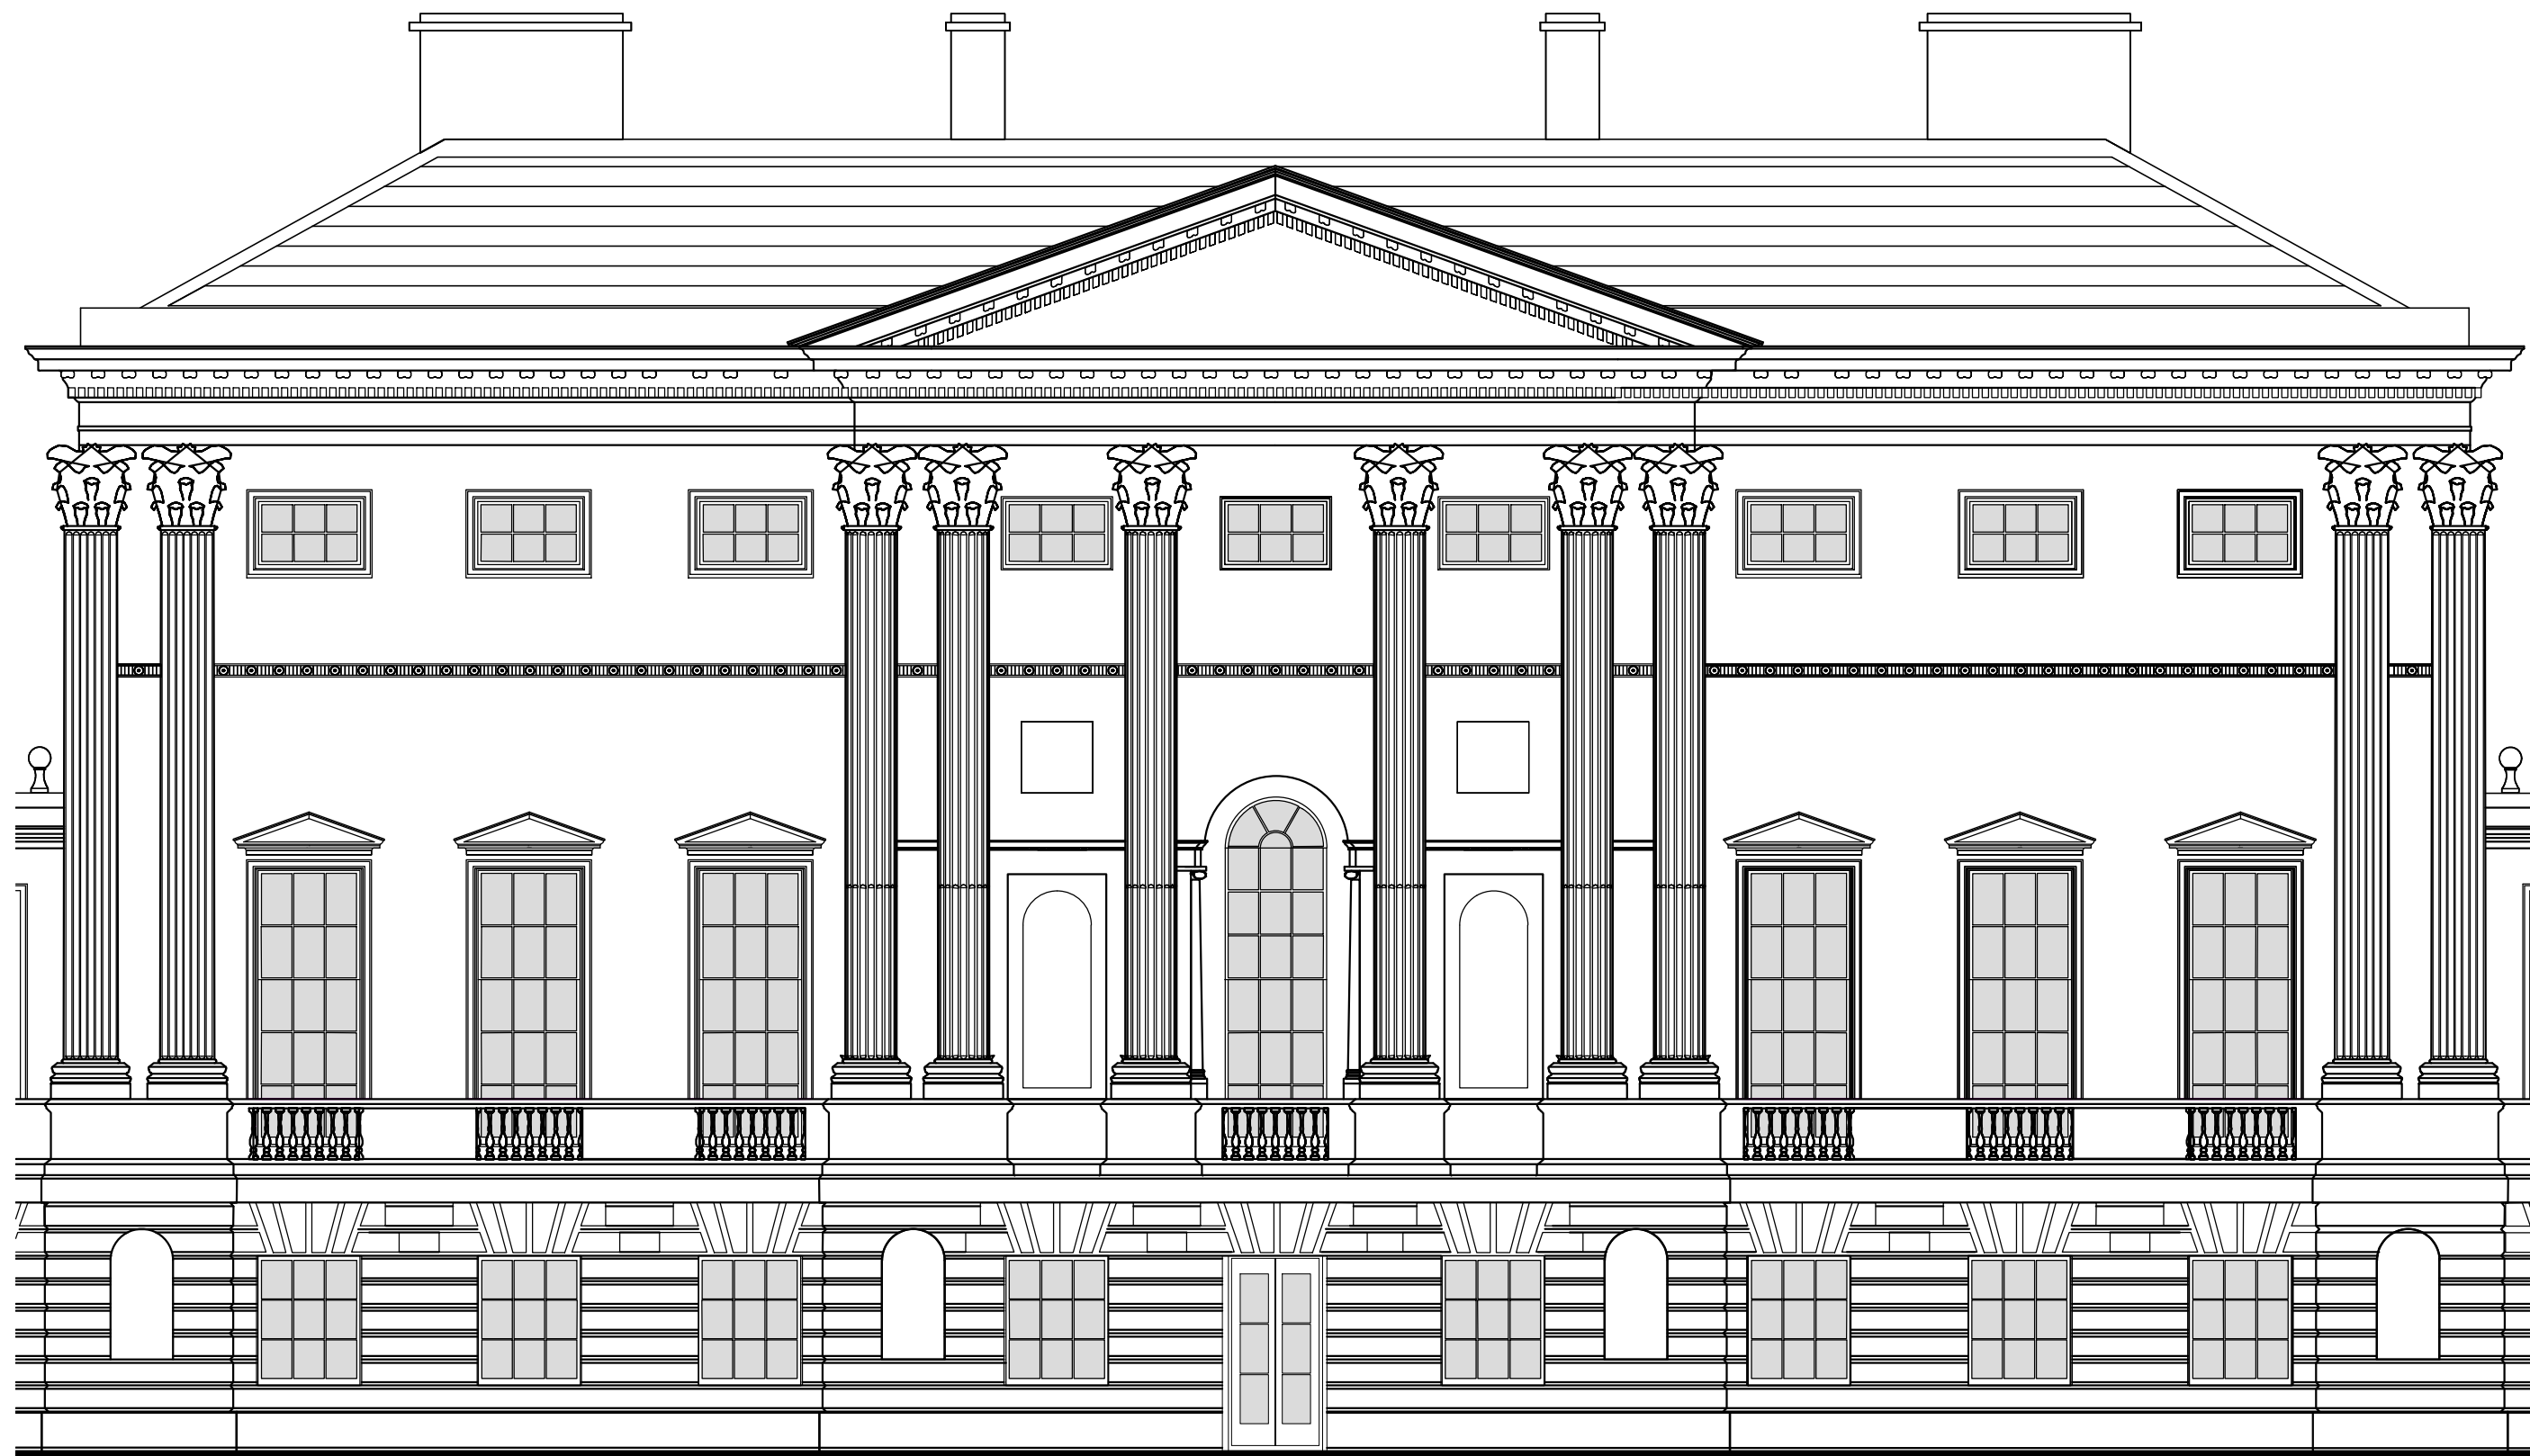

Proposed Central Block South Elevation

Generally:

- First floor windows to be repaired and to have draft strips installed, as drwg. no.2517-P610.

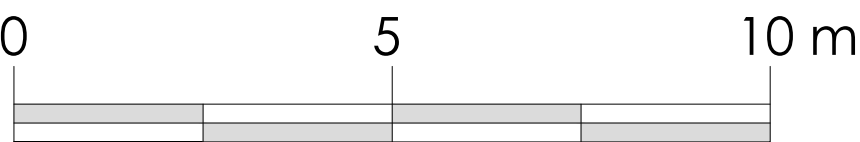

A1 Sheet Size

NOTES

1. All dimensions and levels are to be checked on site by the Main Contractor before work commences. The Architect is to be informed immediately of any discrepancies.
2. Do not scale this drawing, use written dimensions only.
3. Larger scale drawings are to be used over smaller scale drawings.
4. All dimensions are in millimetres unless otherwise stated.
5. If in doubt ask.

© Copyright of Mitchell Berry Architects.

Rev	Date	Notes
-----	------	-------

Status	PLANNING
--------	----------

Project	New Wardour Castle, Tisbury, Salisbury SP3 6RP
Client	Private Client

Title	Existing and Proposed Central Block South Elevation Central Block		
Scale	1:50@A1	Drawn by	VR
Date	MARCH26	Checked by	JB
Drawing Number	2517-P29	Revision	.

MITCHELL BERRY
ARCHITECTS
THE STUDIO · 9 STRATFORD ROAD · LONDON · W8 6RF
TEL 020 7938 4358
EMAIL studio@mitchellberryarchitects.co.uk