


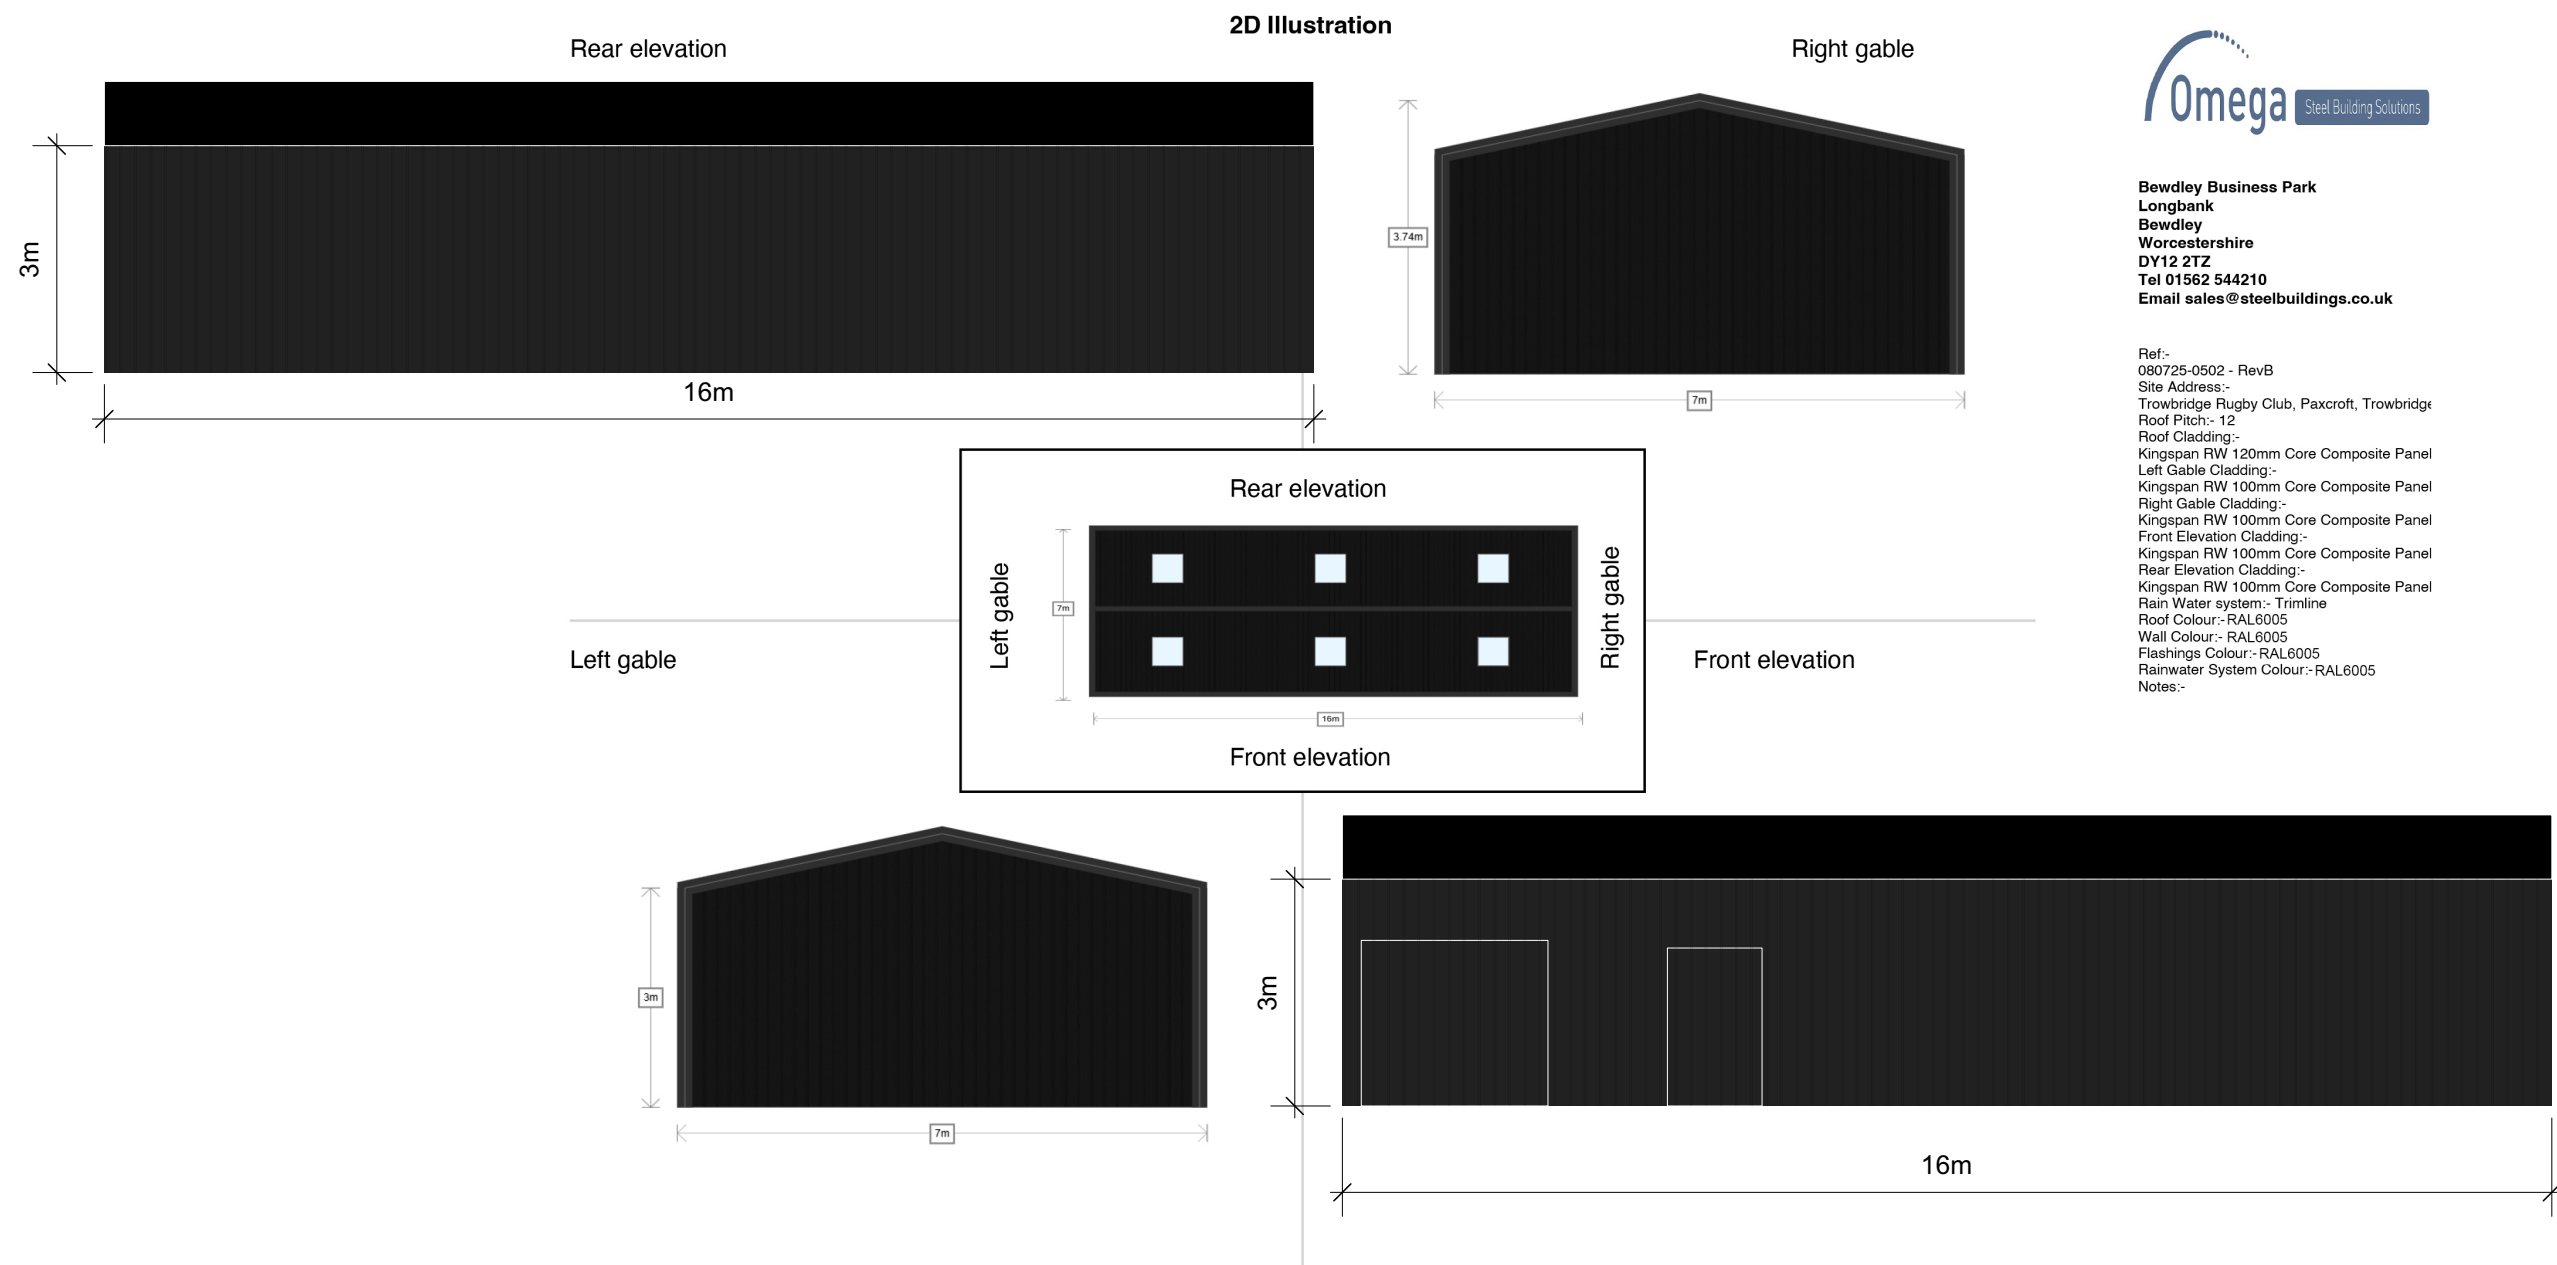

Bewdley Business Park
Longbank
Bewdley
Worcestershire
DY12 2TZ
Tel 01562 544210
Email sales@steelbuildings.co.uk

Ref:-
080725-0502 - RevB
Site Address:-
Trowbridge Rugby Club, Paxcroft, Trowbridge
Roof Pitch:- 12
Roof Cladding:-
Kingspan RW 120mm Core Composite Panel
Left Gable Cladding:-
Kingspan RW 100mm Core Composite Panel
Right Gable Cladding:-
Kingspan RW 100mm Core Composite Panel
Front Elevation Cladding:-
Kingspan RW 100mm Core Composite Panel
Rear Elevation Cladding:-
Kingspan RW 100mm Core Composite Panel
Rain Water system:- Trimline
Roof Colour:- RAL6005
Wall Colour:- RAL6005
Flashings Colour:- RAL6005
Rainwater System Colour:- RAL6005
Notes:-

	Project:	Client : Trowbridge Rugby Club	Scale:	1:100@A3	
	Trowbridge Rugby Club Gym				
		Drawing Title: Elevations Proposed			