


General Notes

This drawing is copyright. It may not be reproduced or disclosed either wholly or in part without written consent from DALE ROBERTS DESIGN. All dimensions are to be checked on site prior to commencement of work. Figured dimensions are to be taken in preference to scaled dimensions. If in doubt ask DALE ROBERTS DESIGN. This drawing could be subject to a Planning / Building Regulations application and should this be the case all works undertaken prior to approval are at the contractors / clients risk.

This drawing has received Planning approval dated:

This drawing has received Building Regulations approval dated:

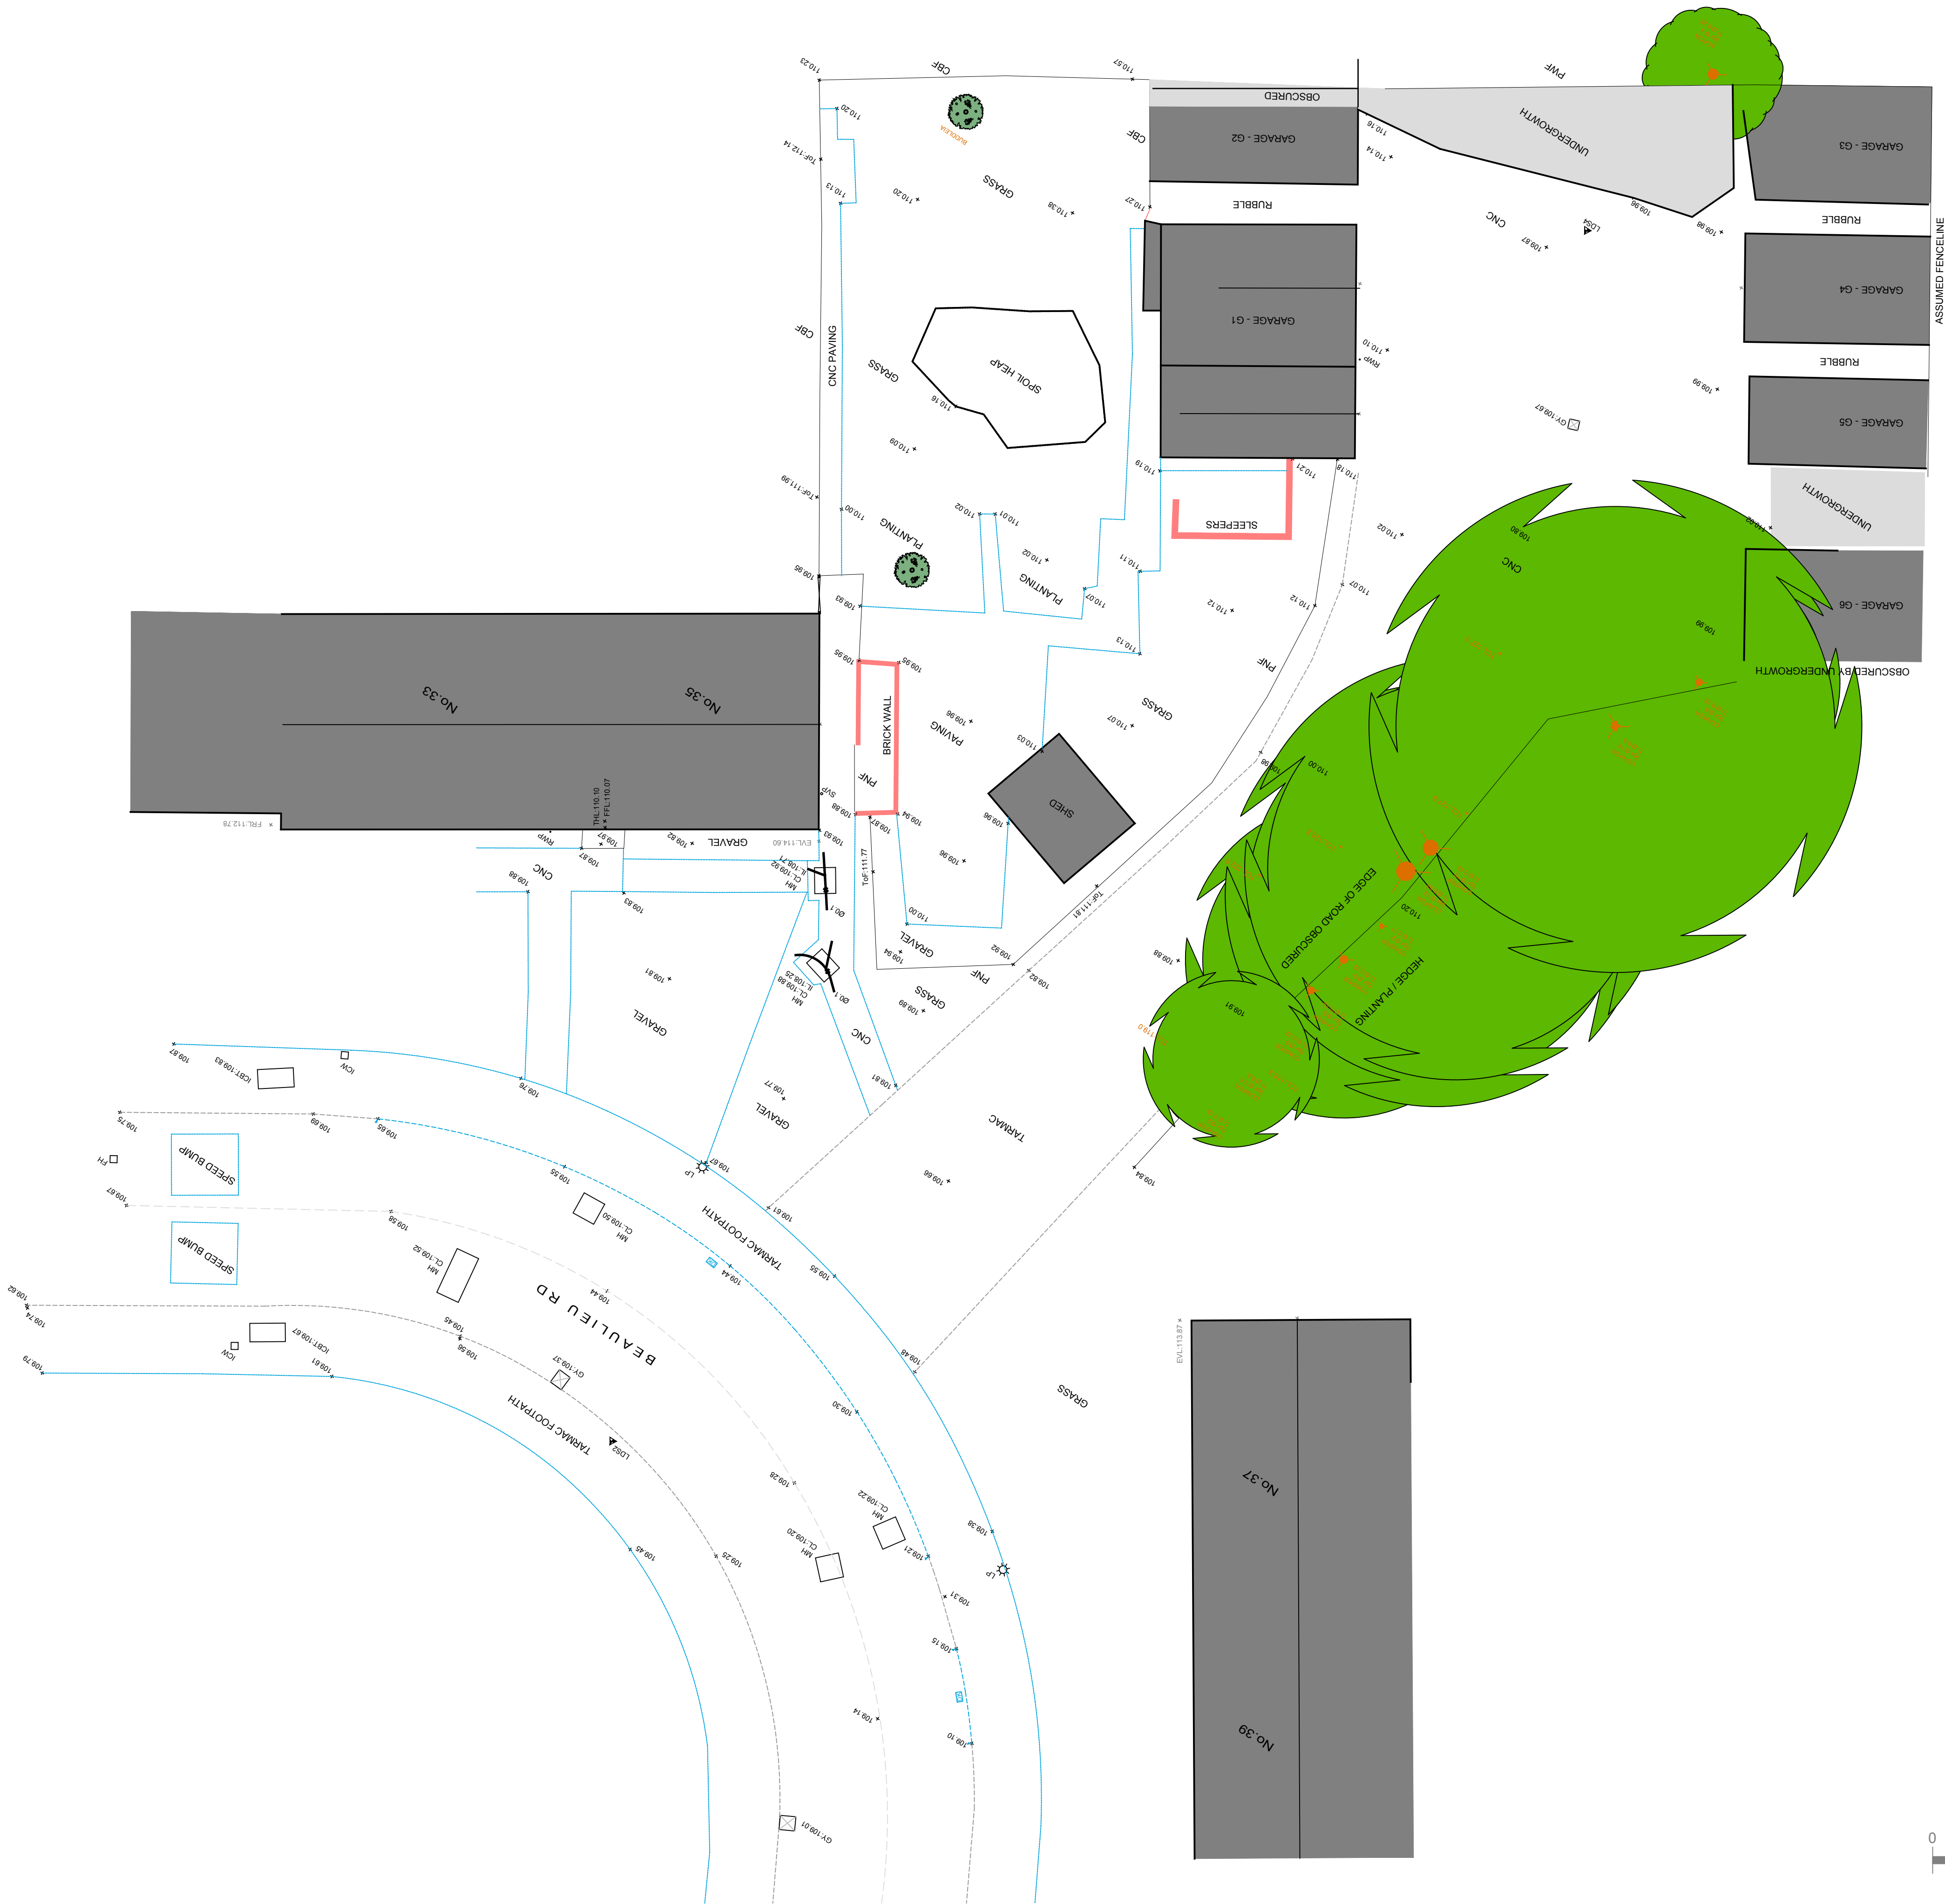


No.	Revisions	Date
-----	-----------	------

Client
MR N HIBBS

Project
PROPOSED NEW DWELLING
LAND ADJACENT TO
35 BEAULIEU ROAD
AMESBURY
SP4 7PD

Drawing Title
EXISTING SITE PLAN

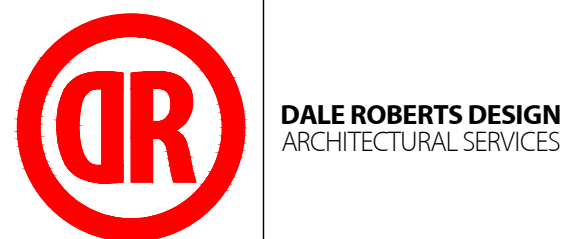

The Studio 22 Brickley Lane Devizes Wiltshire SN10 3BQ T 01380 819900 E info@drdesigns.co.uk W www.drdesigns.co.uk	Scale 1:100 @ A1	Date MAY 26
Drawn DR	Checked	
Drawing No. 25016 / P010		