


Buyers are warned that this is a working drawing and is not intended to be treated as descriptive material describing, in relation to any particular property or development, any of the Specified Matters prescribed by any Order made under the above Act. The contents of this drawing may be subject to change at any time and alterations and variations can occur during the progress of the works without revision of the drawing. Consequently the layout, form, content and dimensions of the finished construction may differ materially from those shown. Nor do the contents of this drawing constitute a contract, part of any contract or warranty.



FRONT ELEVATION



GABLE END  
ELEVATION

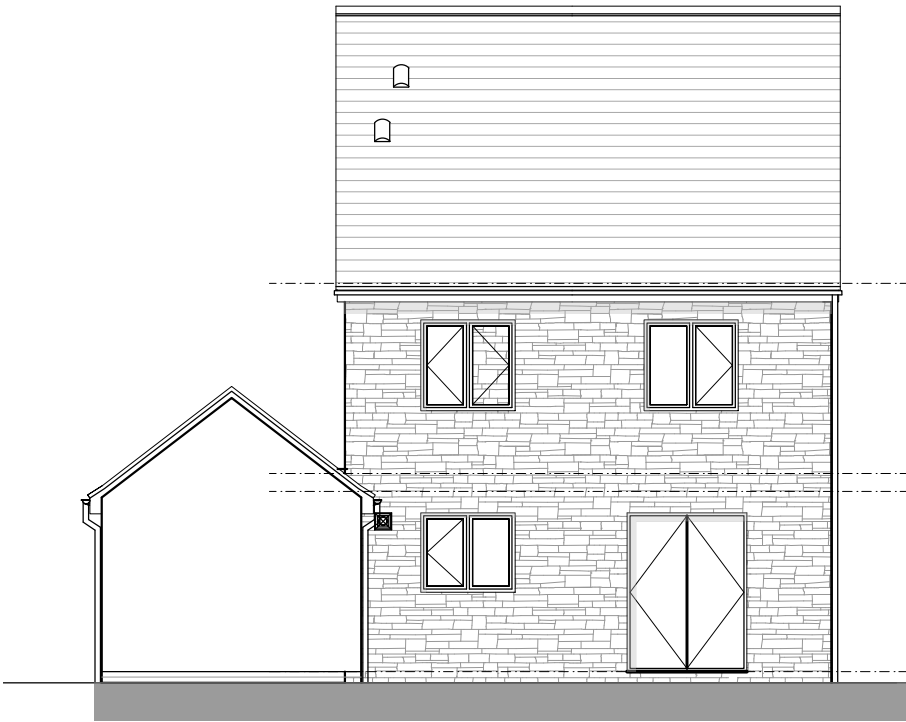

REAR ELEVATION



GABLE END  
ELEVATION



| REV | BY | DESCRIPTION | DATE |
|-----|----|-------------|------|
|-----|----|-------------|------|

CLIENT Sam Clacker

PROJECT

Sandown Crescent, Corsham  
Wiltshire

STATUS Planning

TITLE

Existing  
Elevations

|                     |        |
|---------------------|--------|
| DRG No. 5114-002-EE | Rev: * |
|---------------------|--------|

|                    |                        |
|--------------------|------------------------|
| SCALE: 1:100 on A3 | DESIGNED BY: BTJ & ESH |
| SIZE: A3           | DRAWN BY: BTJ          |
| DATE: Mar 2026     | CHECKED BY: ESH        |

GROW ARCHITECTURAL  
Studio 2  
Lancefield Studios  
Pickwick  
Corsham  
SN13 0HZ

TEL: 01249 533037 & 0117 2870233  
EMAIL: info@growarchitectural.co.uk  
WEBSITE: www.growarchitectural.co.uk

This drawing and the building works illustrated are copyright and may not be reproduced without written permission

