


Buyers are warned that this is a working drawing and is not intended to be treated as descriptive material describing, in relation to any particular property or development, any of the Specified Matters prescribed by any Order made under the above Act. The contents of this drawing may be subject to change at any time and alterations and variations can occur during the progress of the works without revision of the drawing. Consequently the layout, form, content and dimensions of the finished construction may differ materially from those shown. Nor do the contents of this drawing constitute a contract, part of any contract or warranty.



FRONT ELEVATION

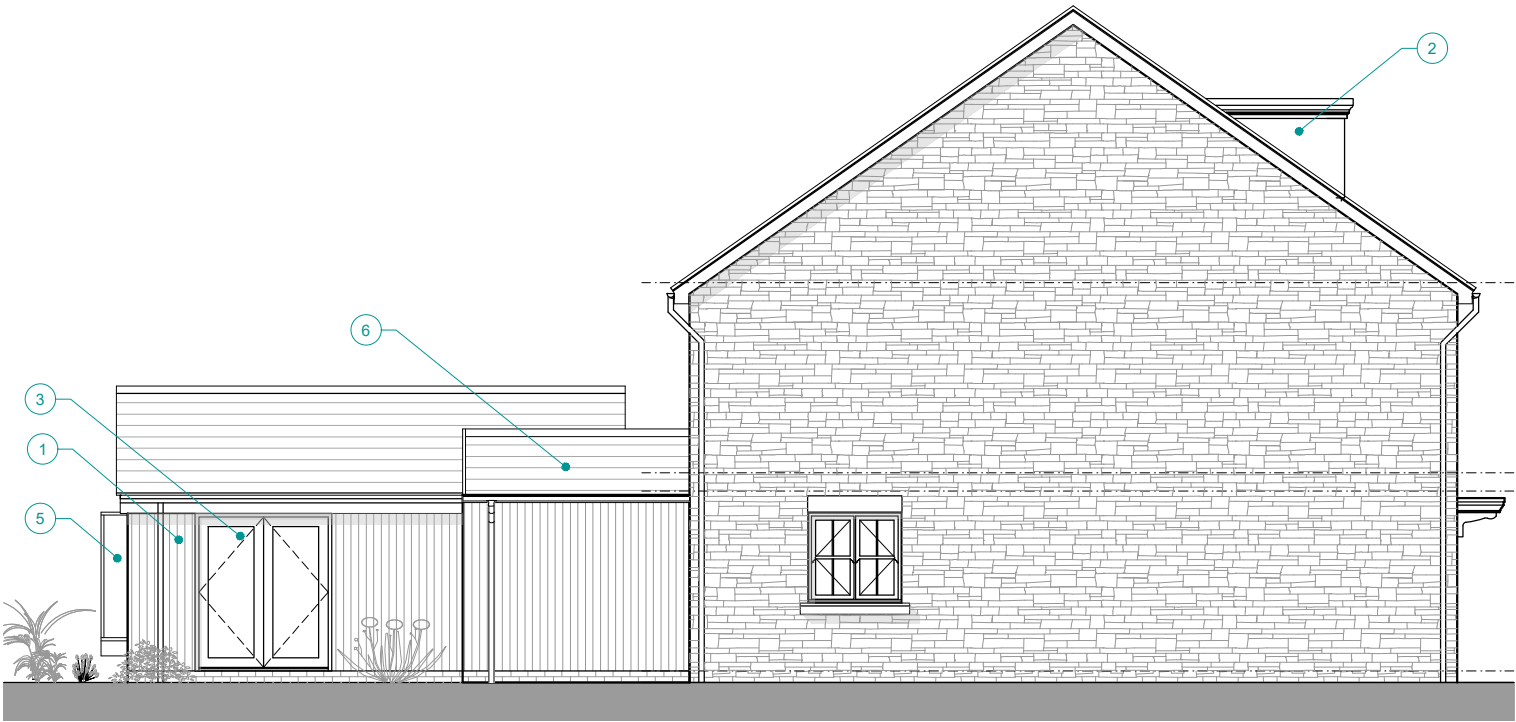


GABLE END ELEVATION

Materials Legend

- 1 Timber cladding
- 2 New dormer to match existing dormers on site
- 3 UPVC Framed Windows & Doors
- 4 Sliding Door
- 5 Oriel Window Seat
- 6 Welsh Blue Slate or Similar



REAR ELEVATION

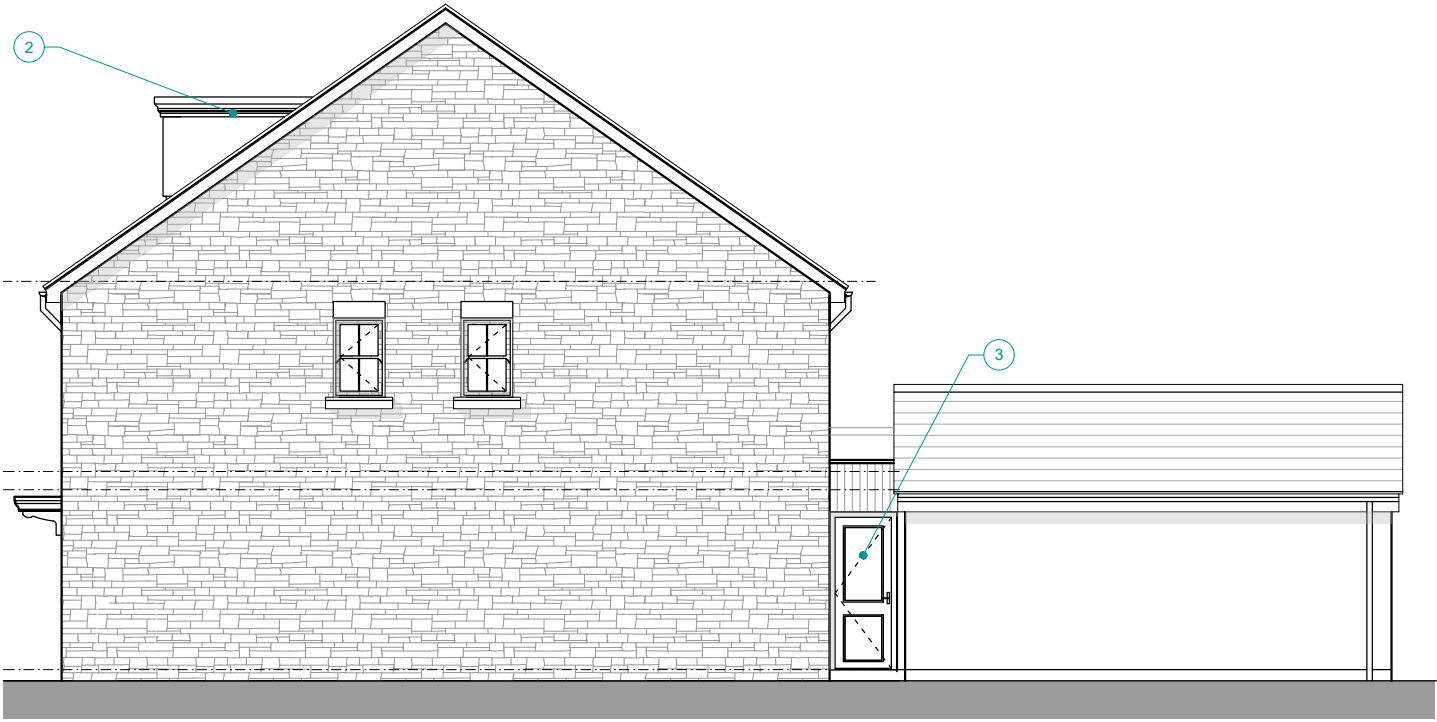

GABLE END ELEVATION

A	ESH	Sedum Roof Added	26.03.26
REV	BY	DESCRIPTION	DATE

CLIENT Sam Clacker

PROJECT

Sandown Crescent, Corsham
Wiltshire

STATUS Planning

TITLE

Proposed-Option 2
Elevations

DRG No. 5114-102-PE		Rev: A	
SCALE: 1:100 on A3	DESIGNED BY: BTJ & ESH		
SIZE: A3	DRAWN BY: BTJ		
DATE: Mar 2026	CHECKED BY: ESH		

GROW ARCHITECTURAL
Studio 2
Lancefield Studios
Pickwick
Corsham
SN13 0HZ

TEL: 01249 533037 & 0117 2870233
EMAIL: info@growarchitectural.co.uk
WEBSITE: www.growarchitectural.co.uk

This drawing and the building works illustrated are copyright and may not be reproduced without written permission

