



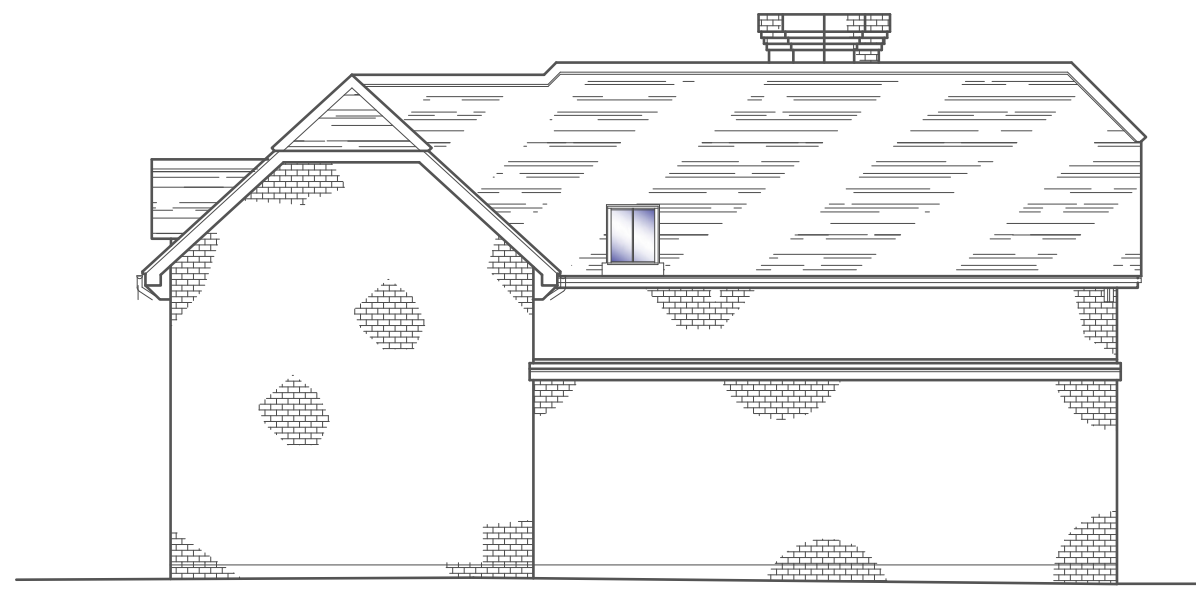


NORTH EAST ELEVATION
Scale 1:100

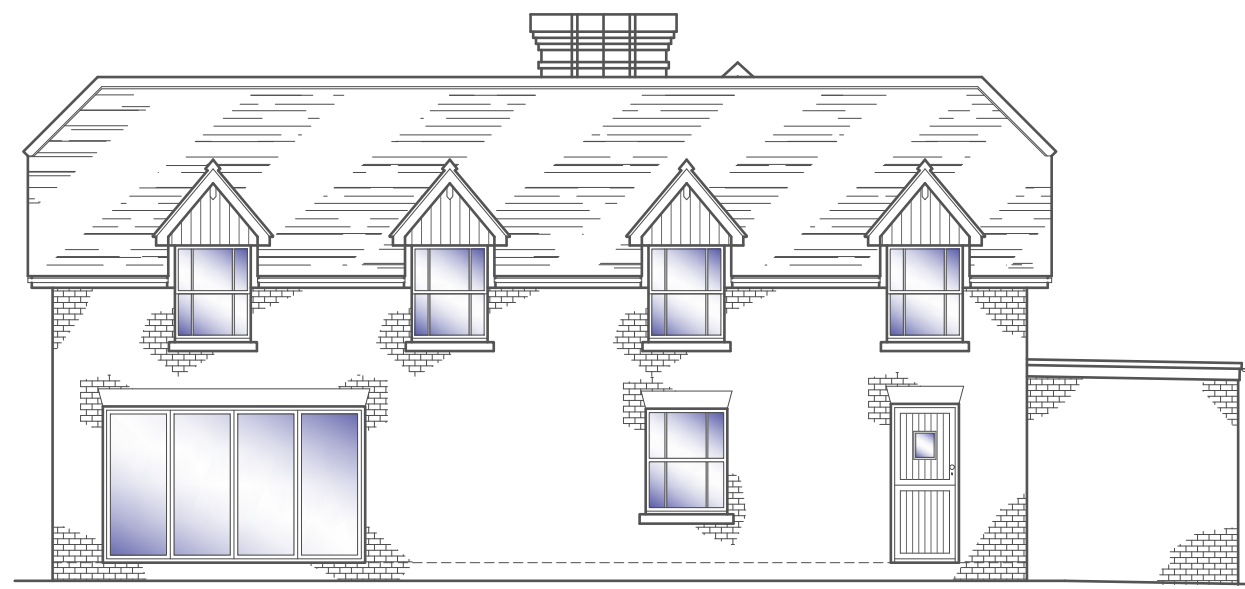


SOUTH EAST ELEVATION
Scale 1:100




SOUTH WEST ELEVATION
Scale 1:100

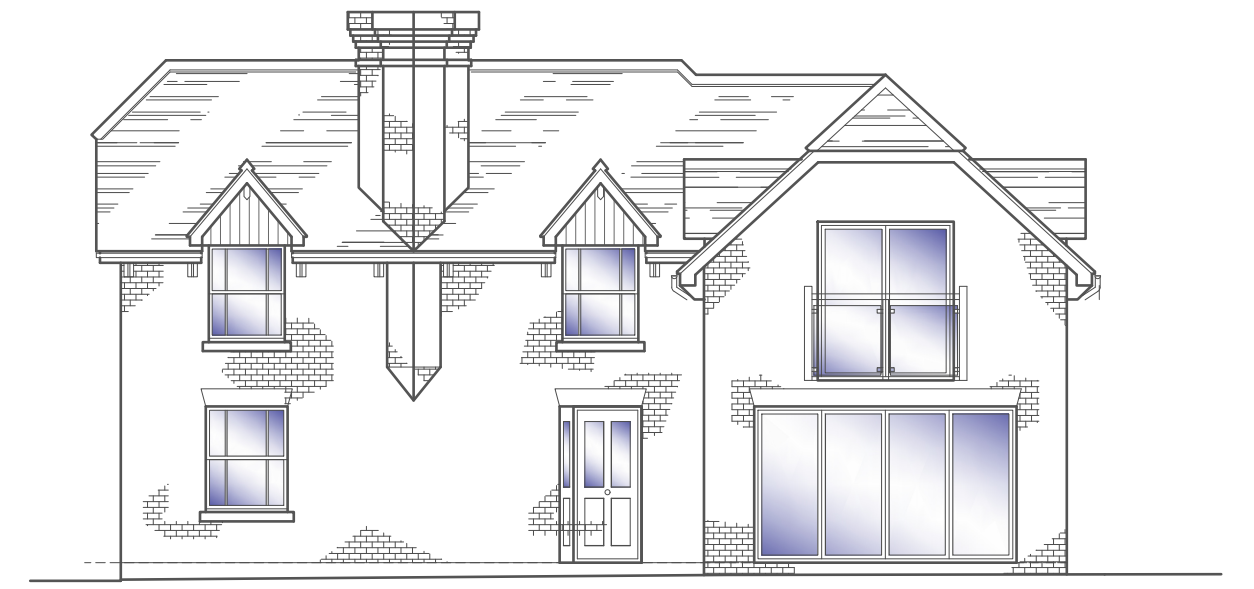


NORTH WEST ELEVATION
Scale 1:100

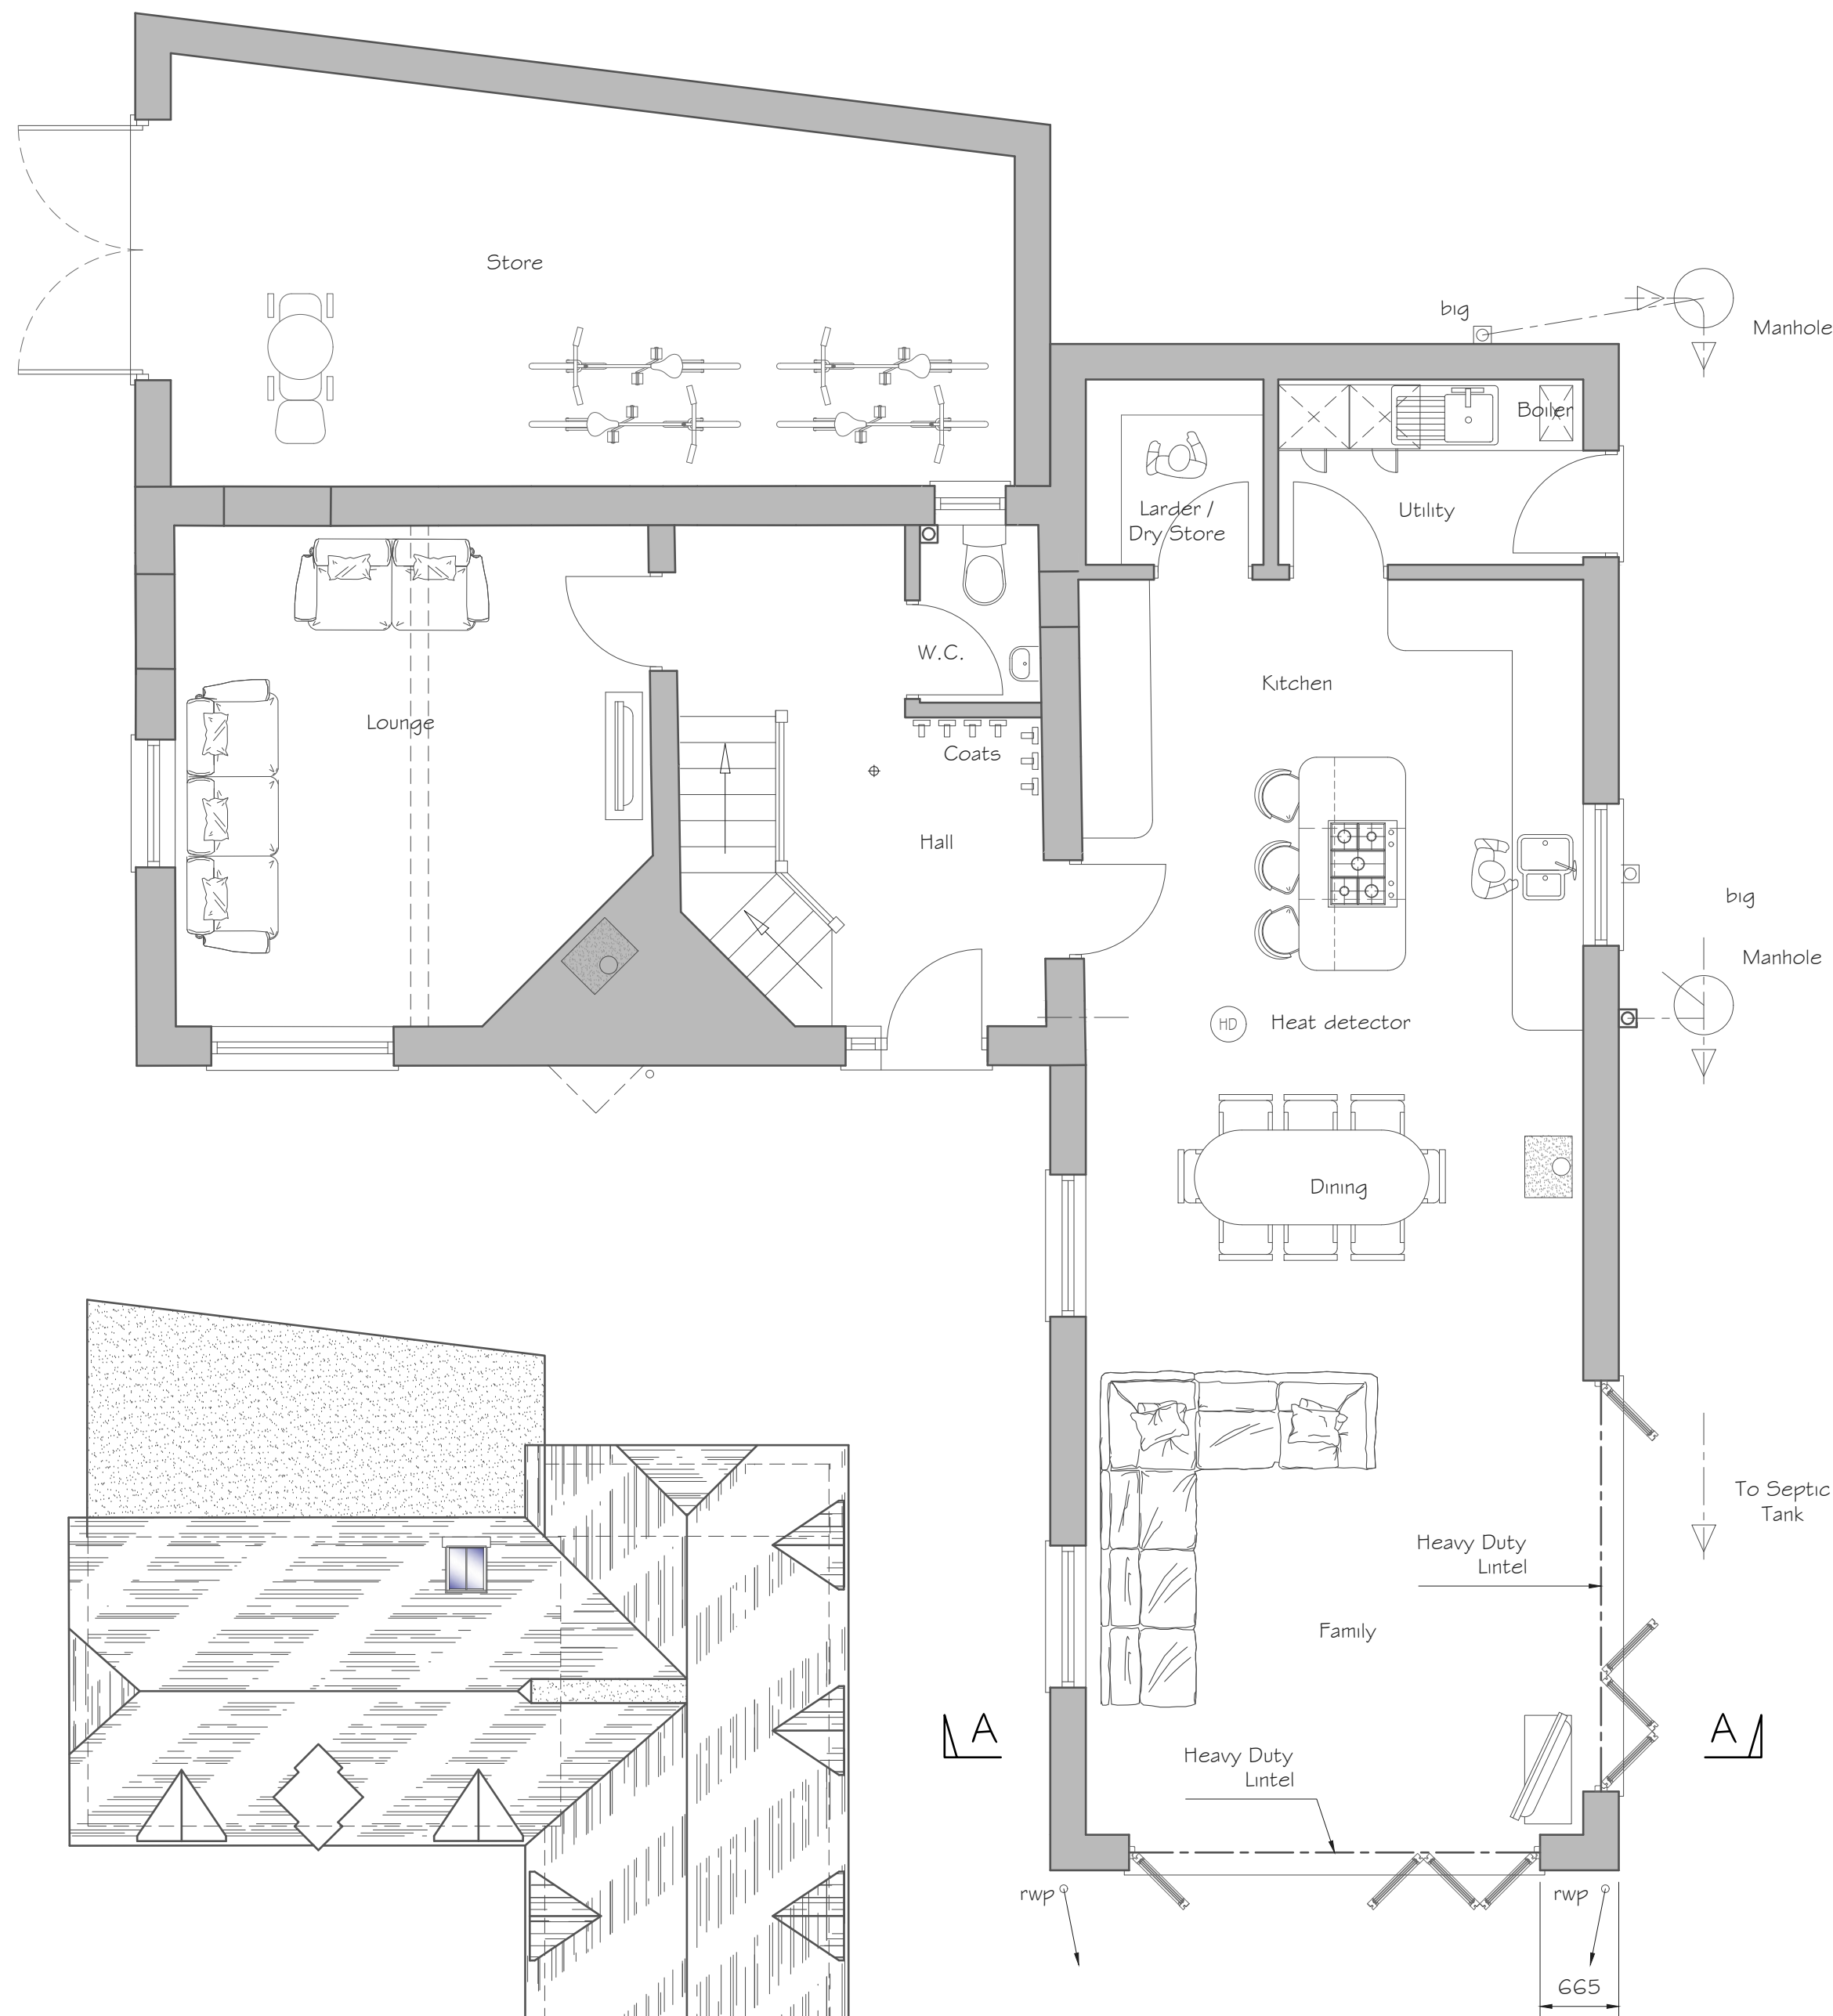


GROUND FLOOR PLAN
Scale 1:50

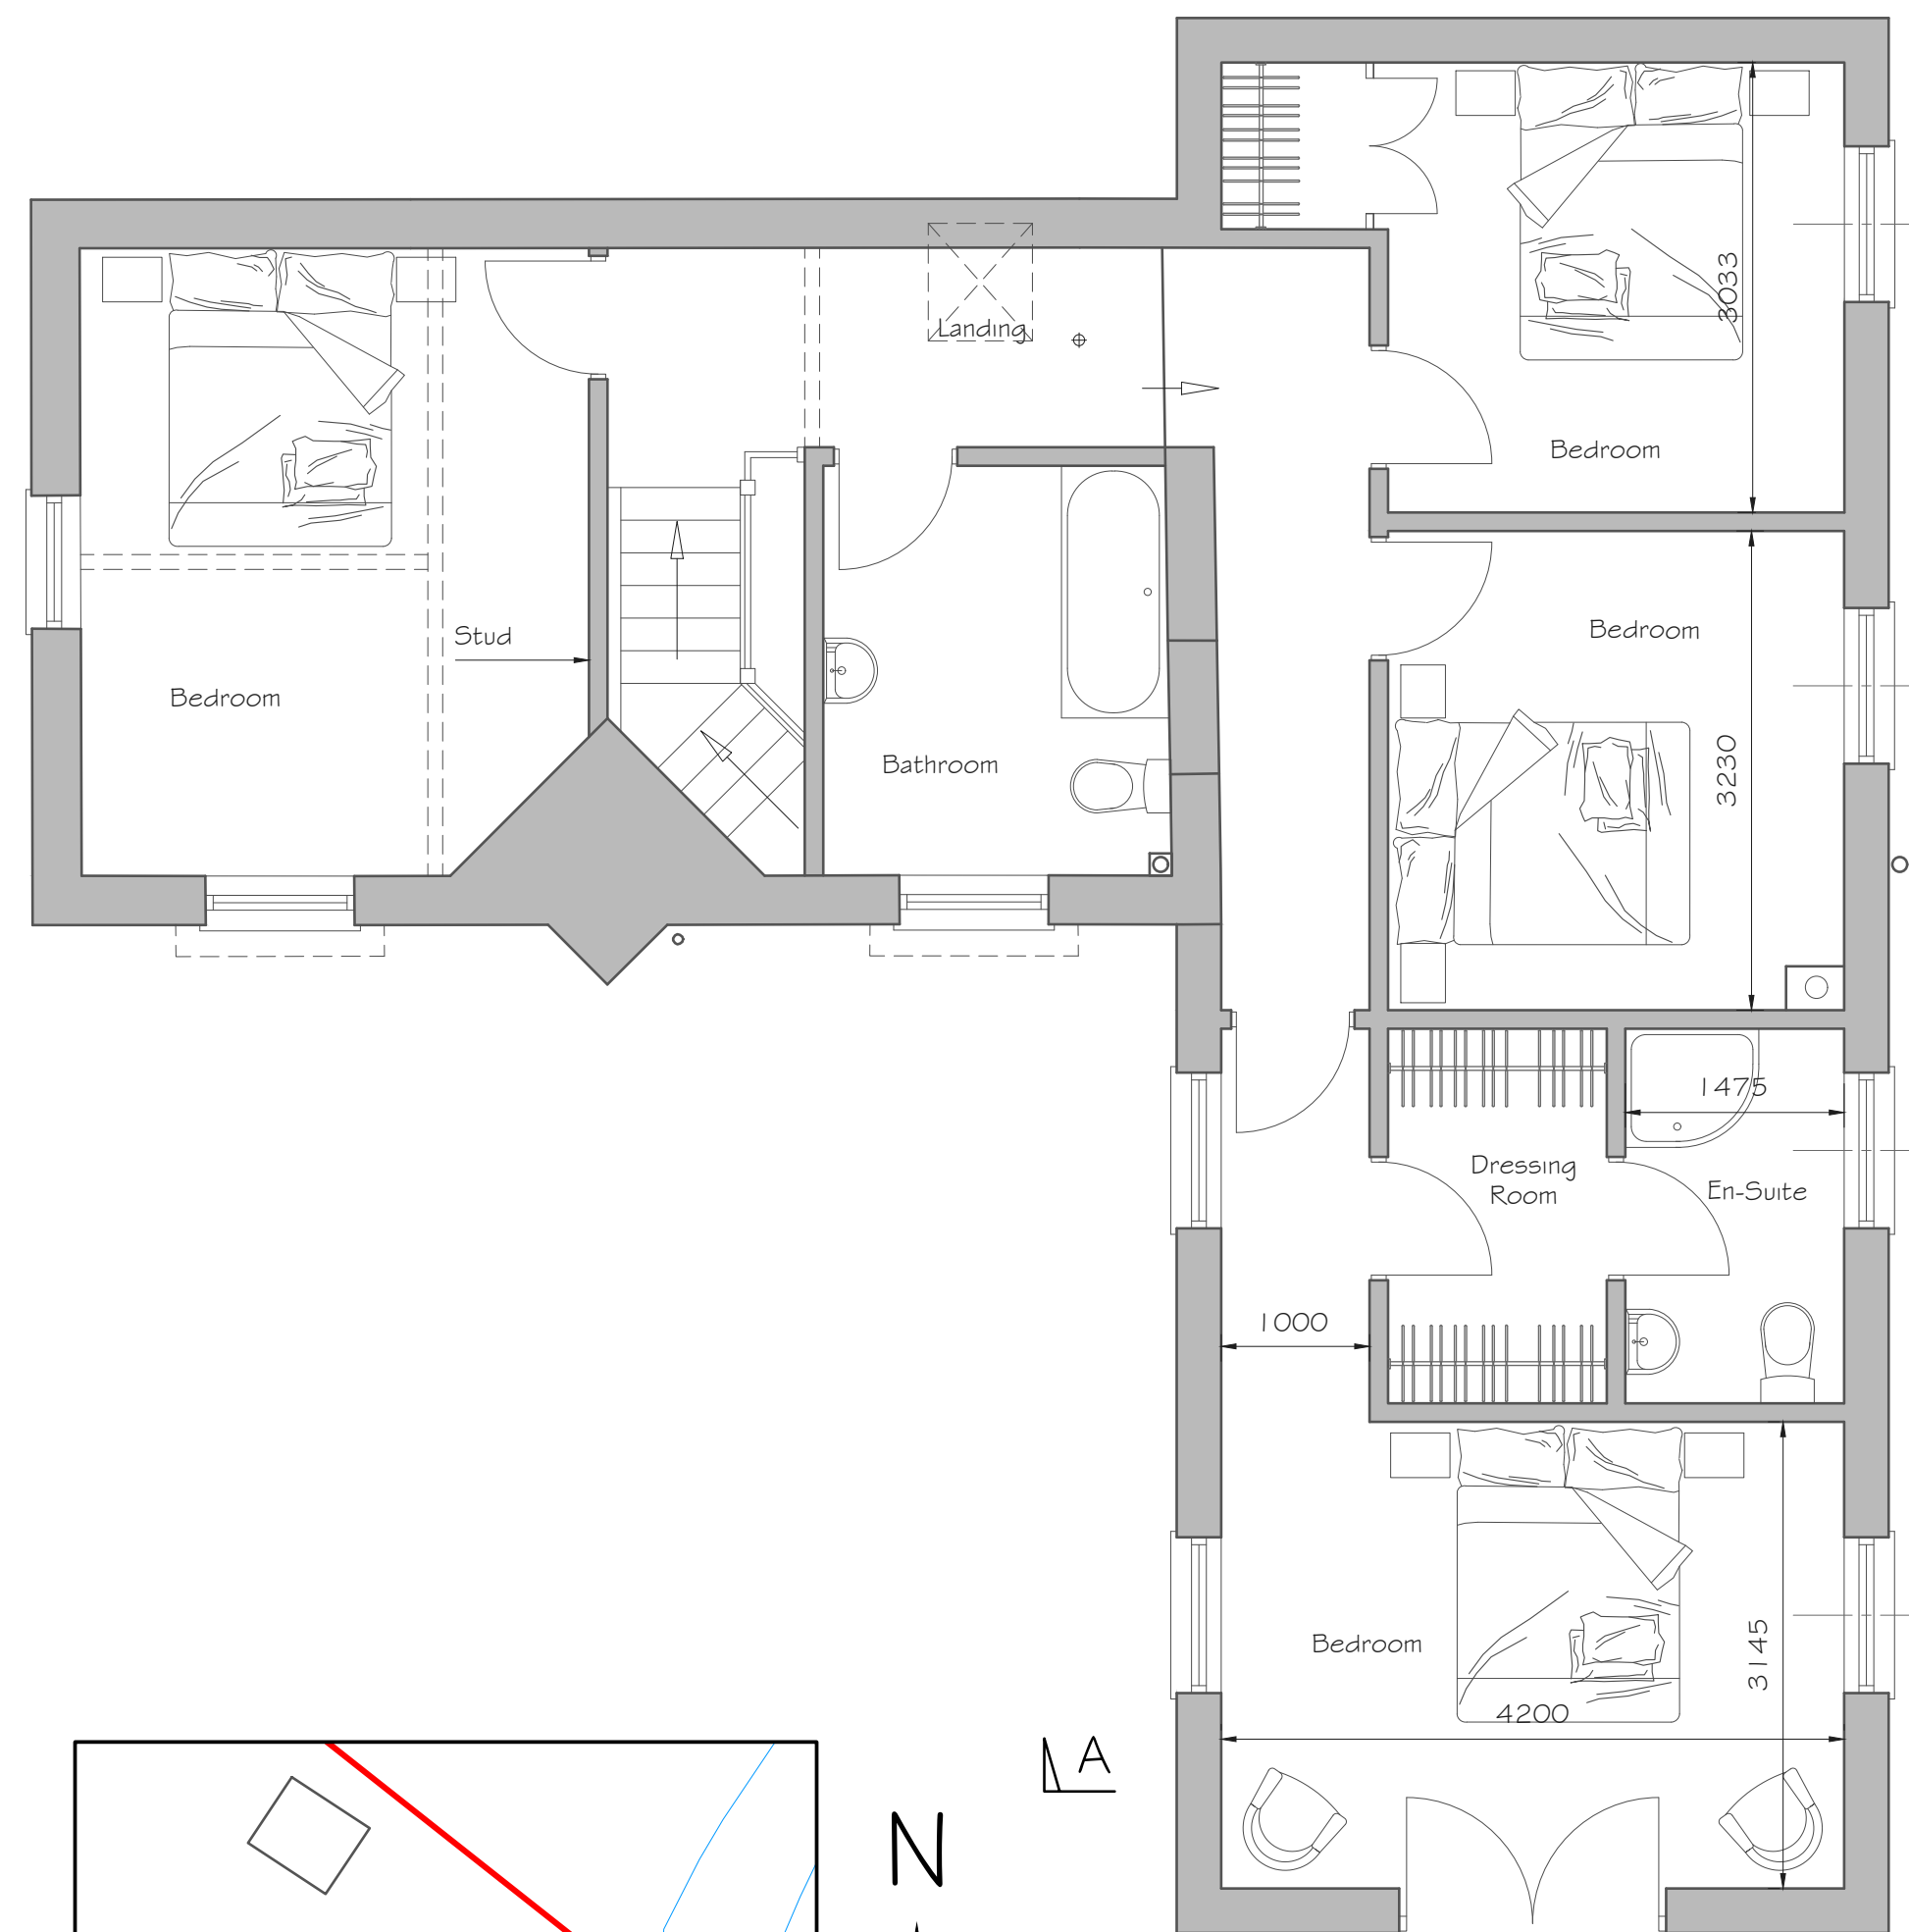


FIRST FLOOR PLAN
Scale 1:50

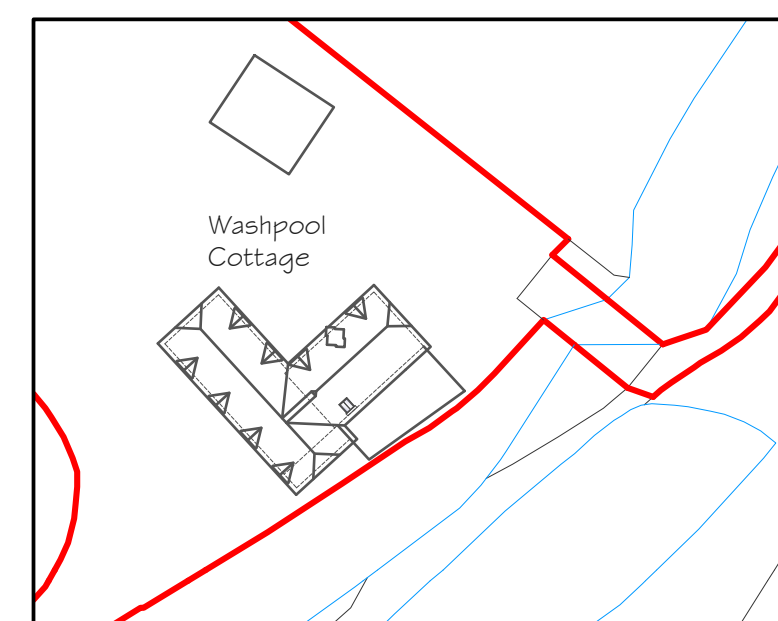


BLOCK PLAN
Scale 1:500

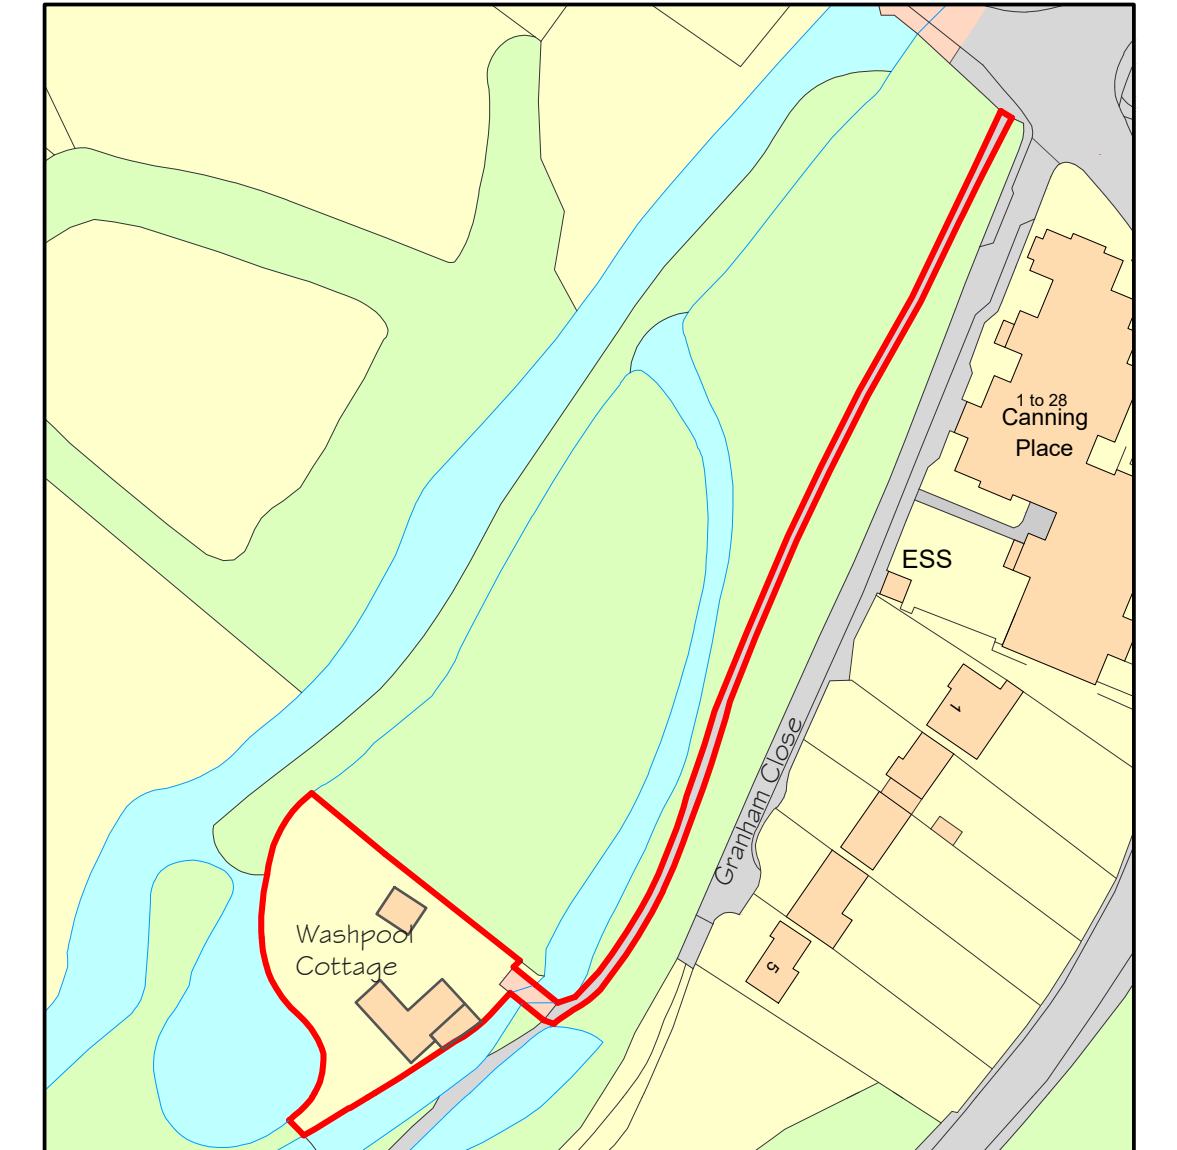

LOCATION PLAN
Scale 1:1250

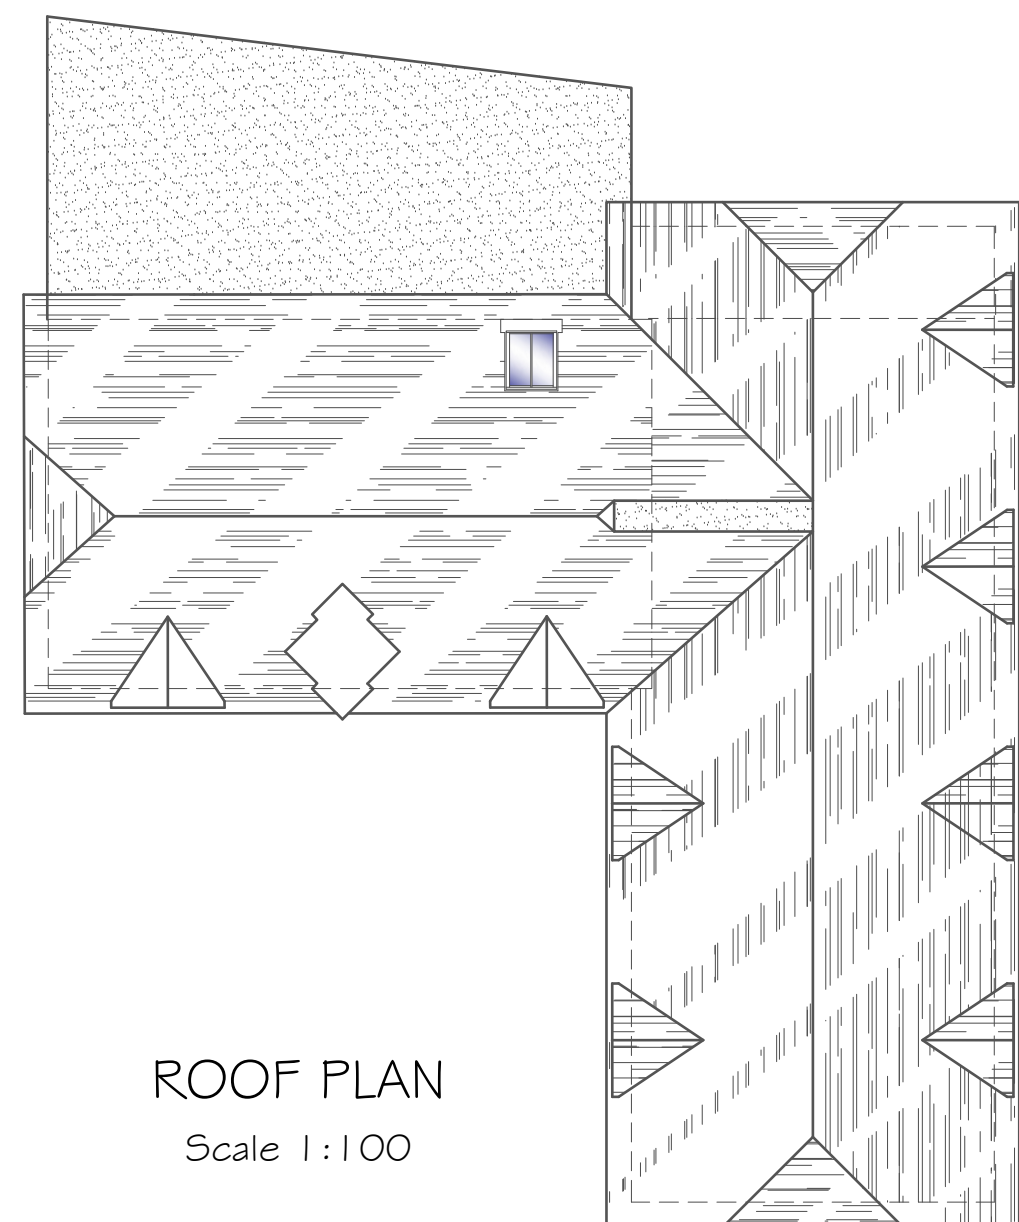

ROOF PLAN
Scale 1:100

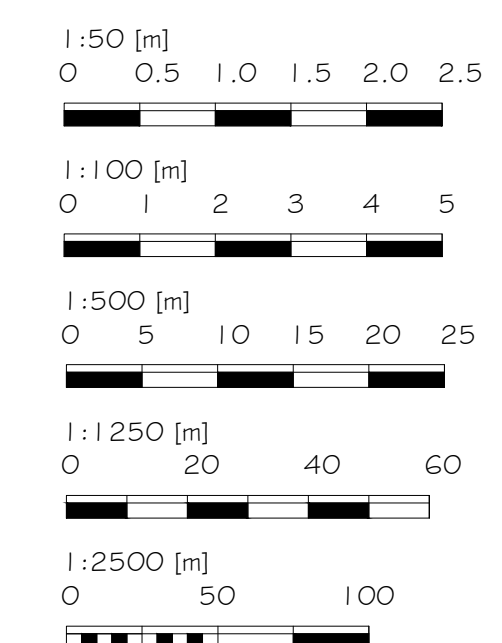

Alex Dawson
www.addraughting.co.uk
alex@addraughting.co.uk
01672 511412
07791 341698

59 Barrow Close
Marlborough
Wiltshire
SN8 2BE



AD DRAUGHTING
ARCHITECTURAL SERVICES

Client

MR SAXTON

Job Title

EXTENSION AT:
WASHPOL COTTAGE,
TREACLE BOLLEY,
MARLBOROUGH,
WILTSHIRE,
SN8 4DJ.

Drawing Title

EXISTING ELEVATIONS AND PLANS

Scale

AS SHOWN

Date

02/05/2026

Drawn

AD

Drawing No.

1636-01

Rev

A