




North Elevation

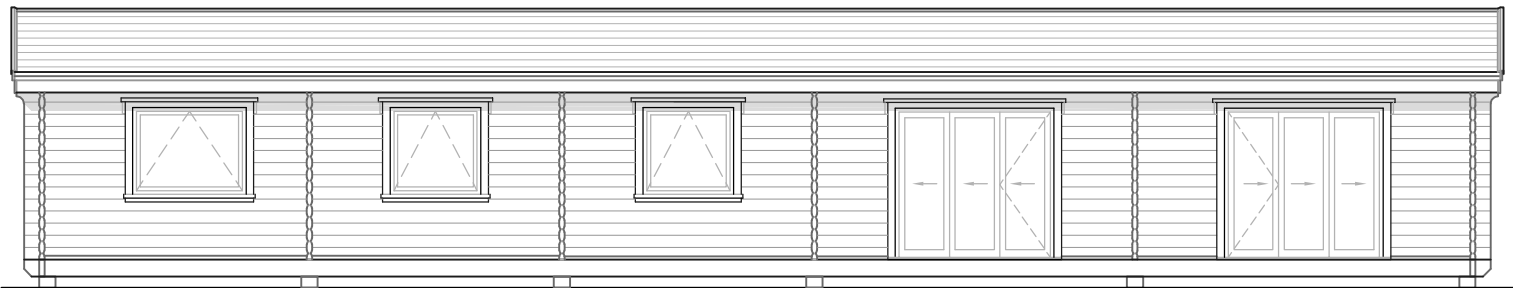


South Elevation

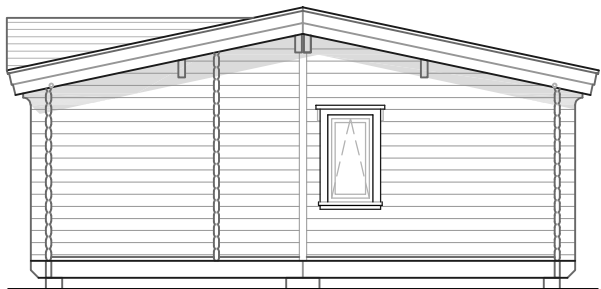


West Elevation joint

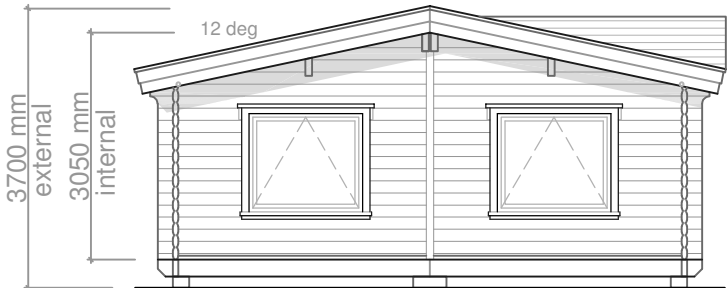

East Elevation joint

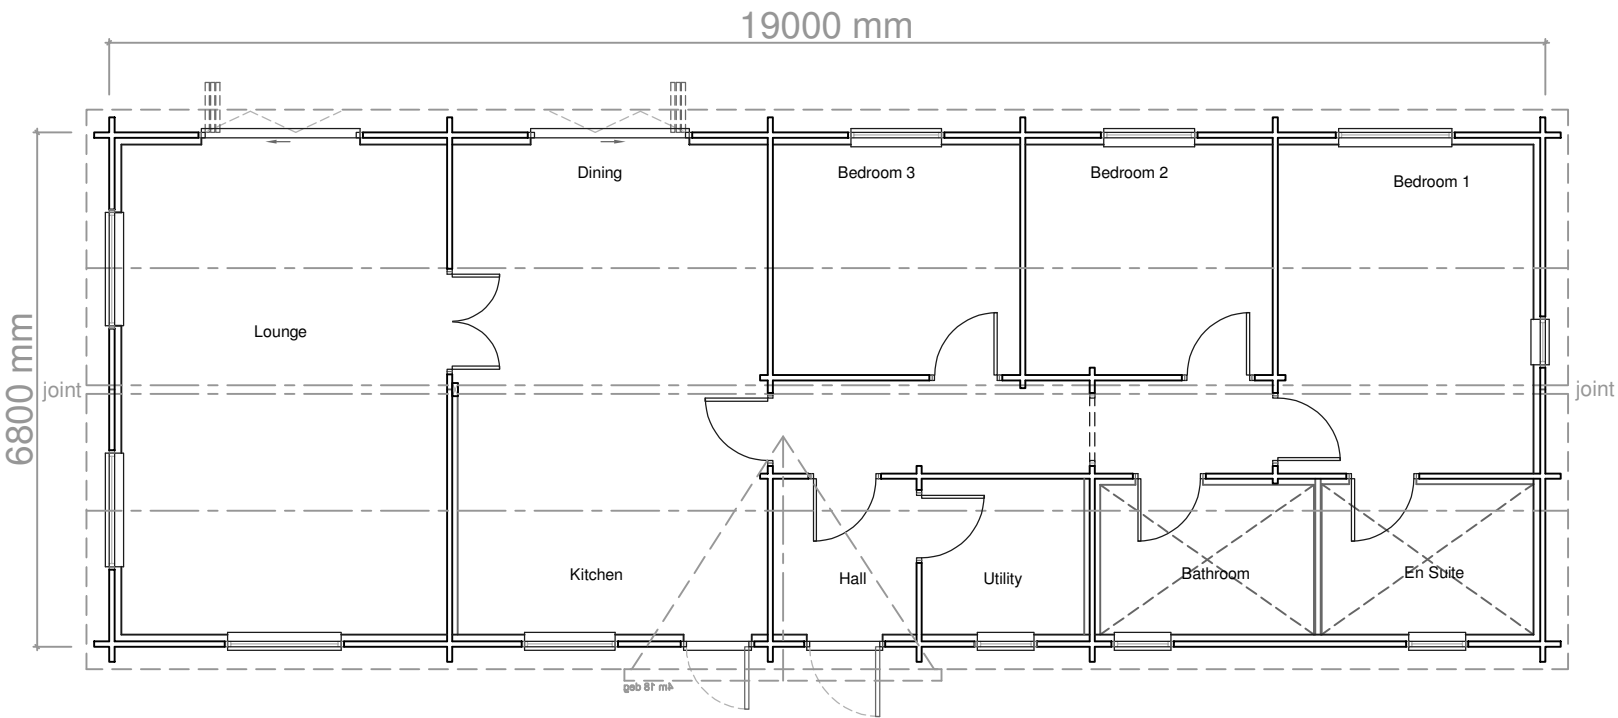

Floor Plan

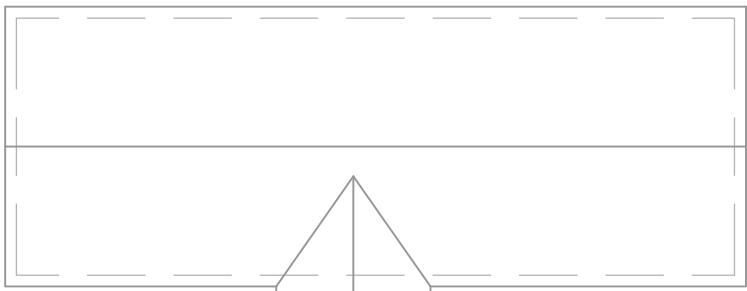

Roof Plan 1:200

Client			
Mrs R Hoyle			
Windmill Farm, Braydonside, Brinkworth,			
Chippenham, SN15 5AR			
Project			
Transportable mobile home to BS3632:2023			
Floor Plan and Elevation			
Scale (for Planning purposes only)	Drawn	Checked	Date
1:100 @ A3	kk		April 2026
The copyright of this drawing remains the property of Norwegian Log Buildings Ltd and must not be transferred to a third party without the written permission of the copyright holders. © Copyright.			
Drg. No.	226027/02		Rev.