


- Native Hedging
20 x Crataegus
10 x Prunus Spinosa
5 x Viburnum Opulus
5 x Viburnum Lantana
5 x Acer Campestra
45 plants per 10 metres

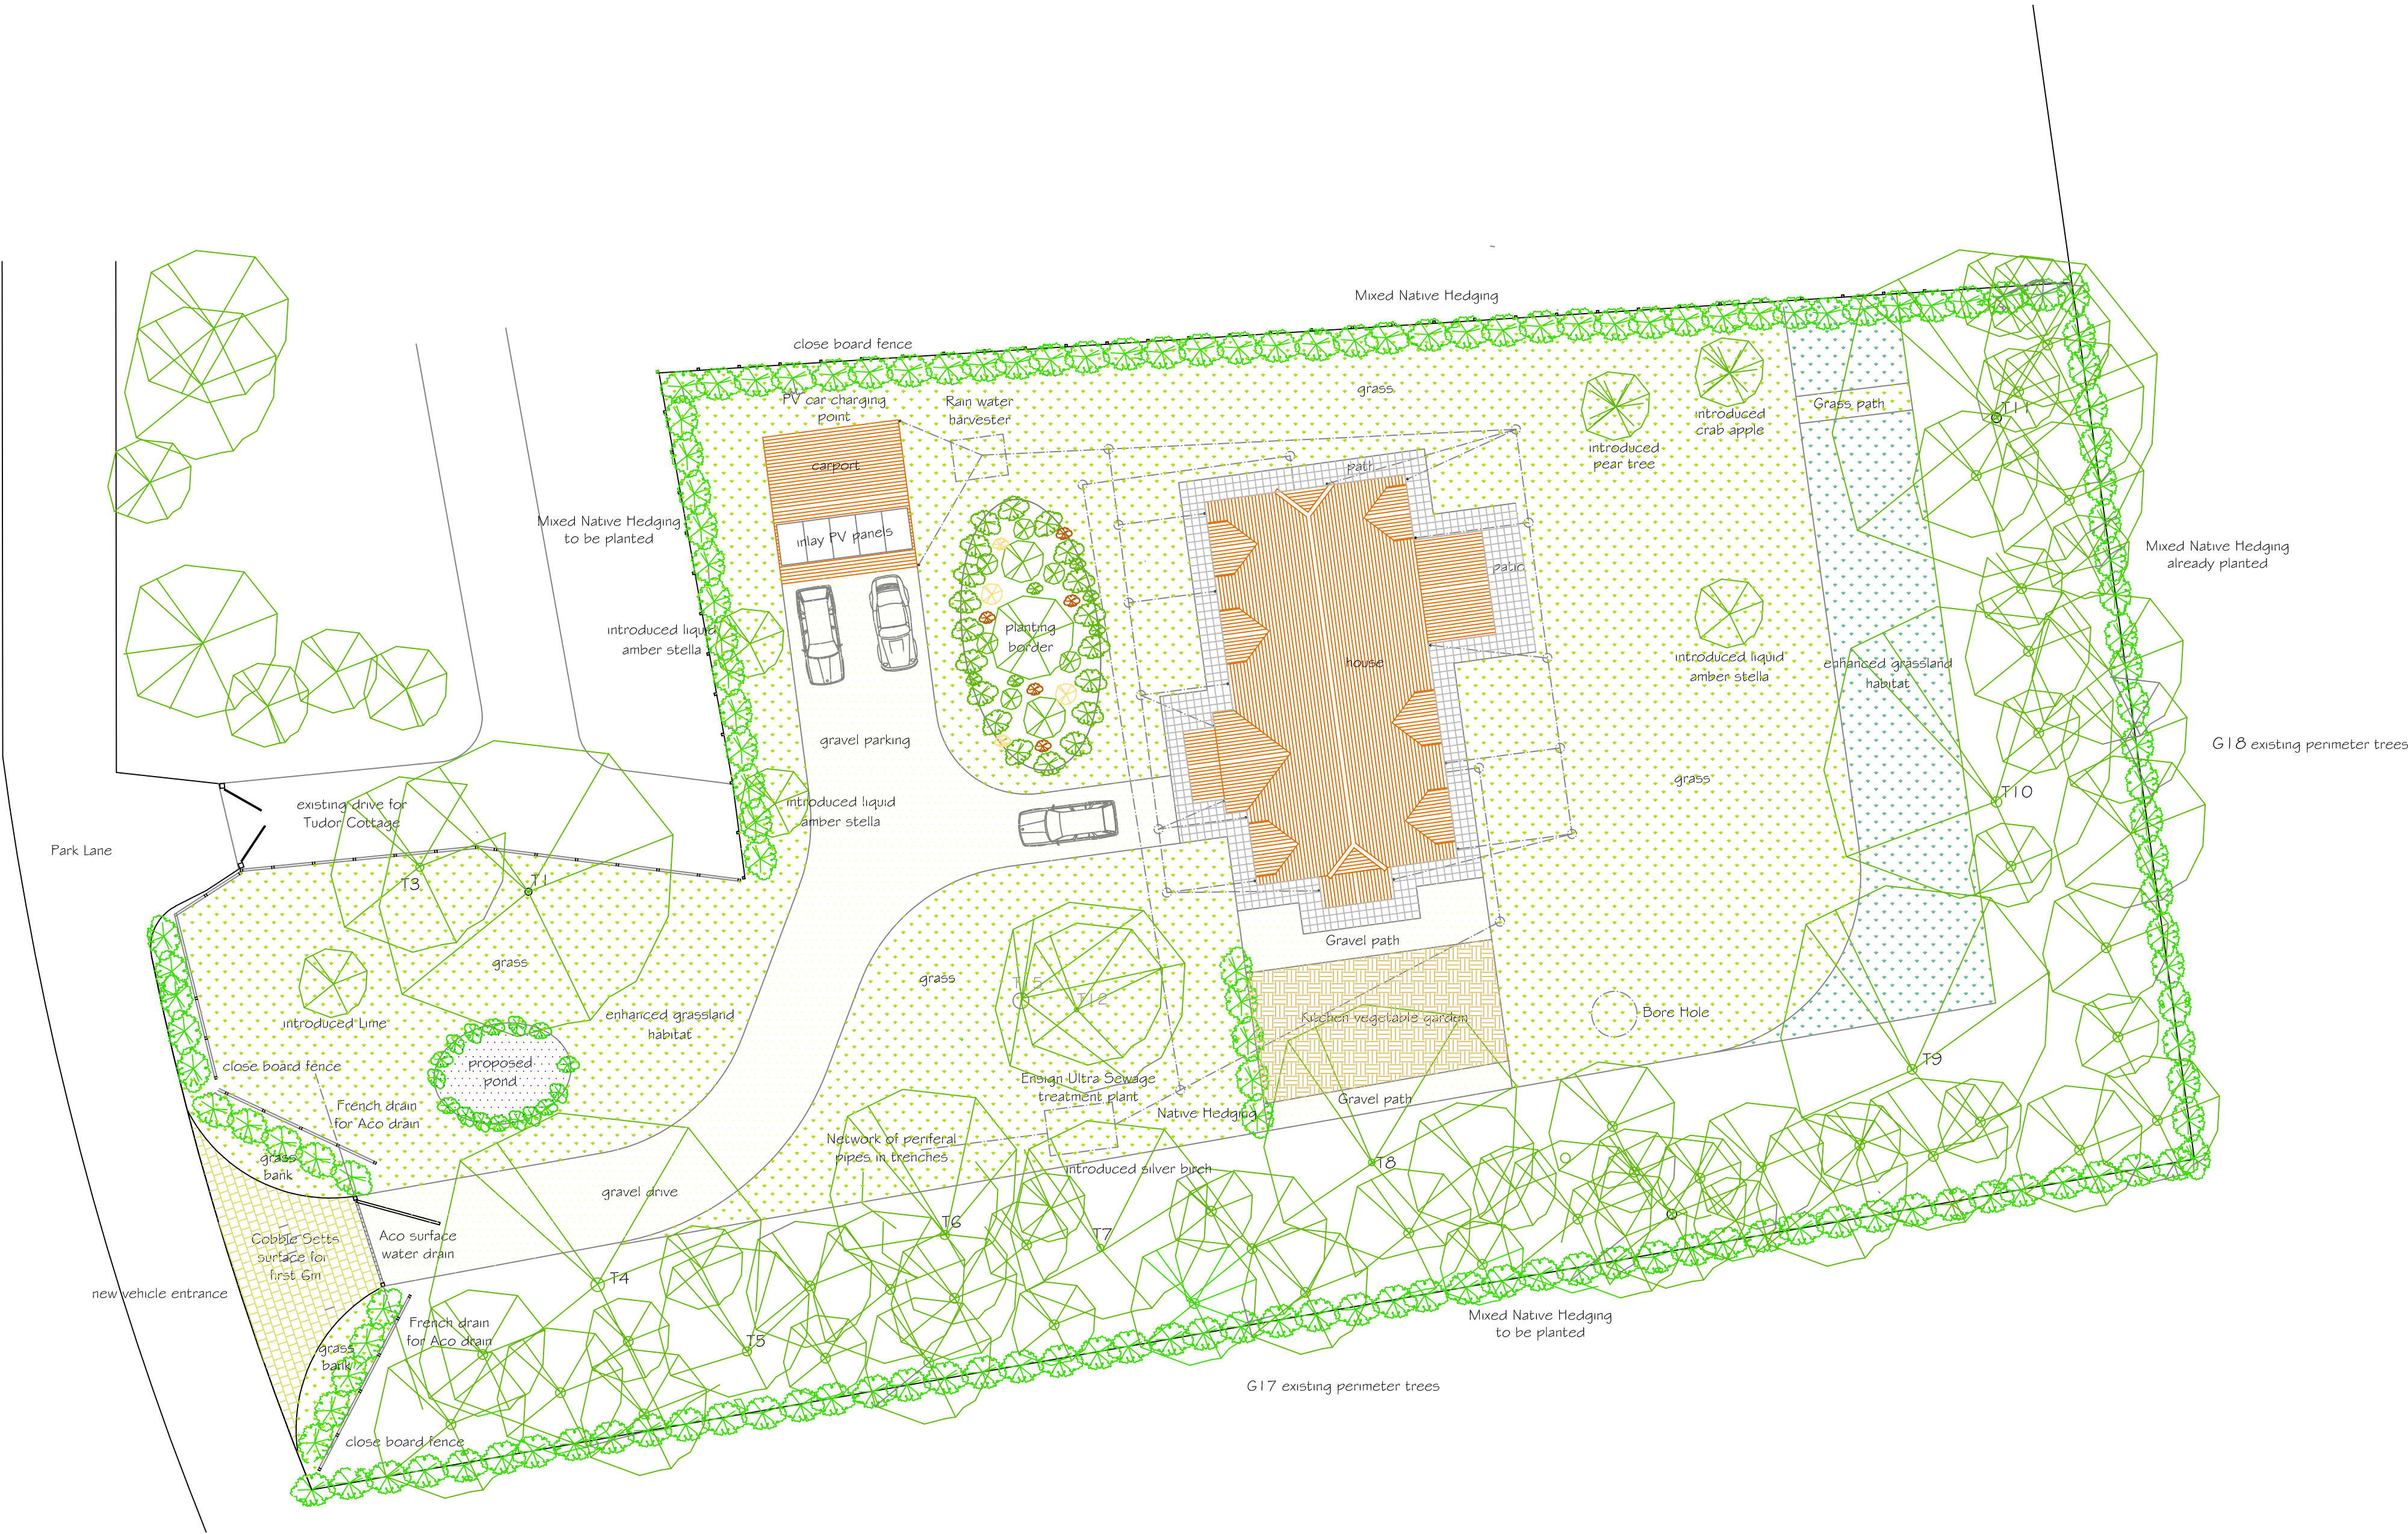

Issue 3 Plans amended
Issue 2 existing tree positions amended to align with Tree Protection Plan

SJF PLANNING
& DESIGN SERVICE

01225 782078 simonnearthebell@gmail.com

PROPOSED DWELLING & GARAGE

CLIENT MR R WILLIS

LOCATION LAND ADJACENT TO
TUDOR COTTAGE
PARK LANE
CHERRILL
SN11 8XN

TITLE PROPOSED SITE PLAN

DRG NO	ISSUE	DATE
2607-5	3	FEB 2026

SITE PLAN 1:200

