



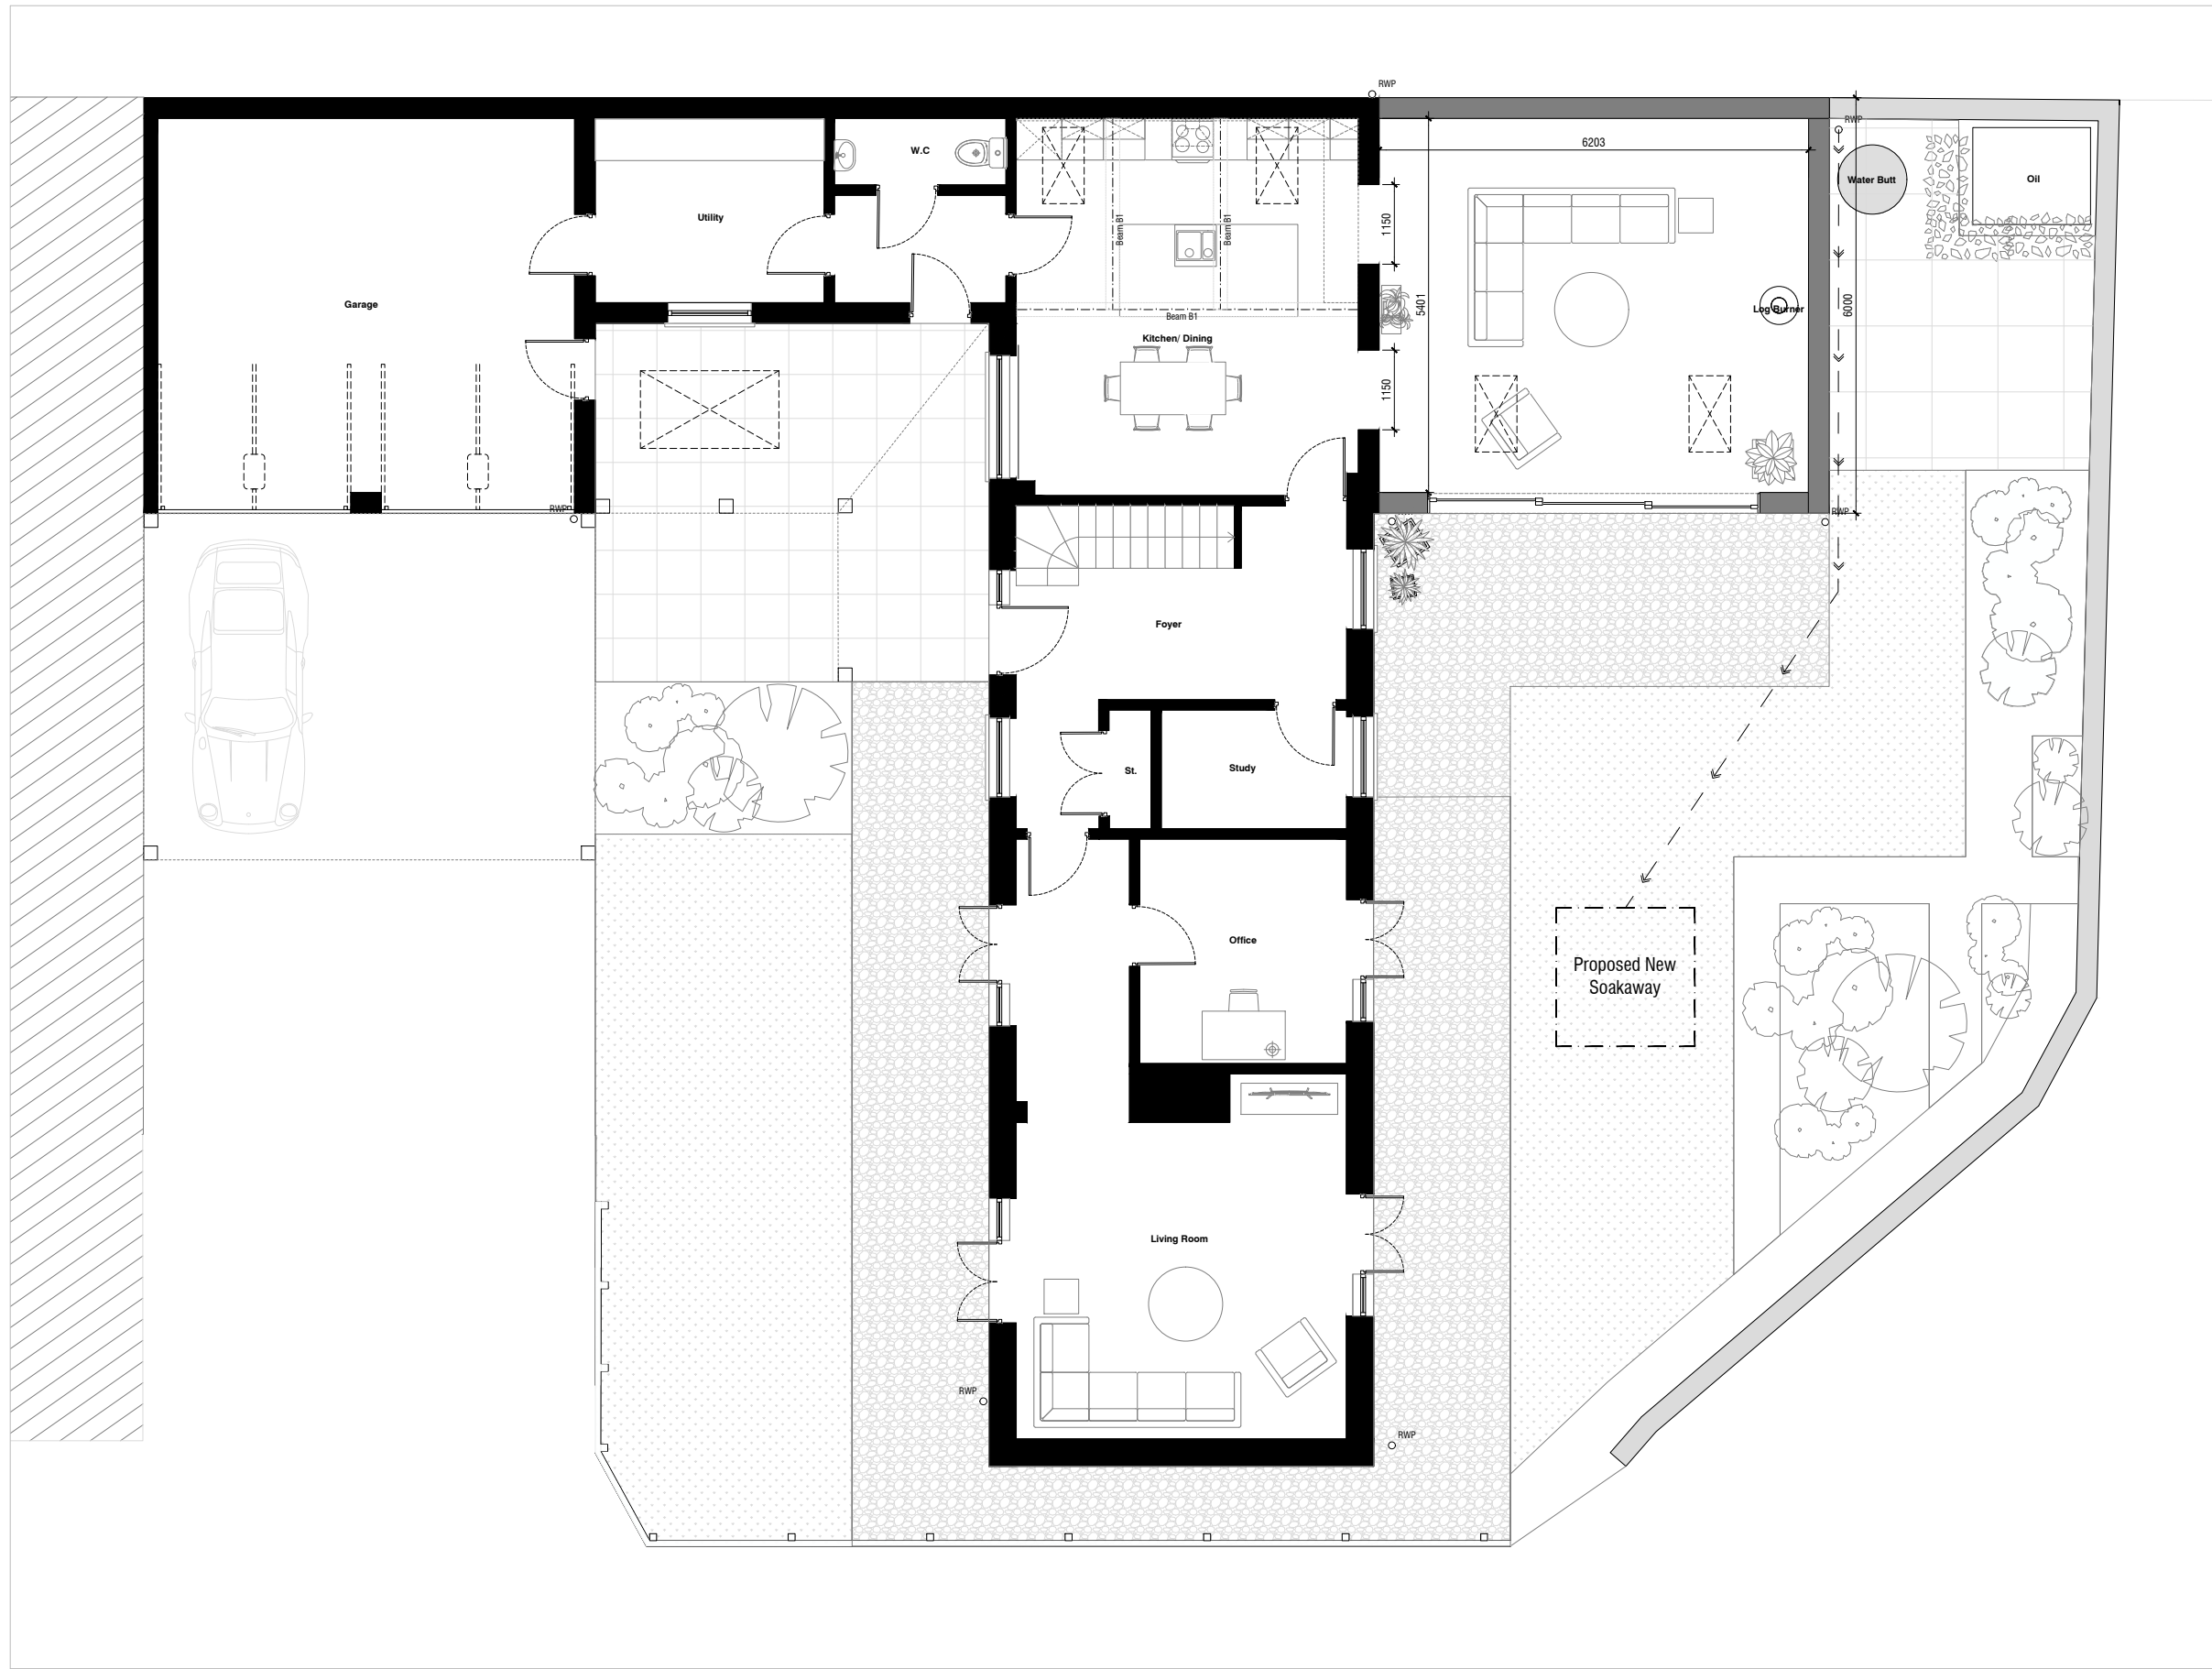

01 -Proposed Ground Floor Plan

1:100

 

General Notes:

- Do not scale drawings other than for planning purposes and refer only to figured dimensions.
- Contractor is to raise any concerns of discrepancies in this drawing and that of what is noted on site to the architect before building works commence.
- In the circumstance that the drawing relates to an existing building or setting, the contractor is to confirm there is no conflict between this drawings dimensions and the actual building/settings dimensions.
- Refer to all other project consultants and specialists drawings and specifications.
- It is the contractor responsibility to ensure all site dimensions, levels and setting out is in line with the architects drawings.
- Refer to the Structural Engineers drawings for full details on structure where necessary

|      |          |                   |
|------|----------|-------------------|
| P1   | 21.04.26 | Client changes    |
| A    | 25.03.26 | First Issue       |
| Rev: | Date:    | Revision History: |

T: 01722 680 419  
M: 07810 647 790  
W: info@esdon-architecture.com

Project:  
**26-020**  
**Cob Barn, Stoford Farm**

|              |    |          |    |           |    |
|--------------|----|----------|----|-----------|----|
| Designed by: | EE | Name:    | EE | Date:     |    |
| Drawn By:    | EE | Checked: | EE | Approved: | EE |

Scale: @A3  
1:100

Status:  
DRAFT

Drawing Title:  
**Proposed Ground Floor Plan**

Drawing No:  
**10-100**

Rev:  
**P1**