


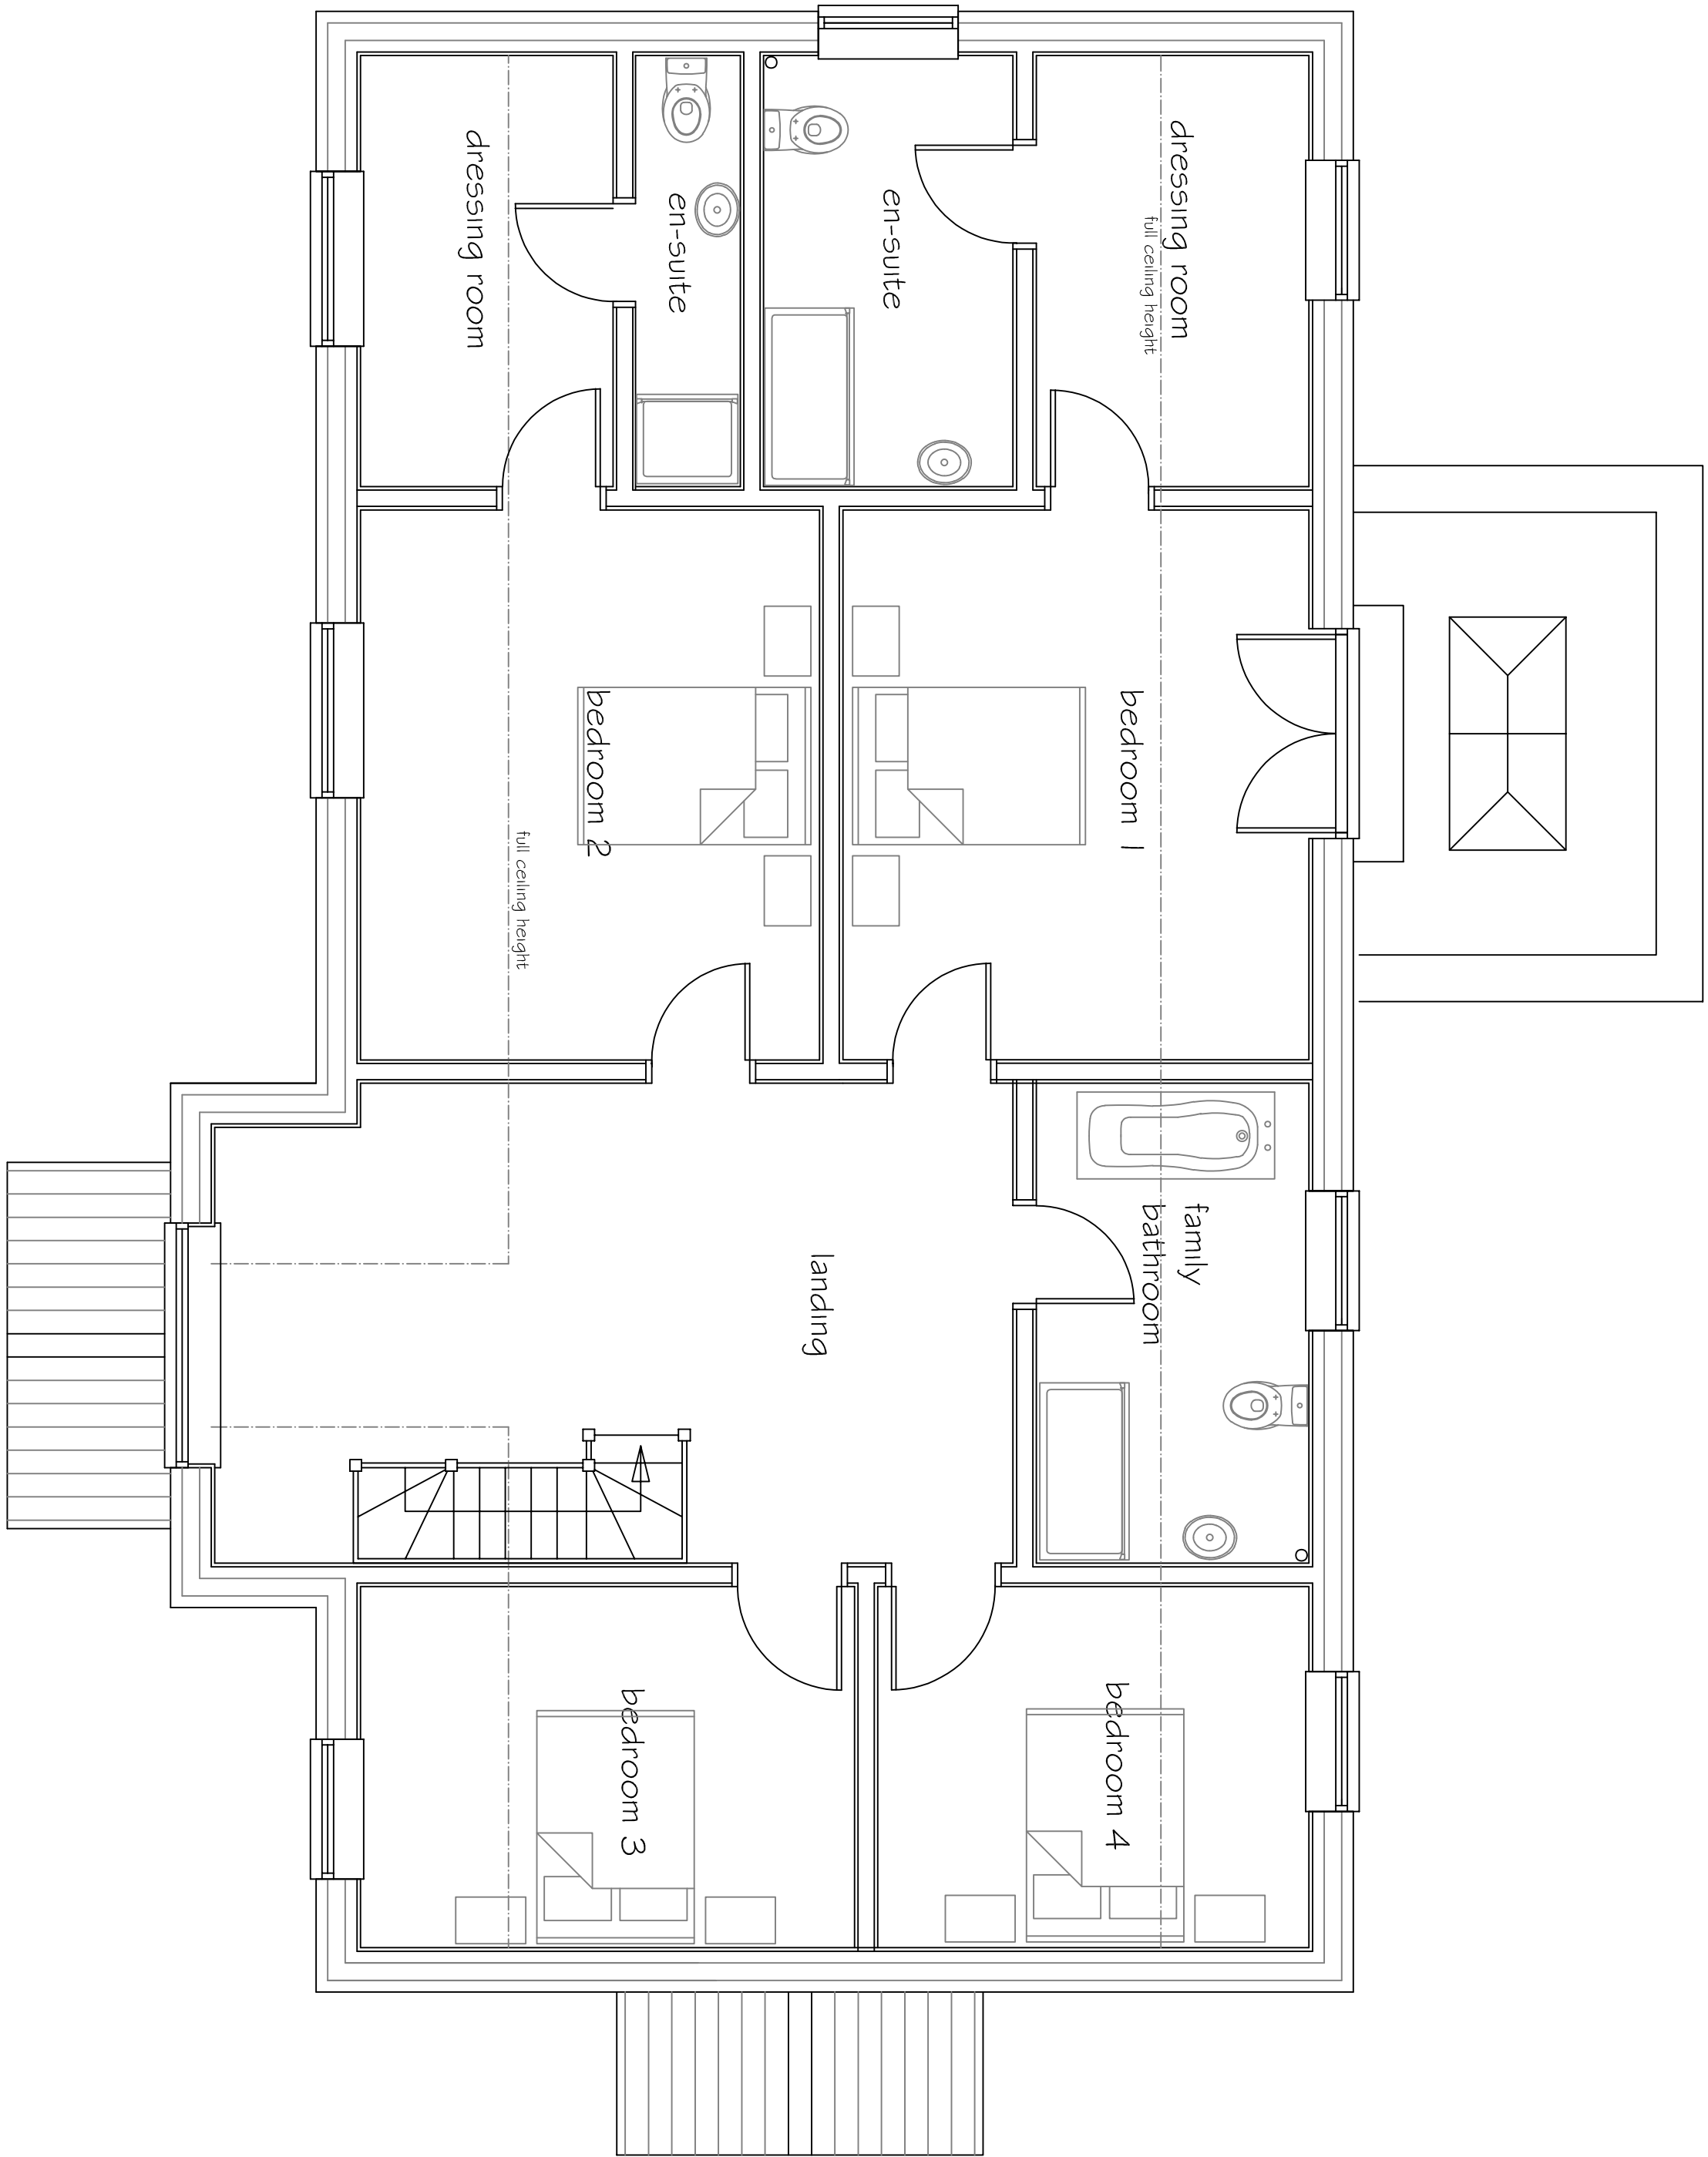

PROPOSED FIRST FLOOR PLAN 1:50



Issue 2 Changes made

SJF PLANNING
& DESIGN SERVICE
01225 782078 simon@sjfplanning.com

PROPOSED DWELLING # GARAGE

CLIENT MR R WILLIS

LOCATION LAND ADJACENT TO
TUDOR COTTAGE
PARK LANE
CHERRILL
SN11 8XN

TITLE FIRST FLOOR PLANS

DRG NO	ISSUE	DATE
2607-3	2	FEB 2026