



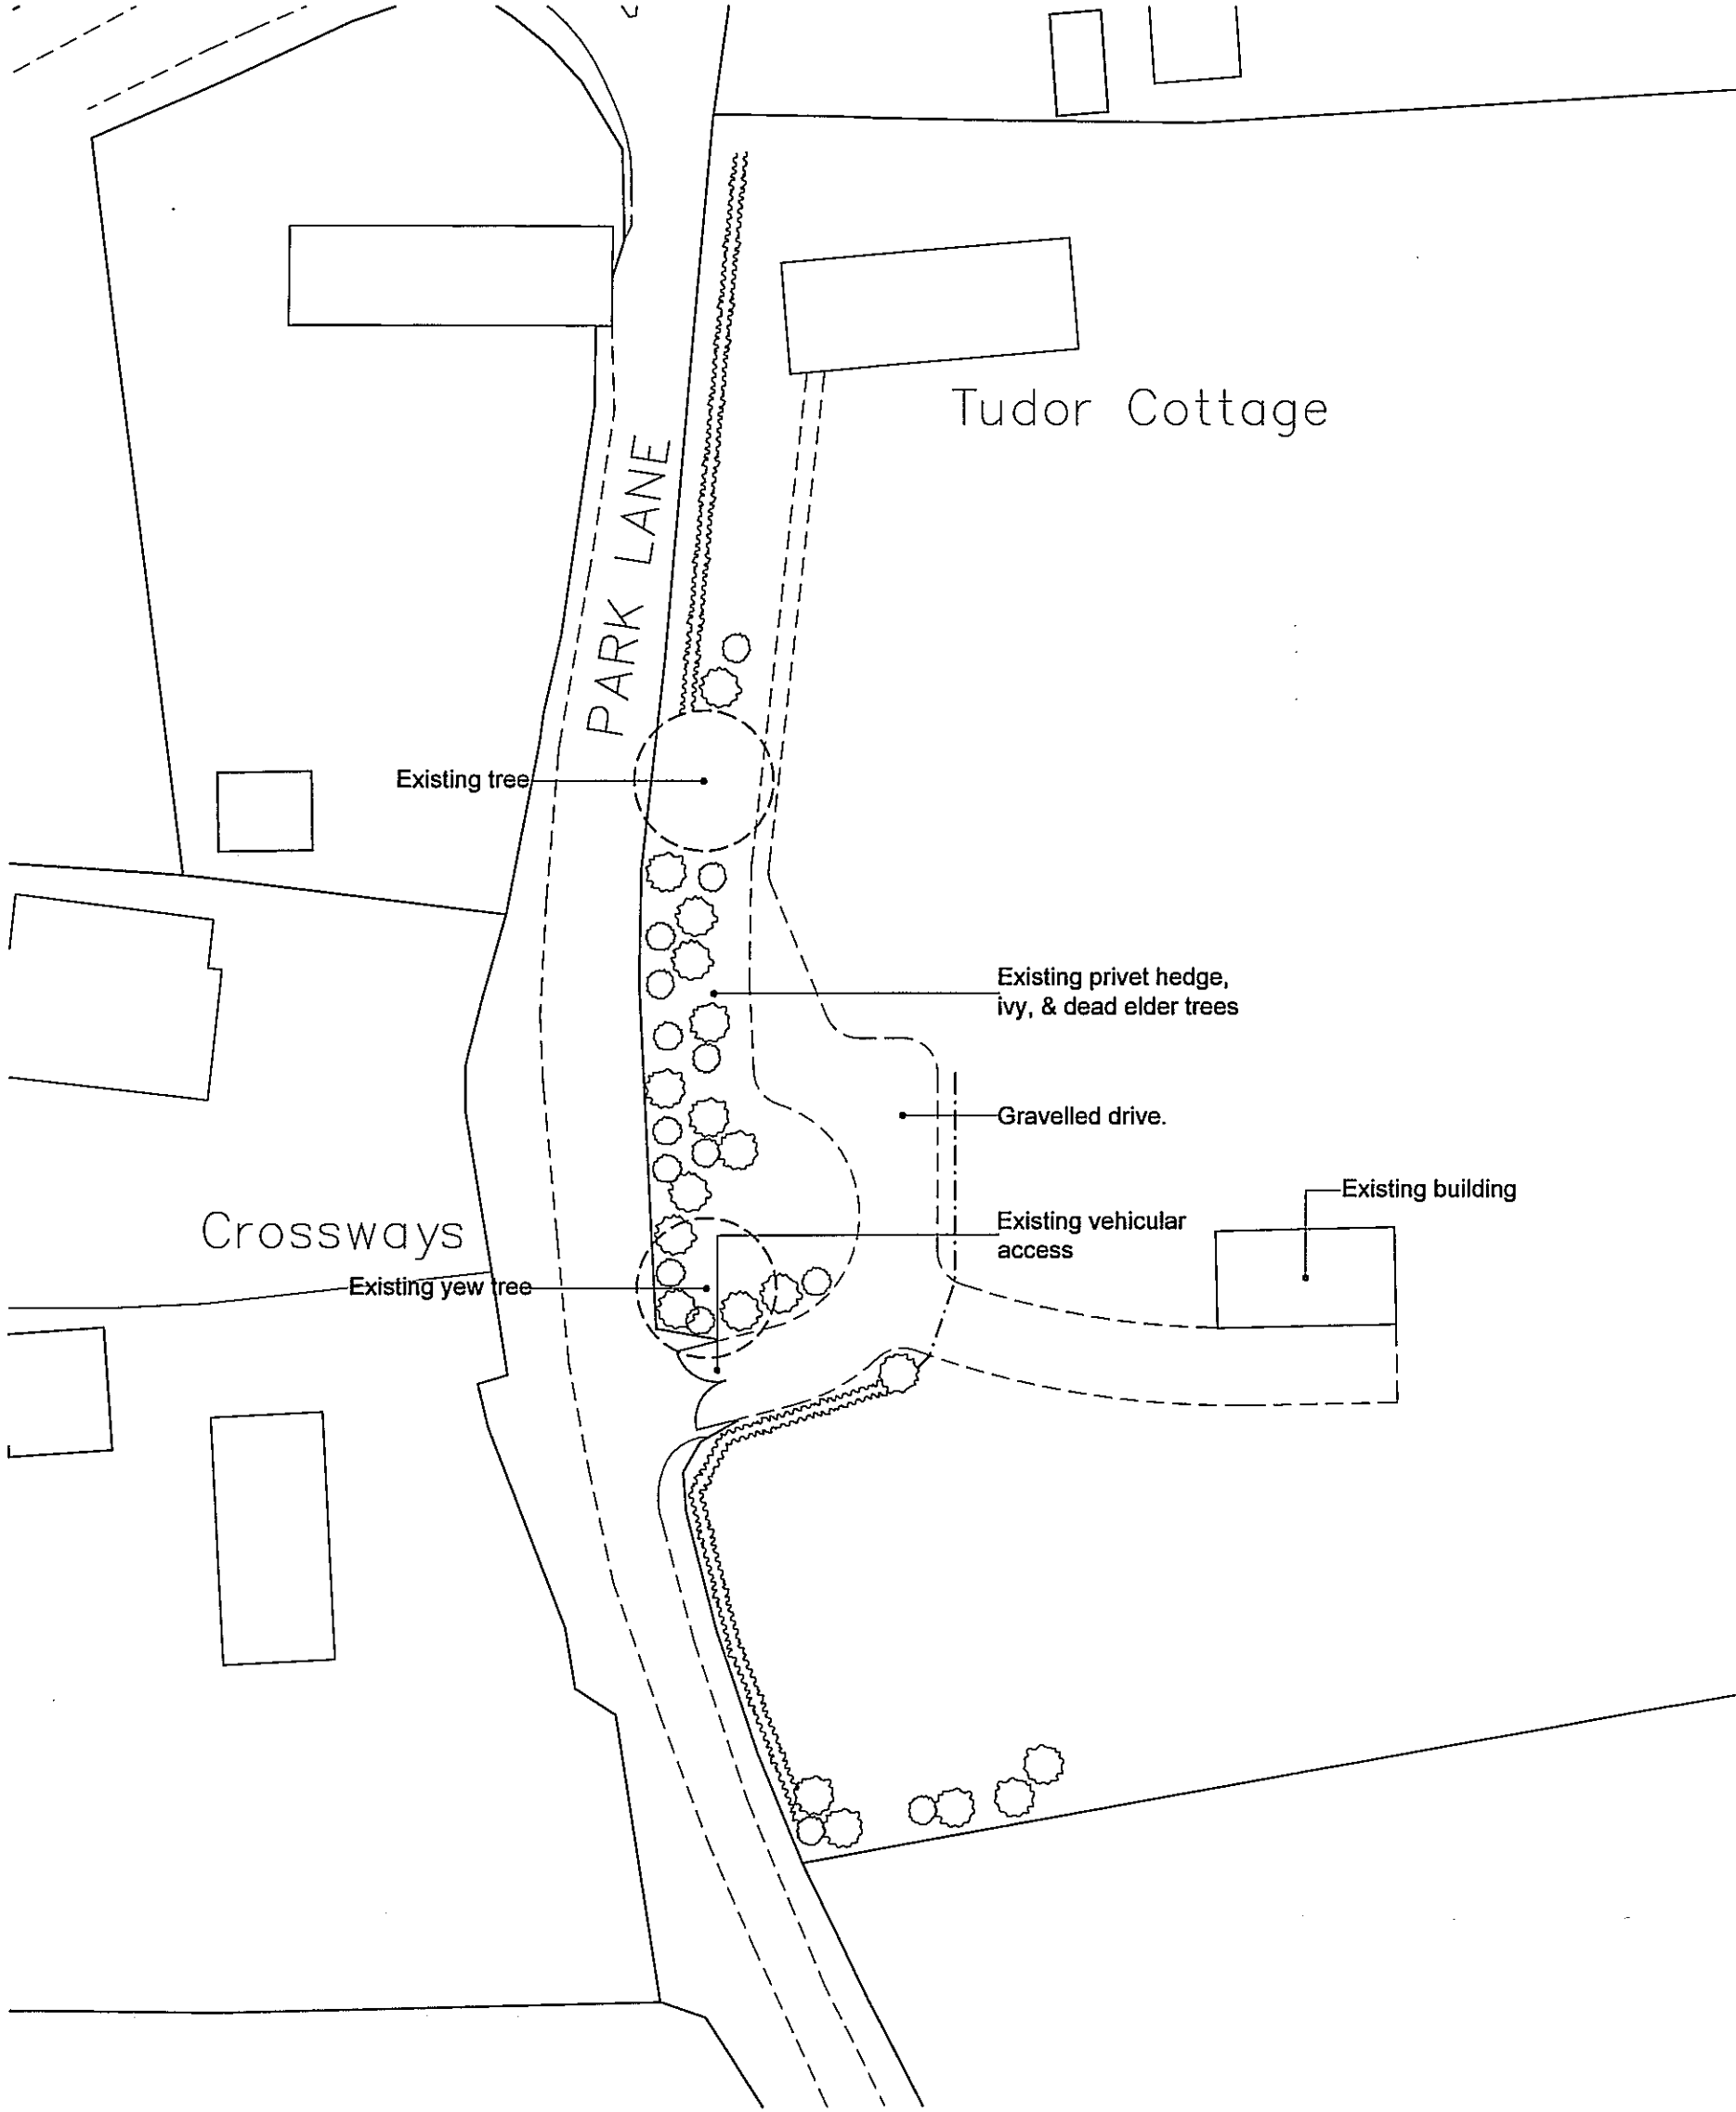


Existing site plan

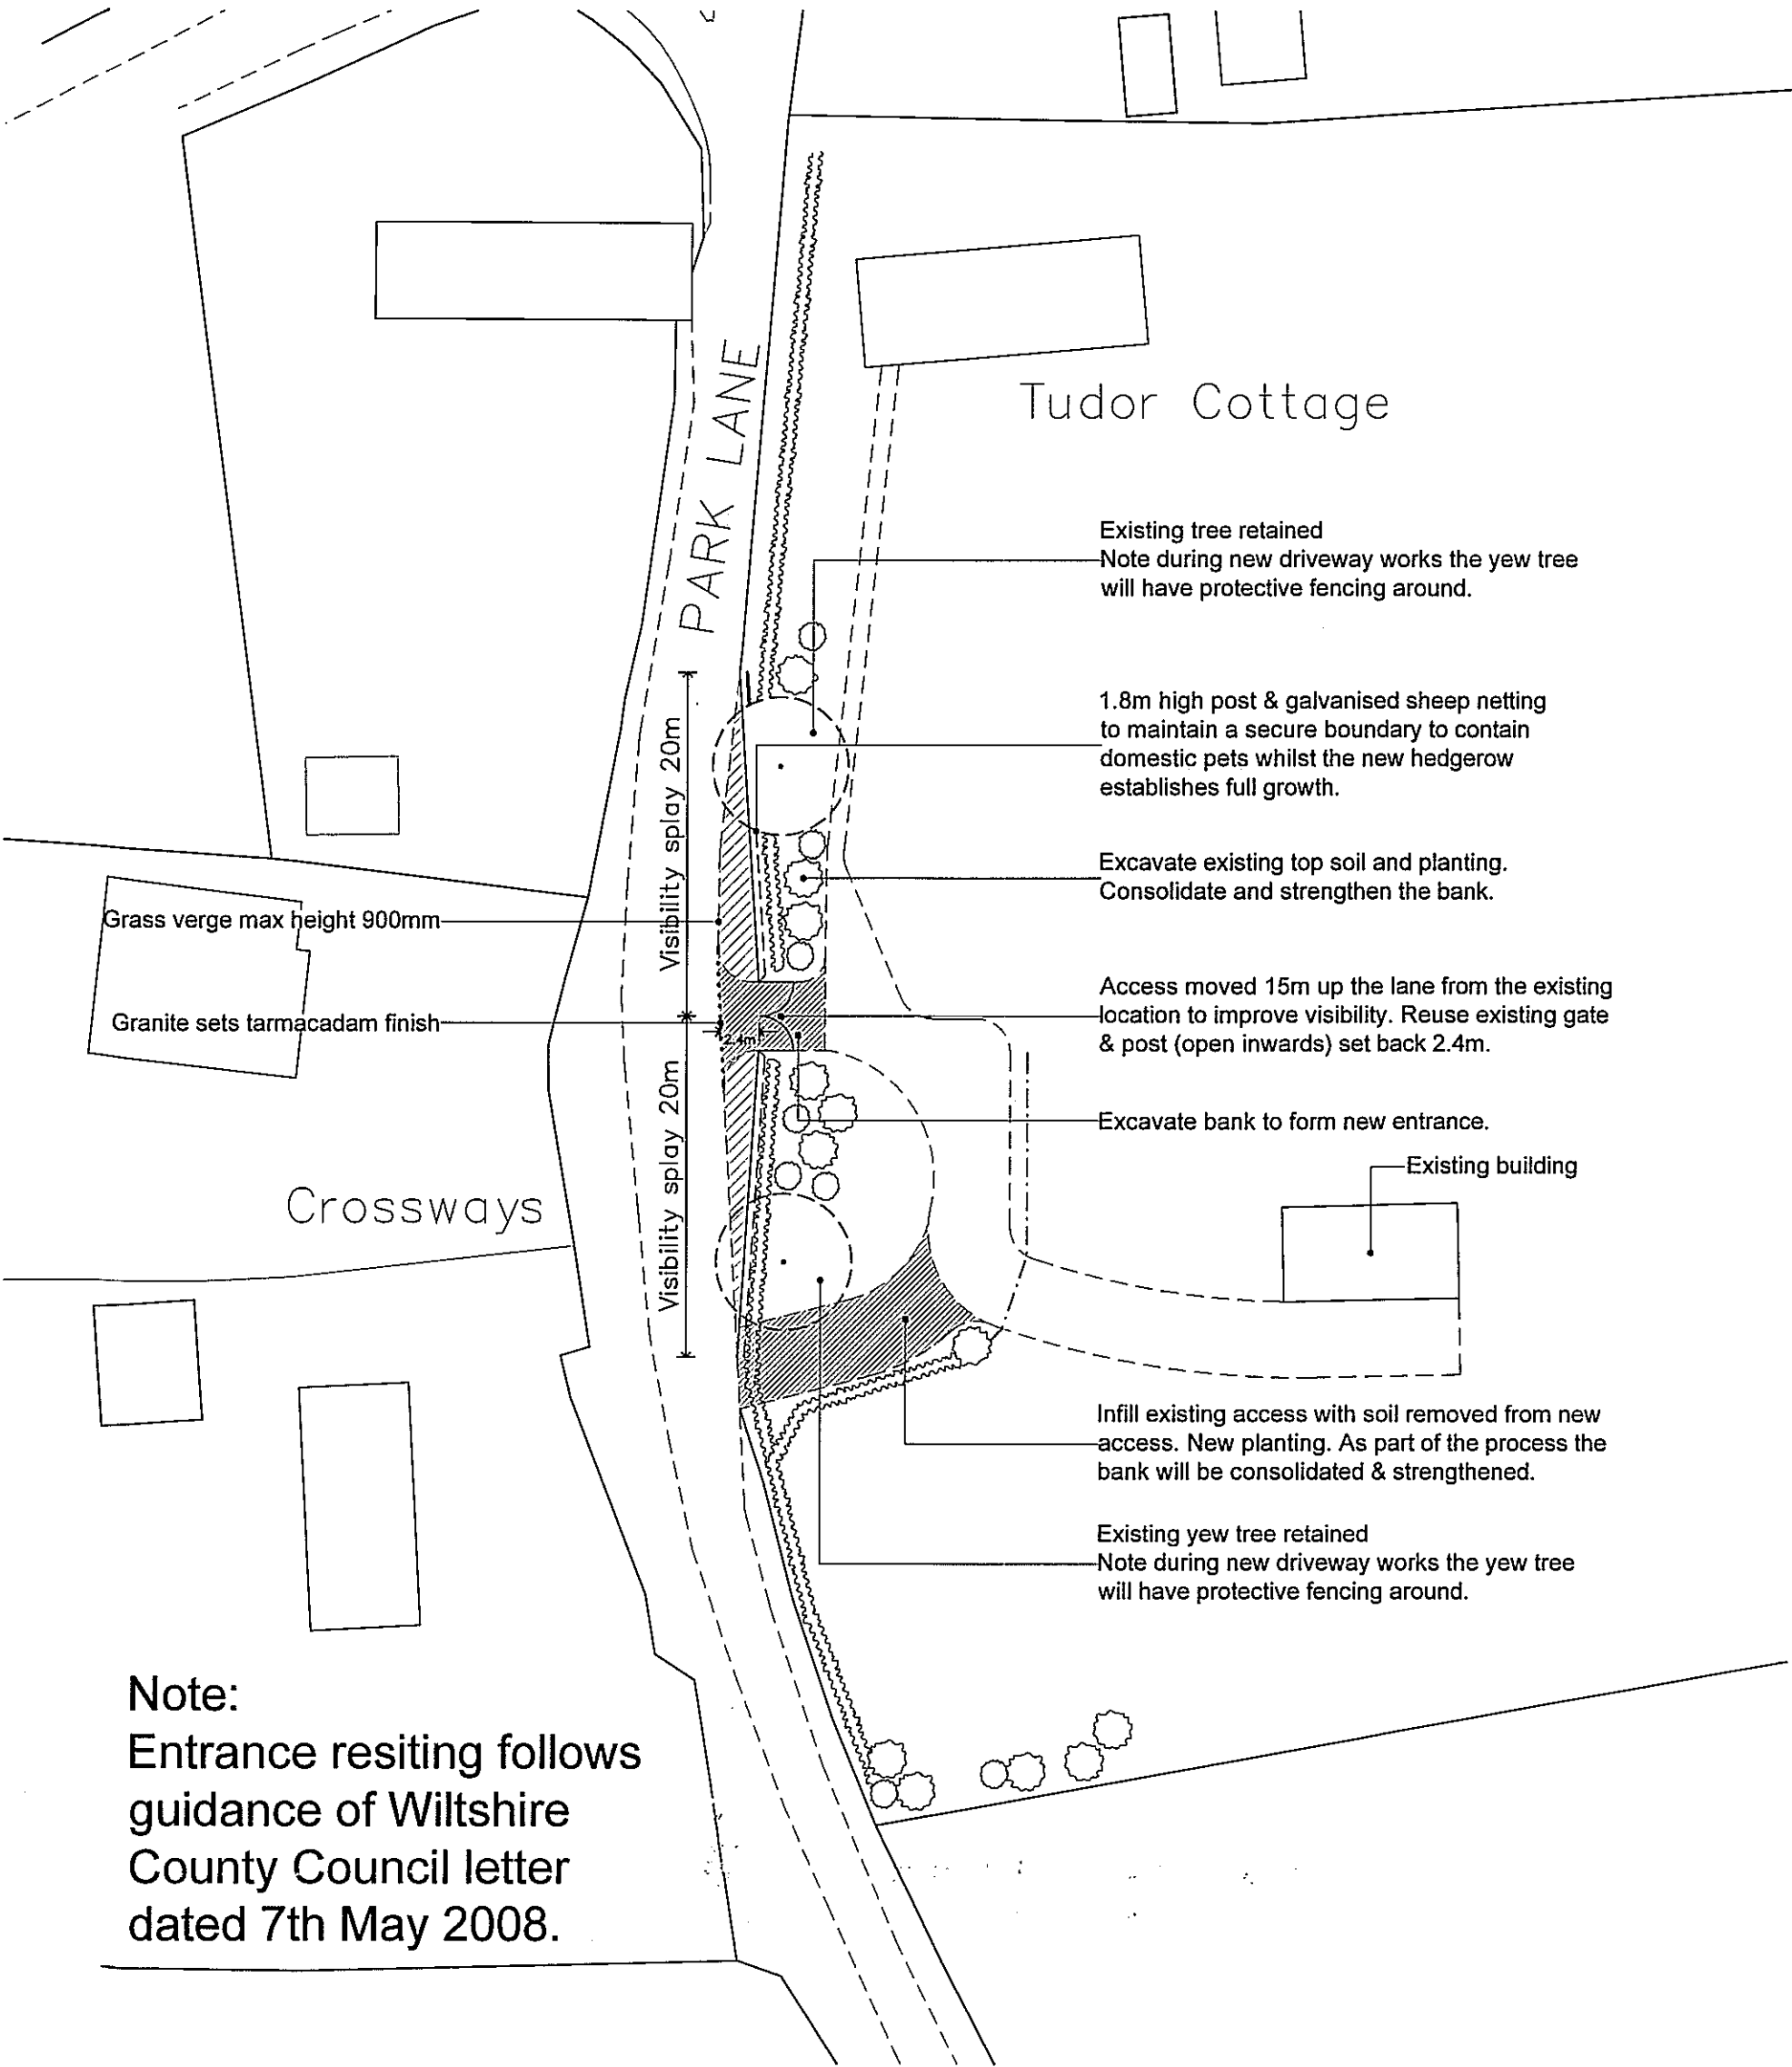


Note:
Entrance resiting follows
guidance of Wiltshire
County Council letter
dated 7th May 2008.

Proposed site plan

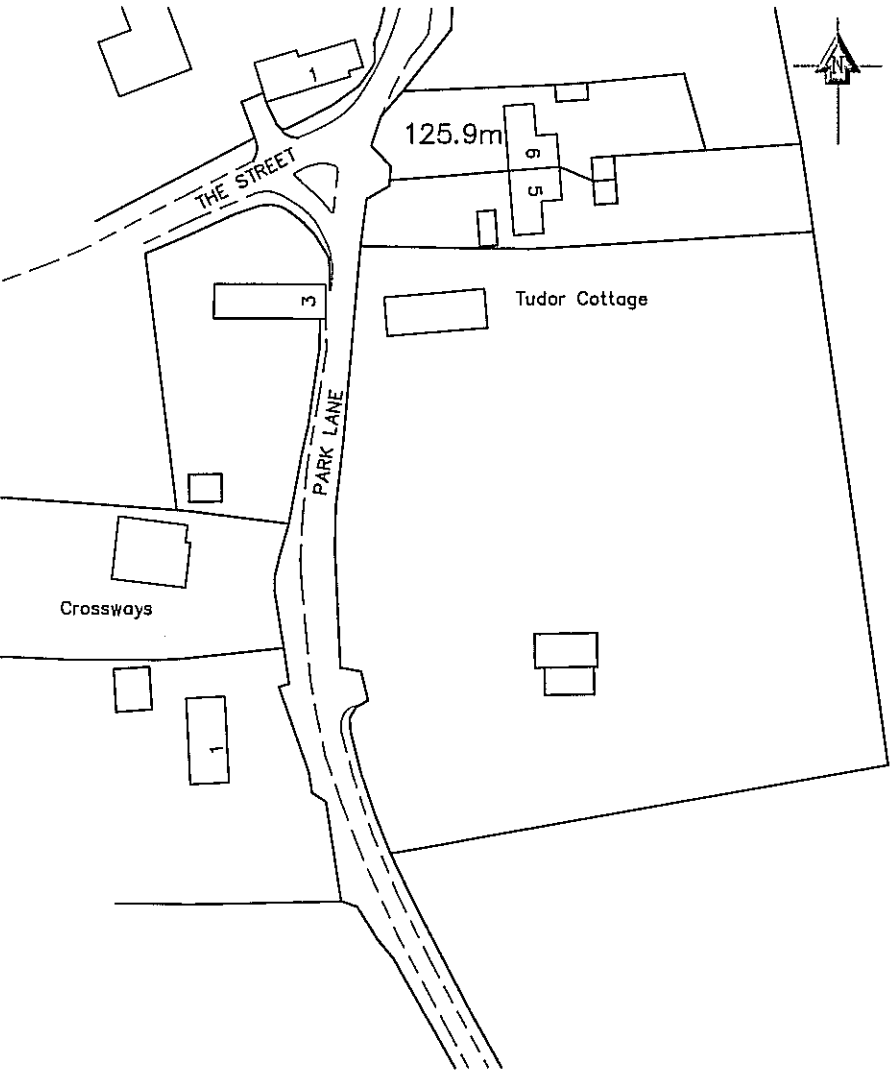


Block plan

Scale 1:1250

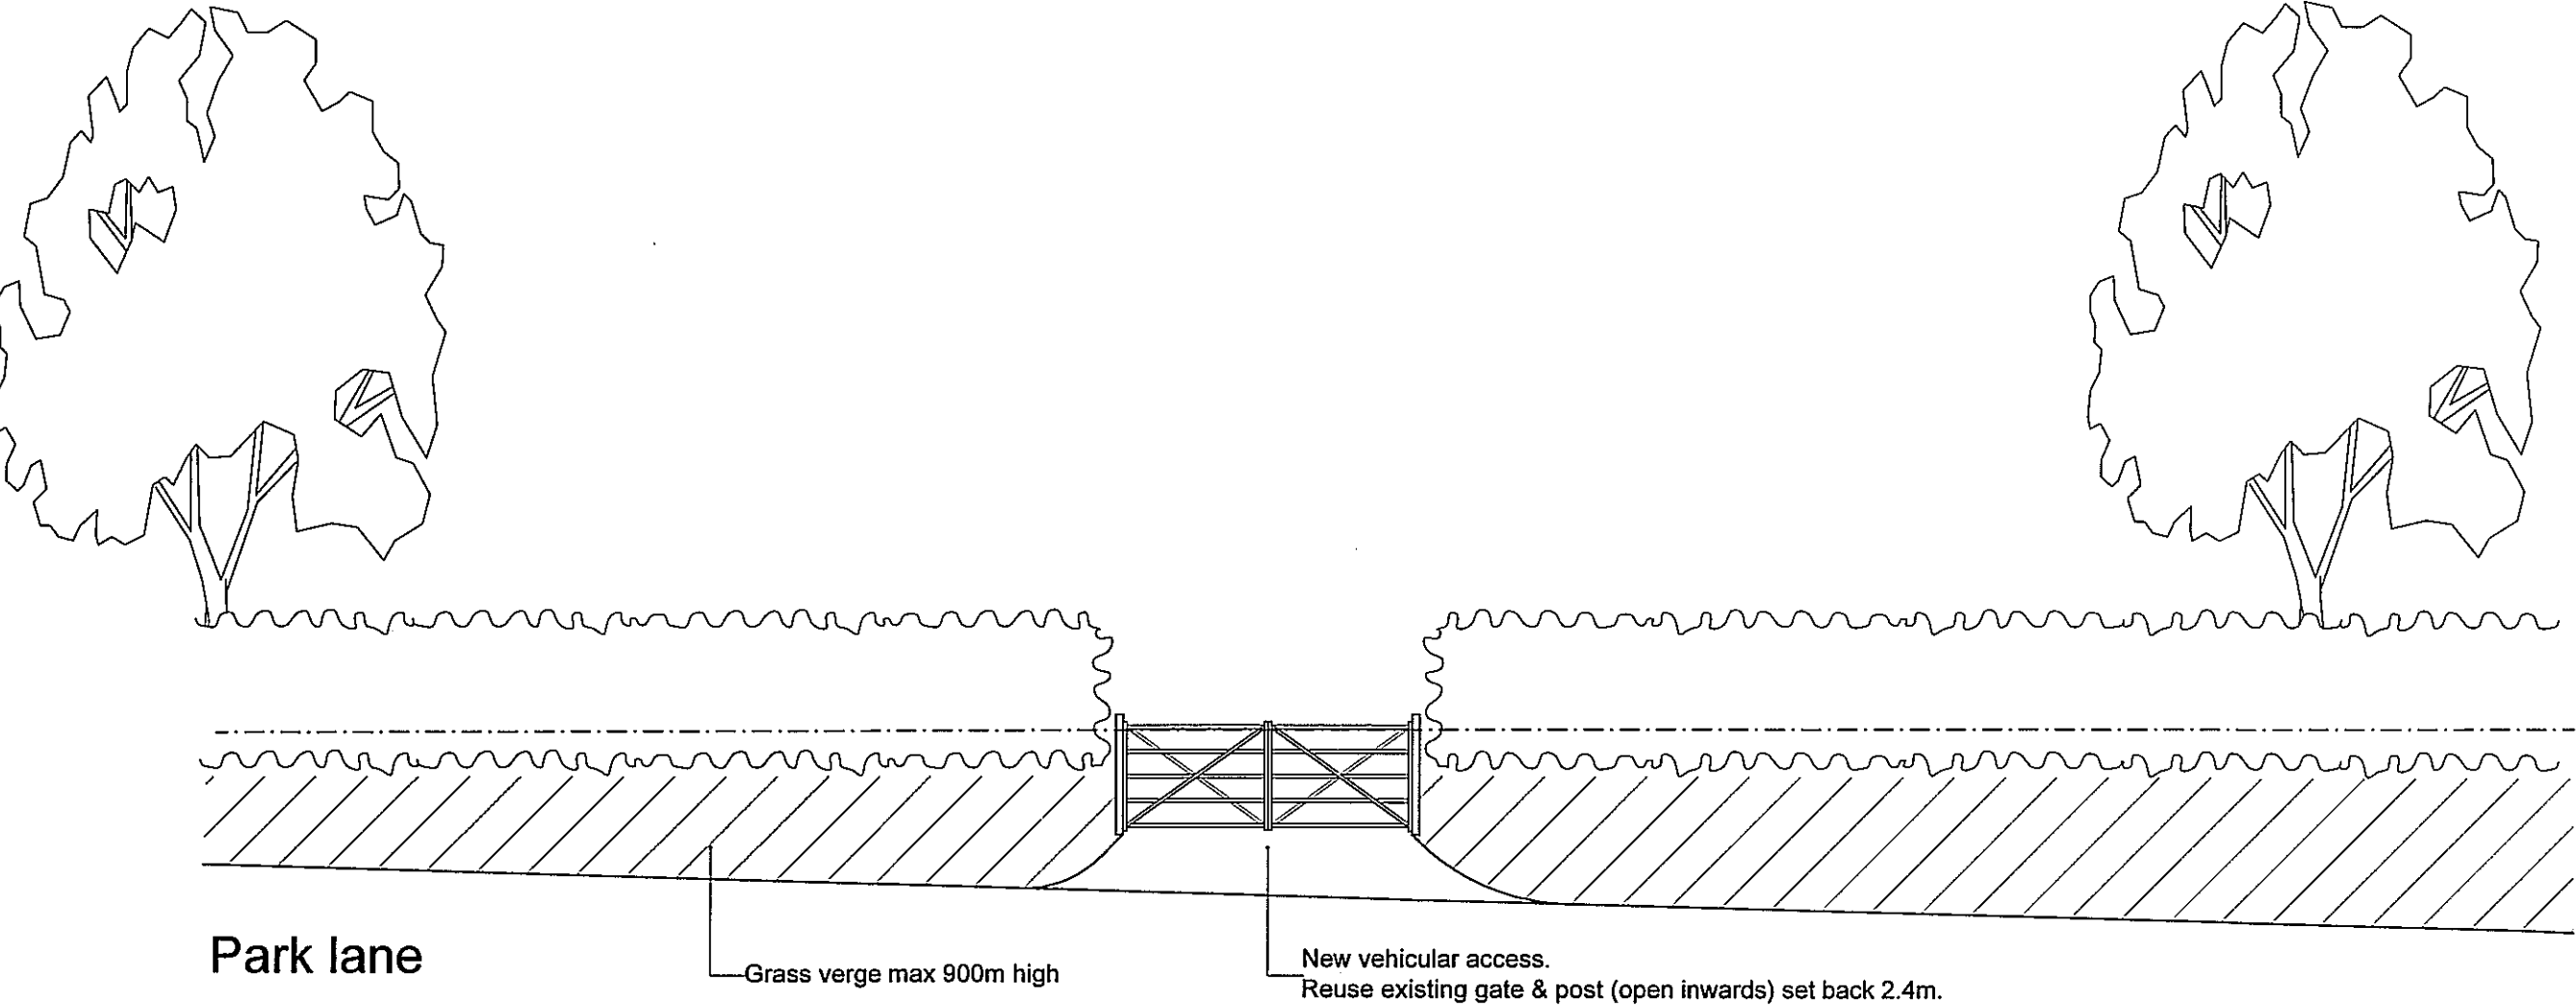

Proposed elevation

Scale 1:100

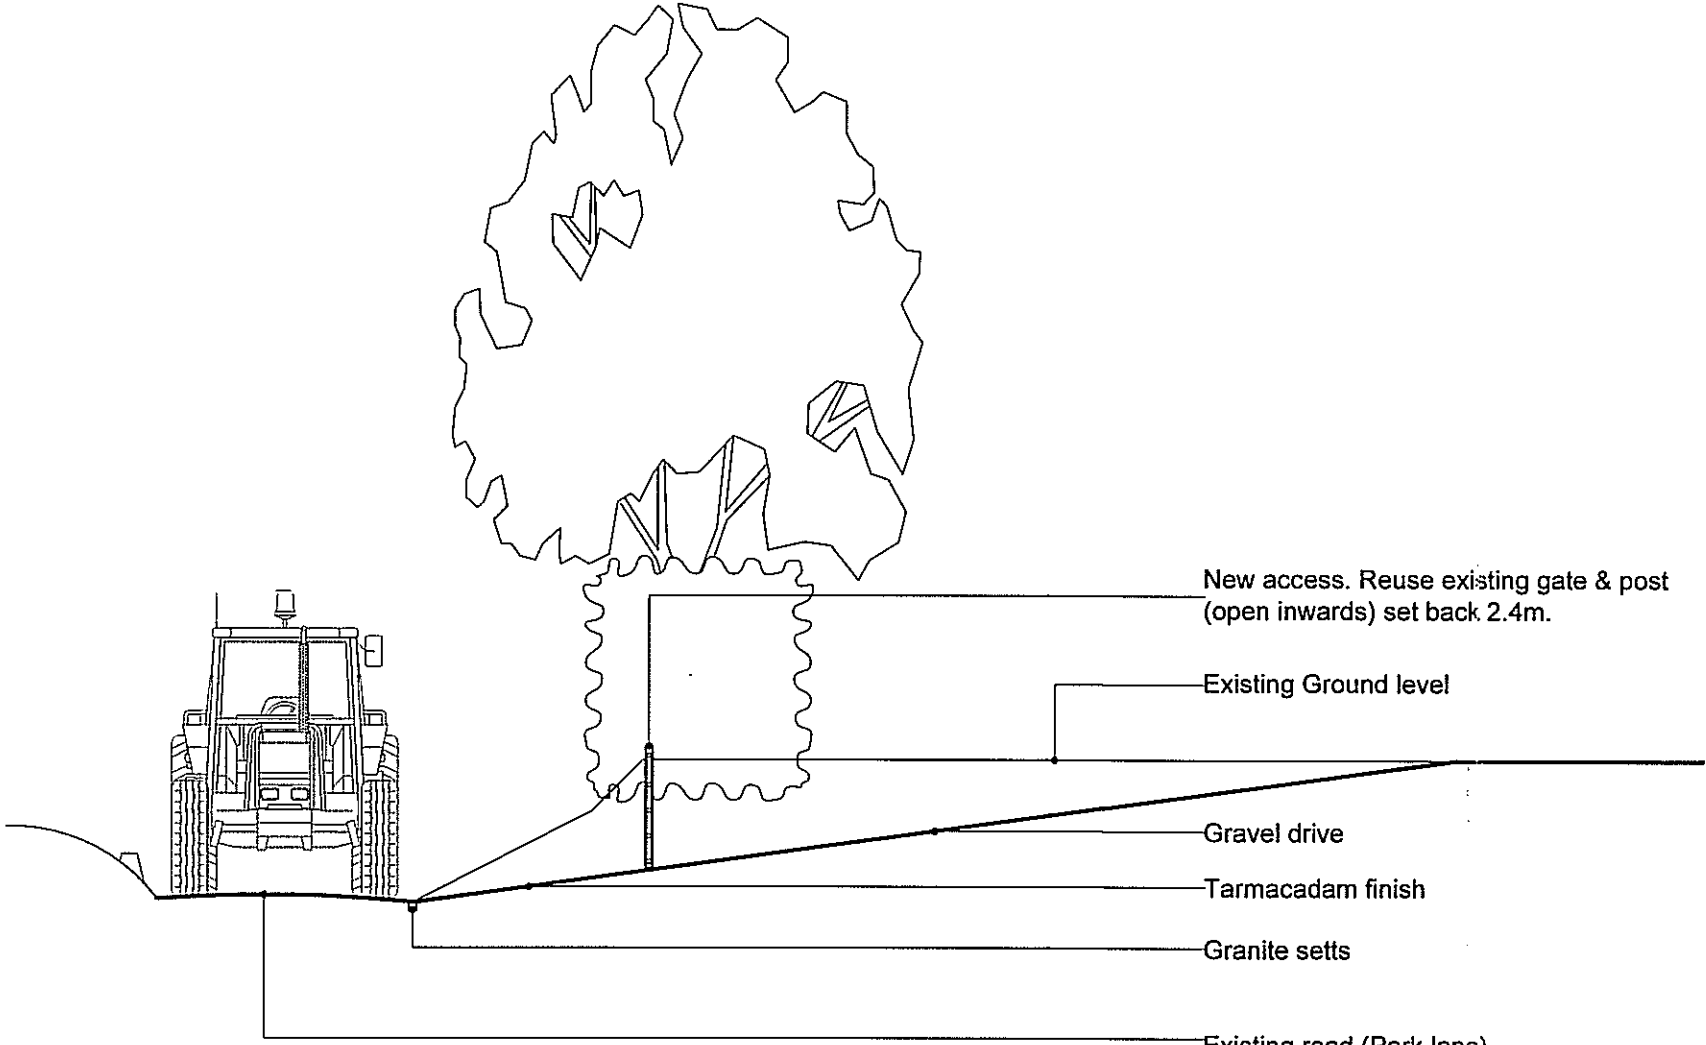

Proposed section

Scale 1:100

Rev	Description	Date	Initial
Revisions			

Intellectual Property Rights including Copyright and Design right exist in all of Humberts' designs. The Company believes it has a duty to its clients and to itself to vigorously defend these rights when an infringement comes to its attention.

Do not scale from this drawing, check all dimensions and report any errors or omissions.

© Humberts

Tudor Cottage
Park lane
Cherhill
Site

Proposed new access
plans, elevation
& section
Drawing

3390-01	Drawing no	Rev
1:100 1:1250	Scale	
1:500@A1	Date	Dec'08
Scale	Drawn	FC
	Checked	

Humberts Ltd
Architectural Services
108 High Street
Marlborough
Wiltshire SN8 1LT
T +44(0)1672 519111
F +44(0)1672 517940
E marlborough@humberts.co.uk
W www.humberts.co.uk

