


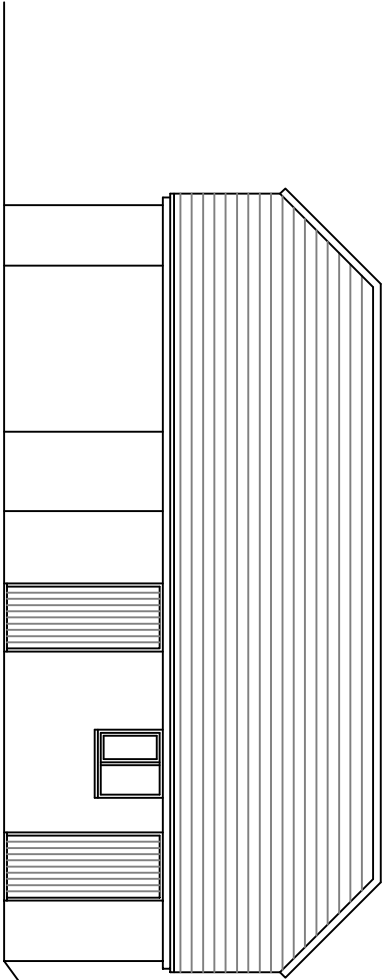


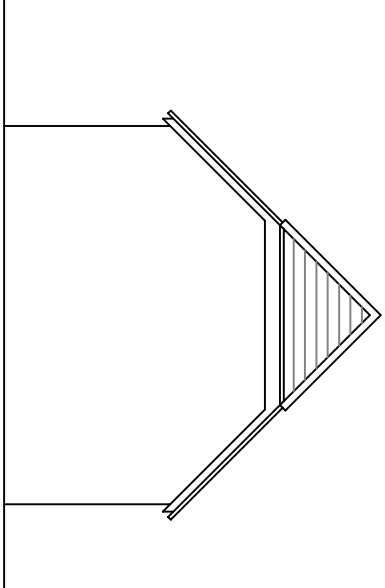


EXISTING FRONT (SOUTH) ELEVATION 1 : 100

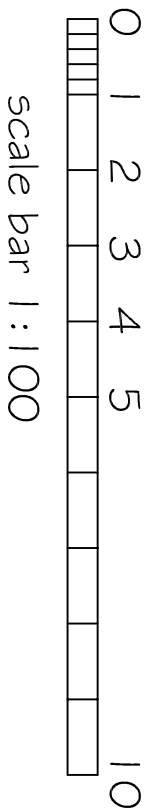


EXISTING END (EAST) ELEVATION 1 : 100

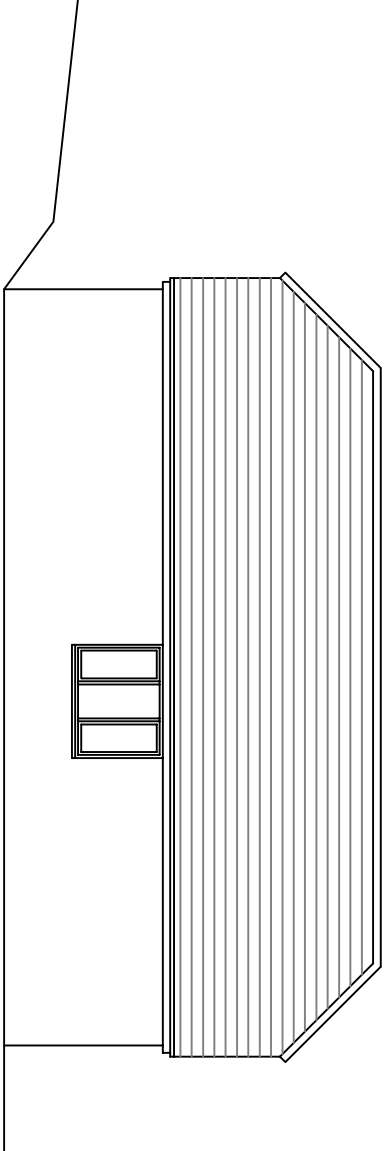


EXISTING REAR (NORTH) ELEVATION 1 : 100

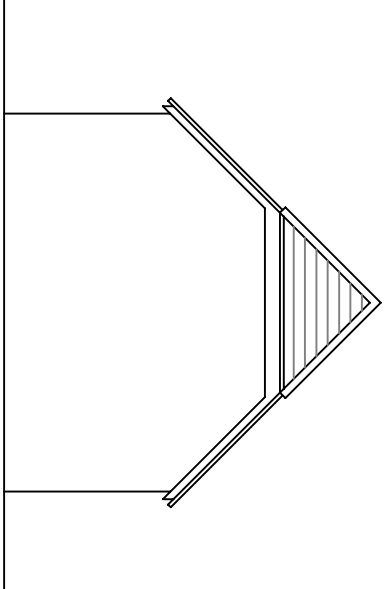

EXISTING SIDE (WEST) ELEVATION 1 : 100

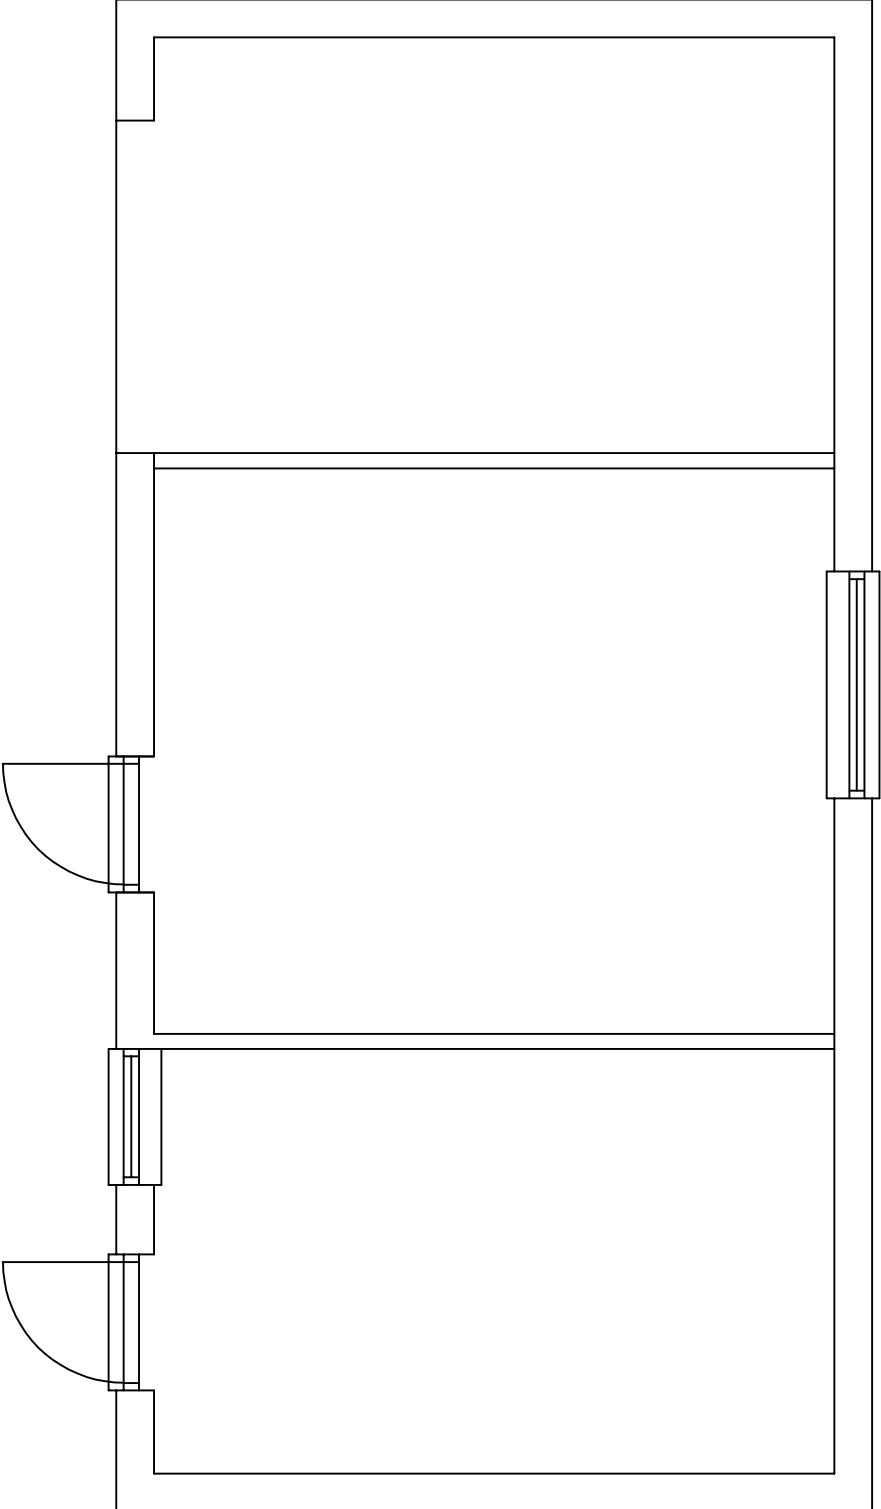

EXISTING FLOOR PLAN 1 : 50

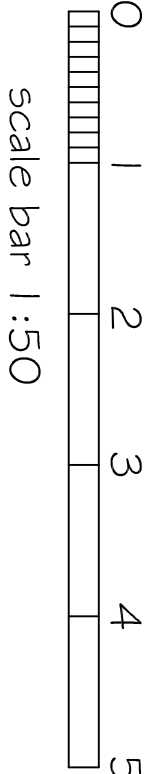

SJF PLANNING
& DESIGN SERVICE

01225 782078 simon@earthbehl@gmail.com

PROPOSED DWELLING & GARAGE

CLIENT MR R WILLIS

LOCATION LAND ADJACENT TO
TUDOR COTTAGE
PARK LANE
CHERRILL
SN1 1 8XN

TITLE EXISTING GARAGE

DRG NO	ISSUE	DATE
2607-7	1	FEB 2026